

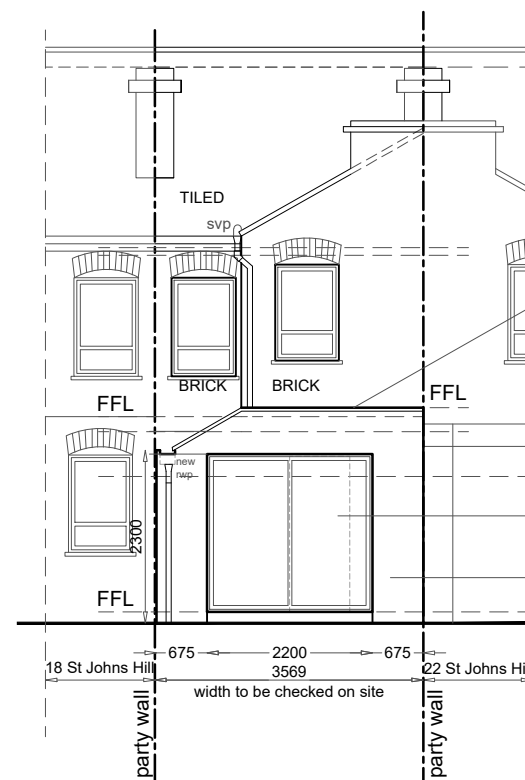


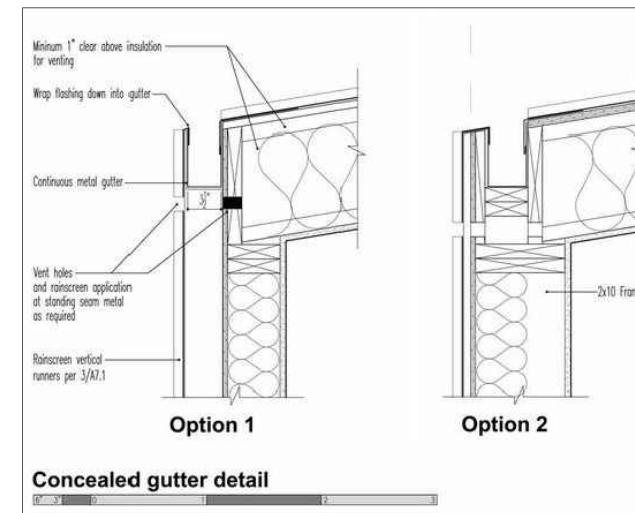

SOUTH-WEST ELEVATION
/ REAR ELEVATION/

PROPOSED FLAT ROOF
WITH STONE COPING

PROPOSED BI-FOLD
DOORS
PROPOSED BRICK WALLS
TO MATCH EXISTING

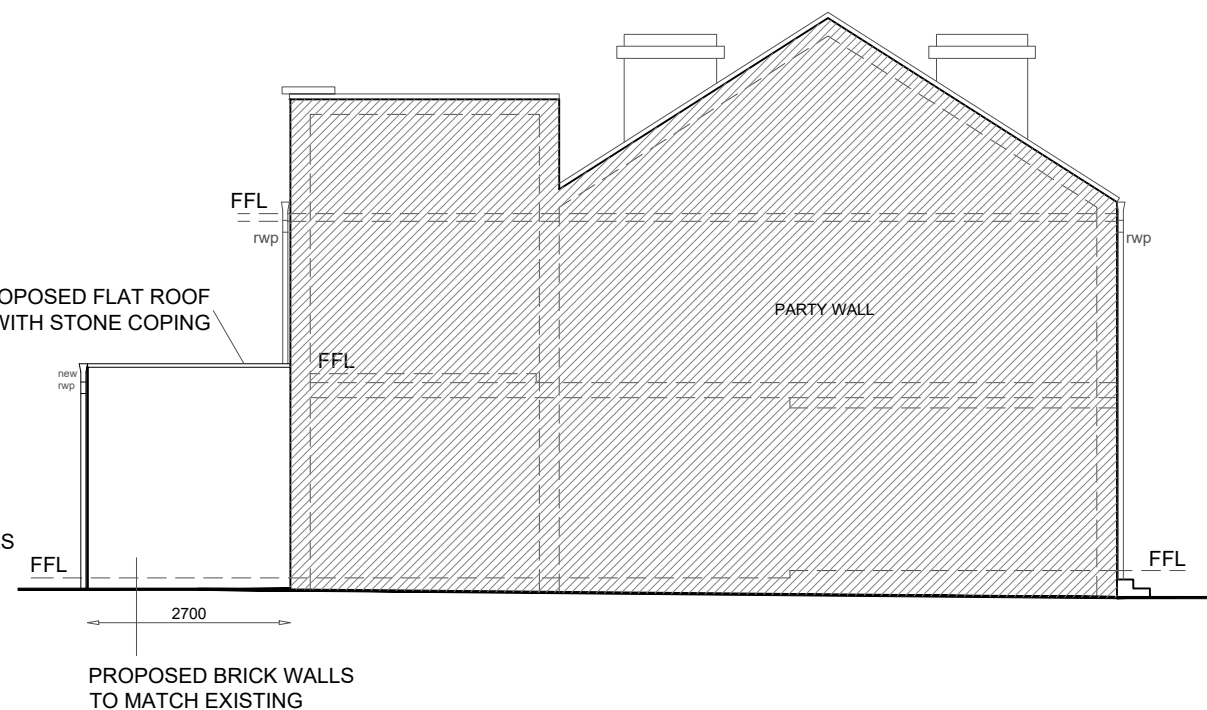

SOUTH-EAST ELEVATION
/ L/H ELEVATION/



This drawing is to be read in conjunction with all relevant Architects and Engineers drawings. Only figured dimensions are to be used for construction. All dimensions are to be verified on site prior to work commencing. The boundary positions shown on this plan are believed to be correct, but STAAC accept no responsibility in the event of inaccuracy. The actual boundary position is to be agreed by the landowners. A party wall surveyor can help with if any disputes. Party Wall matters: It is the responsibility of the building owner to enter into any necessary party wall agreements with adjoining owners as required by the Party Wall etc Act. Advice and guidance can be found by visiting: <http://www.partywalls.org.uk/>

No.	Description	Date
Client:	Vivek Narasimhan	
Address:	20 St Johns Hill, Reading, RG1 4EE	
Project:	Proposed Rear Extension, Change of Windows	
Drawing title:	Proposed Elevations	
Project No	21105	
Date	01-02-22	
Drawn by	IA	
Drawing No	P03 -R02	
Scale 1:100@A3		