


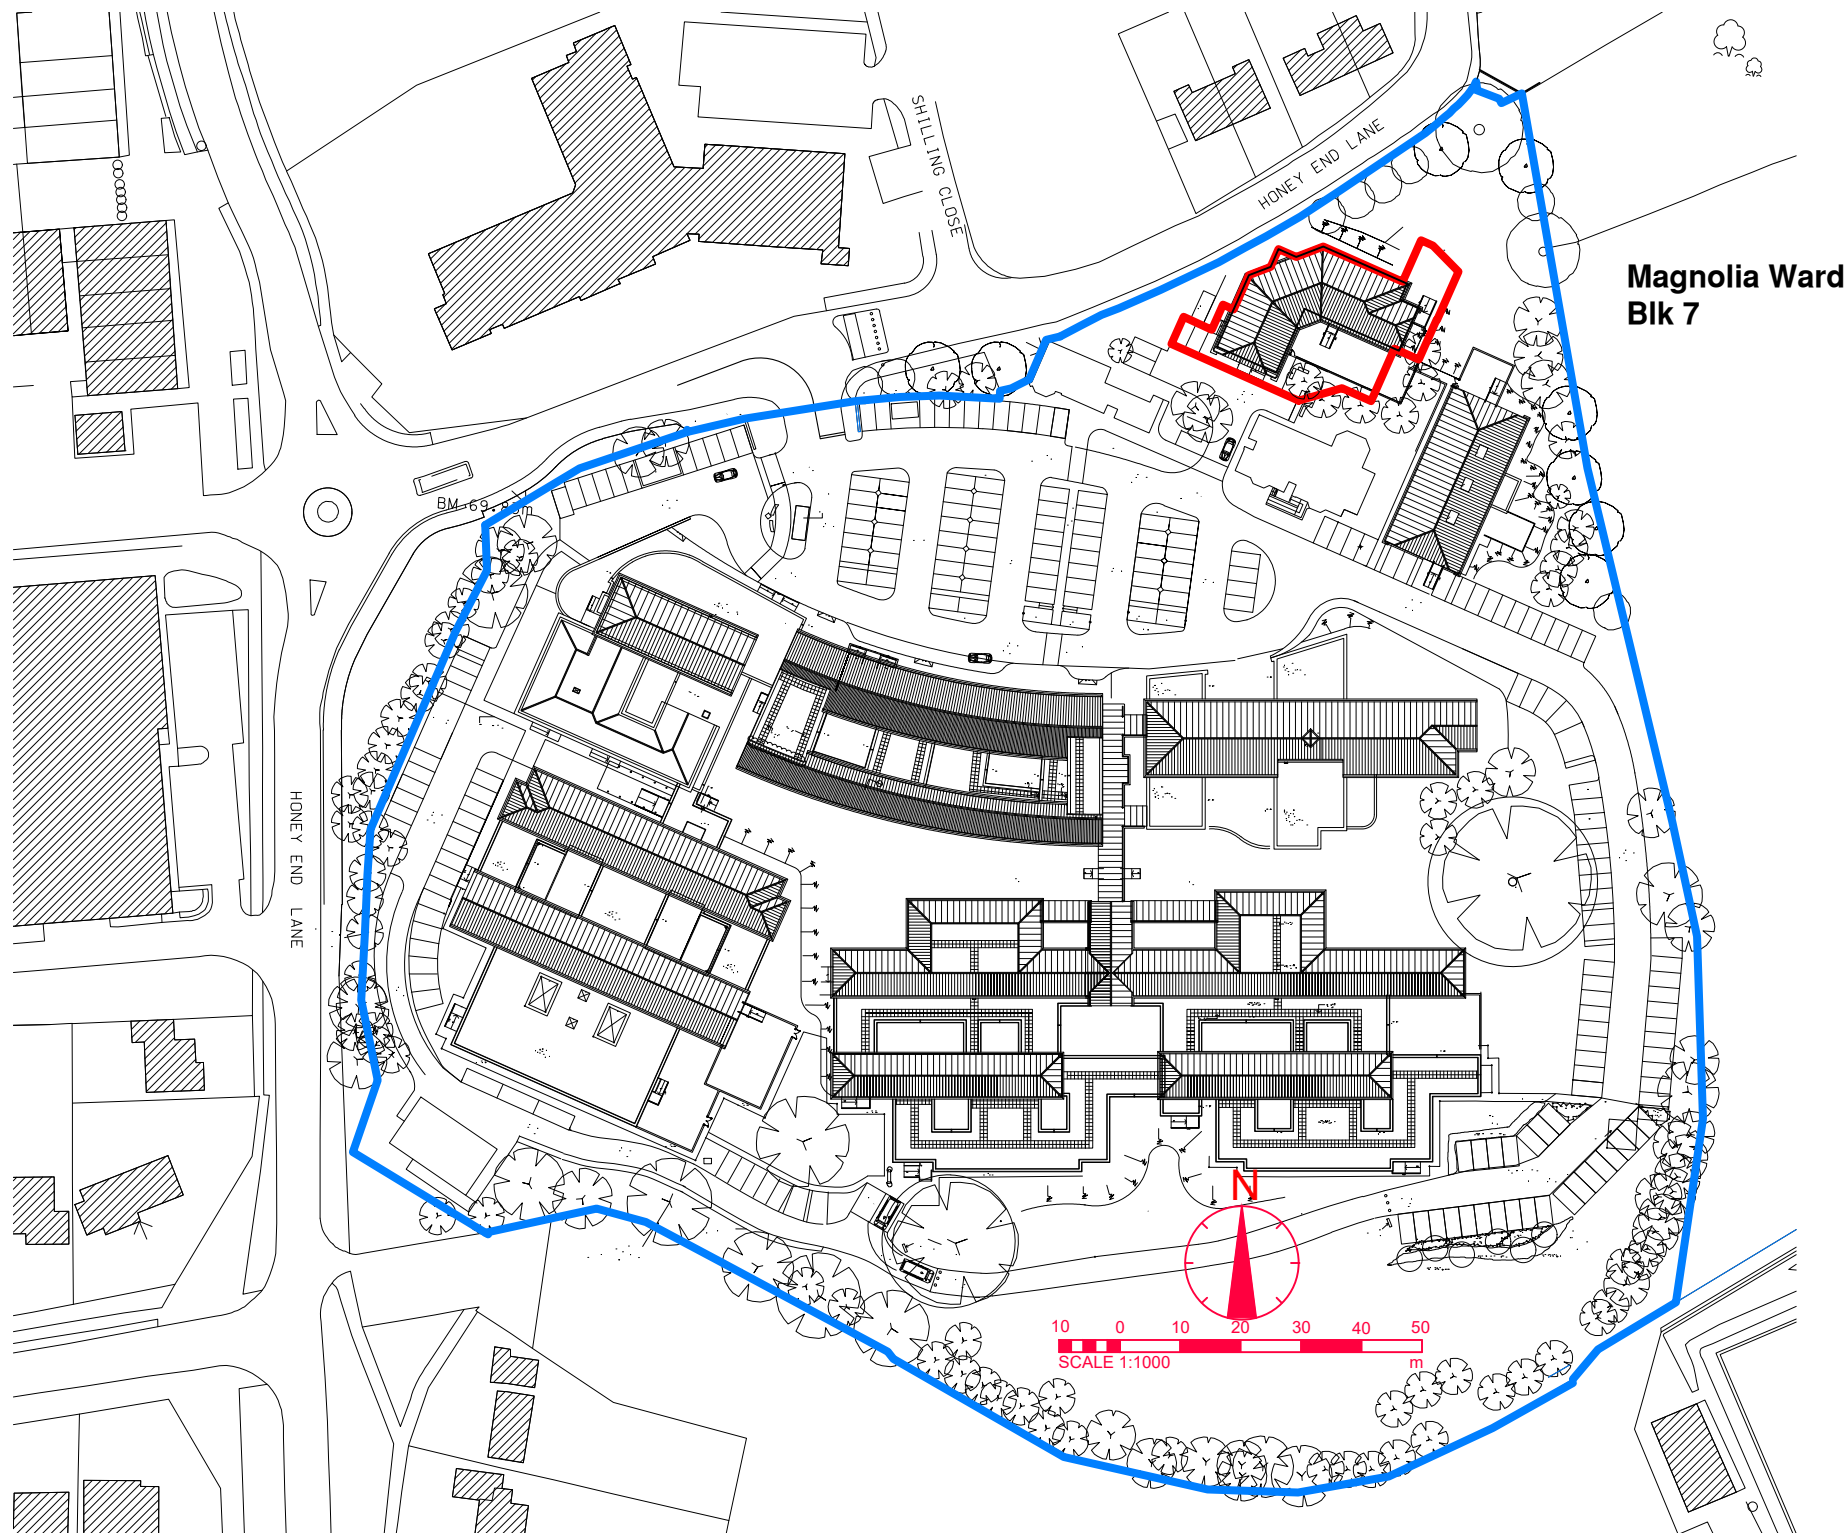

Prospect Park Hospital
(Berkshire Healthcare NHS Foundation Trust)

Revisions:-		
Date	Rev.	Description

Notes:-

The contractor is responsible for checking dimensions.
Do not scale, work to figured dimensions.
All discrepancies to be verified by CONTRACT ADMINISTRATOR before proceeding with work

EDTS
Estates Design & Technical Services

St Marks Hospital, St Marks Road,
Maidenhead, Berkshire SL6 6DU.
Tel N° 01753 638600
Email: design@eds.org.uk
Website: [HTTP://www.eds.org.uk](http://www.eds.org.uk)

Berkshire Healthcare NHS Foundation Trust

Client:-

Berkshire Healthcare
NHS Foundation Trust

Location:-	Prospect Park Hospital Reading	
Scheme:-	Place of Safety YPPoS & PoS	
Drawing:-	Site plan	
Drawn by:-	sjf	Scale:- 1- 1250
Date:-	31/01/20221	Paper size:- A3
Block N°:-	7	Floor:- Site
Department:-		
Drawing Number:-	20051-P-000	
	Rev.	
	*	