
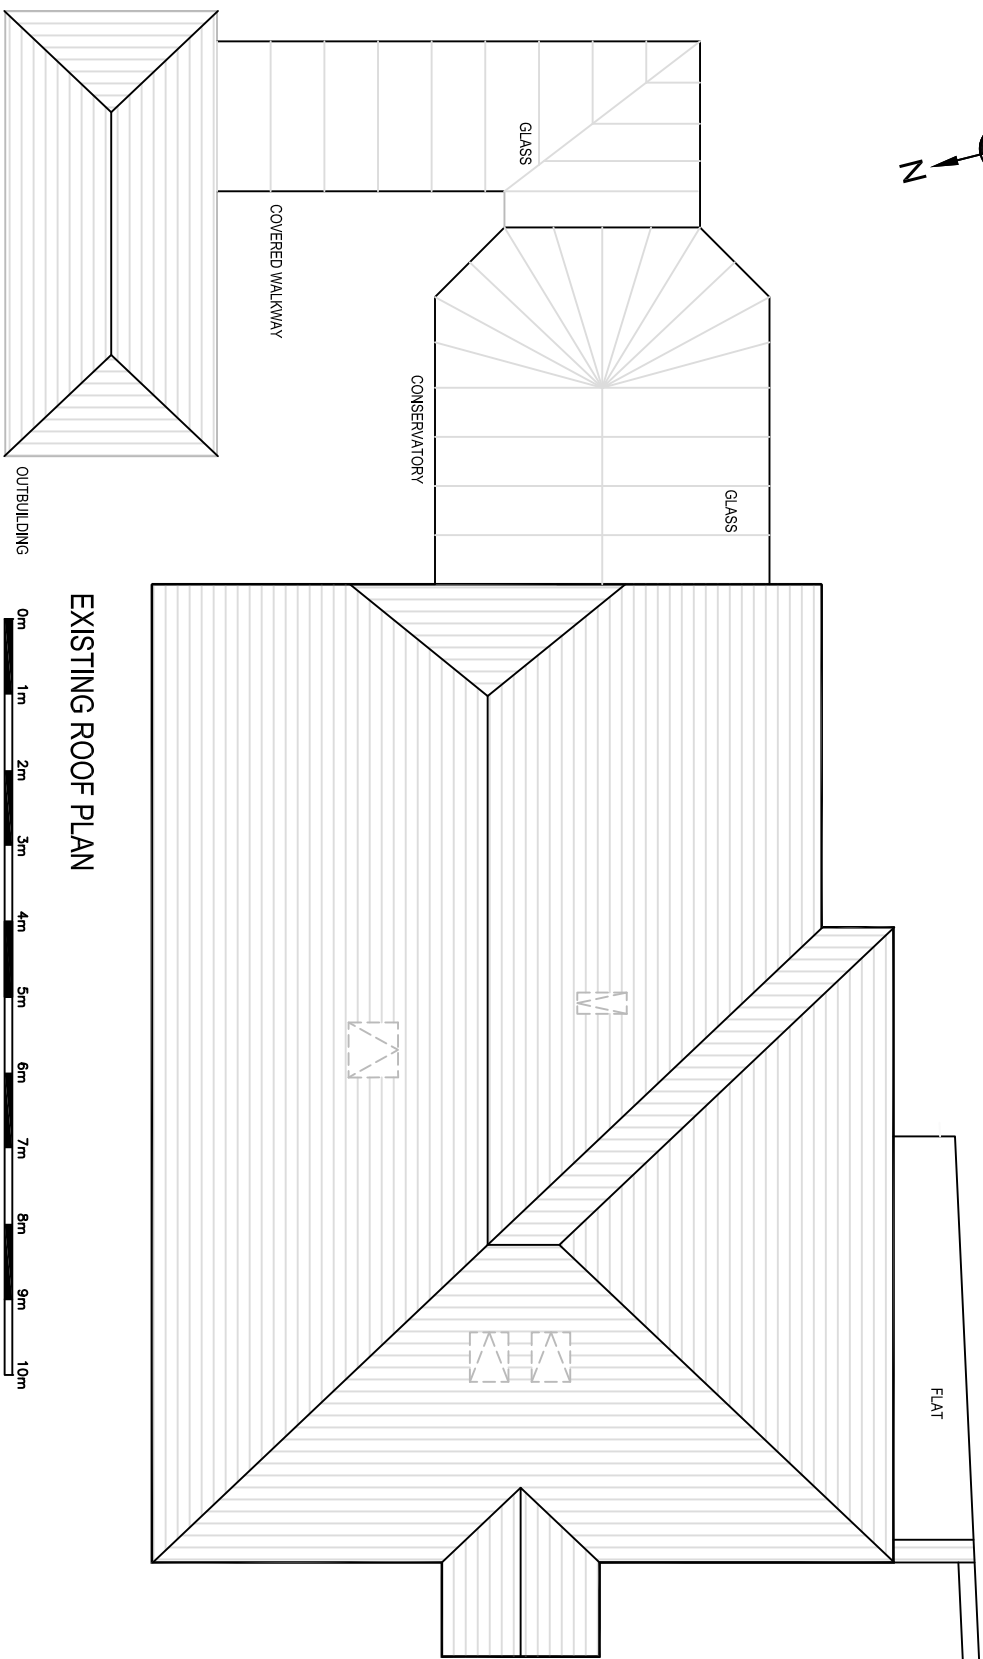


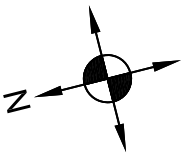

EXISTING ROOF PLAN

[illegible]

EXISTING DRAWING

CLIENT

PARK LANE ORTHODONTICS

PROJECT ADDRESS

65 PARK LANE

TILEHURST

READING

RG31 5DF

DRAFTING TITLE

EXISTING ROOF PLAN

DESIGNER: SIGNED OFF BY	DATE	CAD MANAGER: SIGNED OFF BY	DATE
DESIGNER / DRAWN BY SCALE AMENDED DATE			
CJP	11:00@A3	8.6.22	
Project No.	Building	Floor	Detail Revision
003			0