

General Notes

This drawings remain the property of ViDi Designers Ltd & shall not be copied without prior written consent.

These drawings are for planning & building regulaitons application only & are not to considered for working drawings and not to be use by contrators for construction prupose.




All dimensions to be checked on site & any discrepancies to be reported before work commences.

By Room Name LegendPlease not the internal layout of the house is not surveyed.

Bedroom 3

Bedroom 5

Room 4

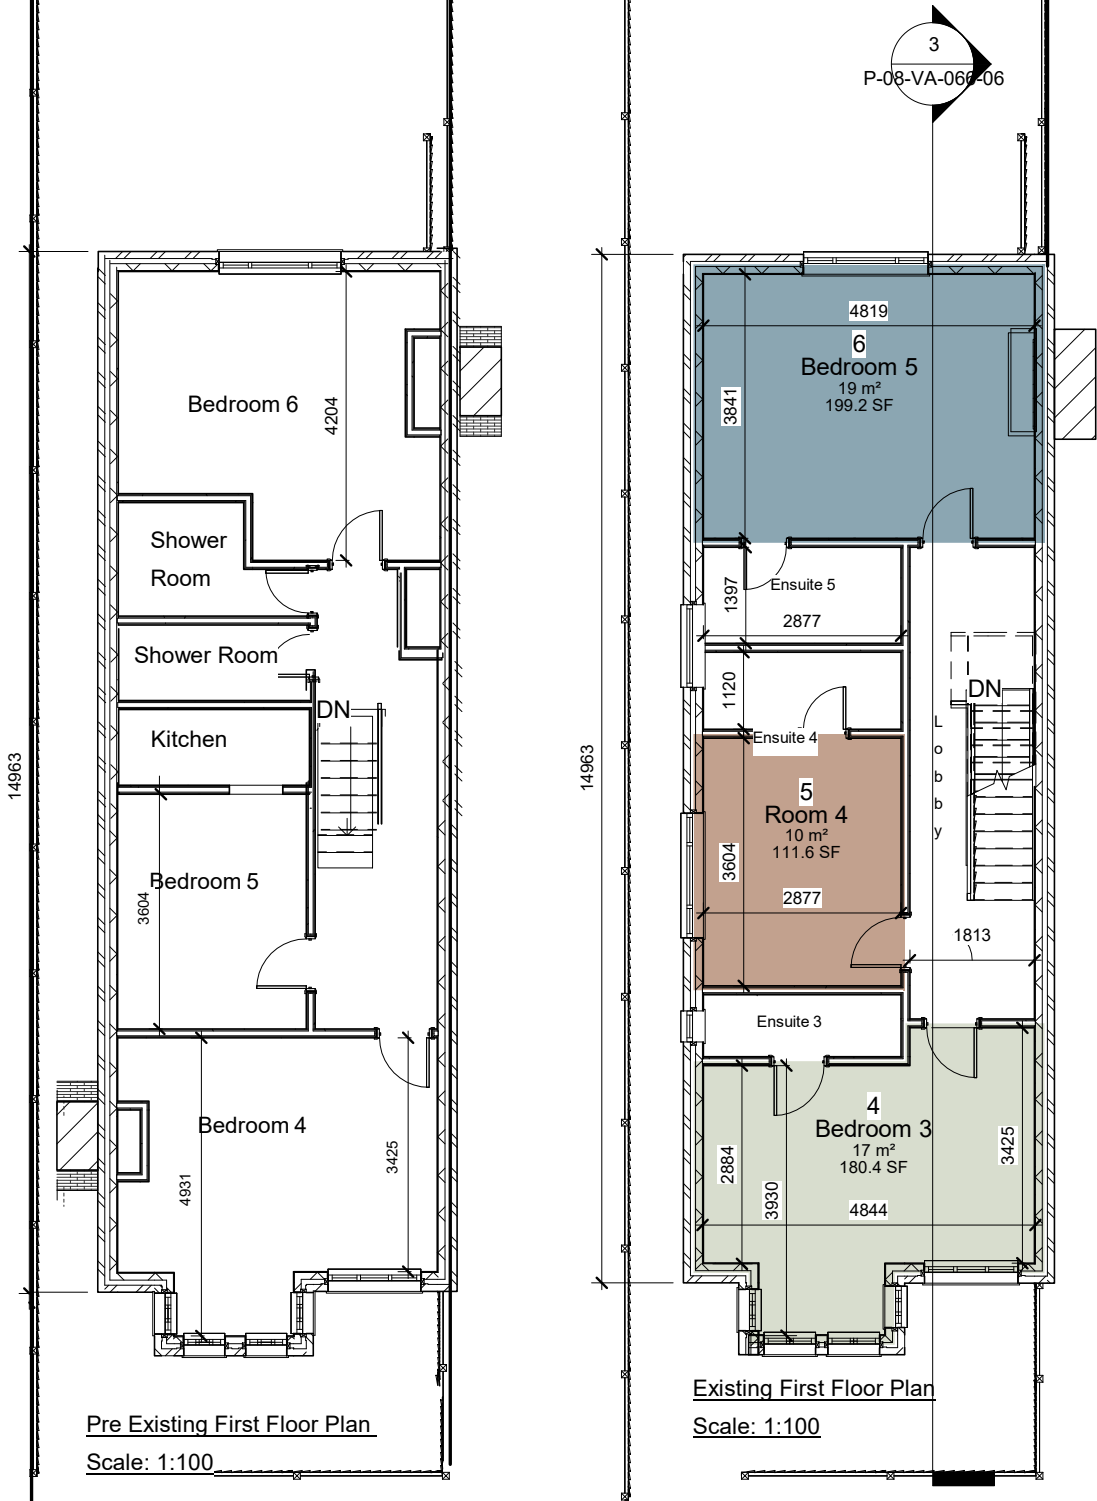 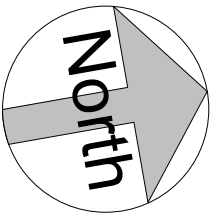

1 First Floor Plan
1 : 100



No.	Description	Date

VIDI DESIGNERS LTD 25, Berkeley Avenue,Reading RG1 6JS www.vididesigners@outlook.com Mobile: +44 79212 37306			
CODE	STATUS PA	SUITABILITY DESCRIPTION Planning	PURPOSE OF ISSUE Approval

PROJECT 32, Lorne Street, Reading
SHEET Existing and pre-existing First Floor Plan

CLIENT Mehek Holdings Ltd		
Date 20.05.2022	Project number 066	Scale (@ A3) 1:100
Drawn by VA	DRAWING NUMBER P-08-VA-066-02	REV
Checked by VA		06