




Rev.	Date	Note	Author	Checked
A	23/02/22	Window location revised & detached dwelling to the rear removed	IG	CTW

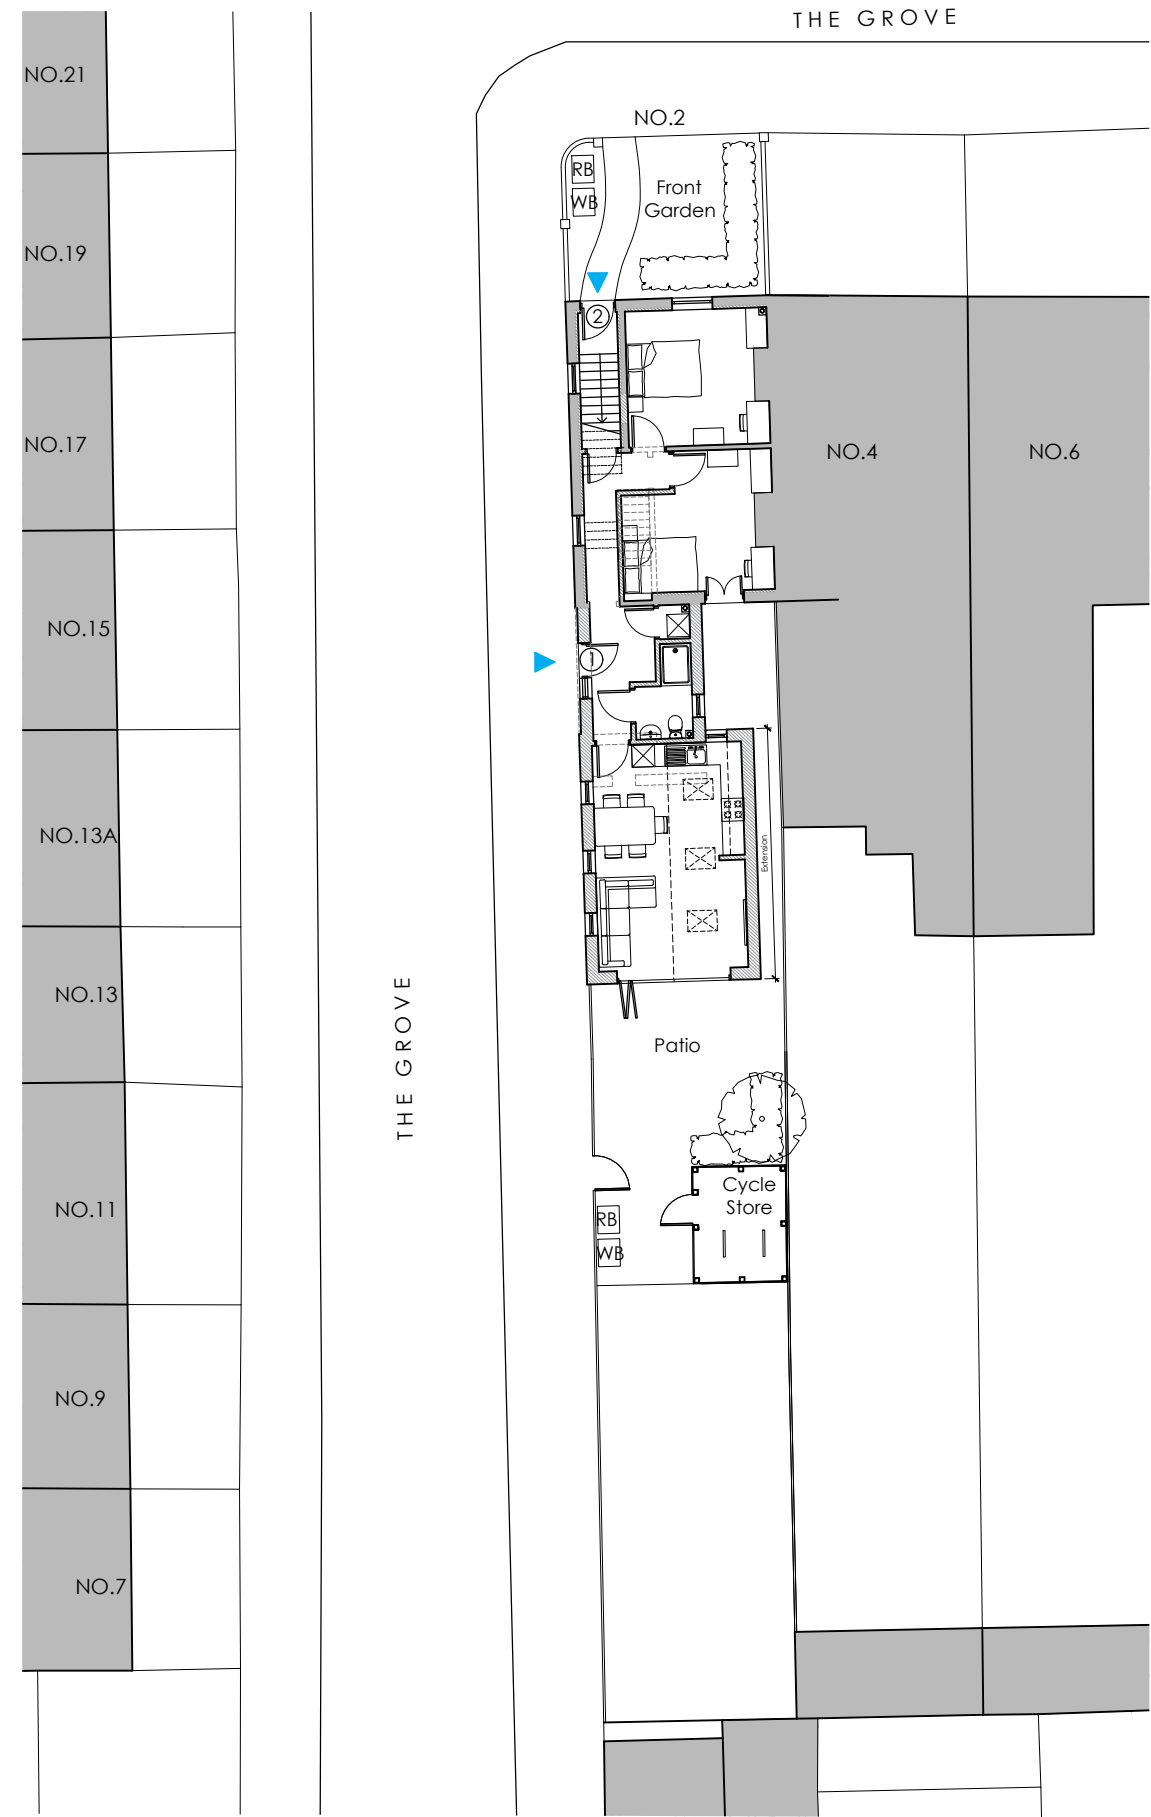


Proposed Site Plan
Scale: 1/200

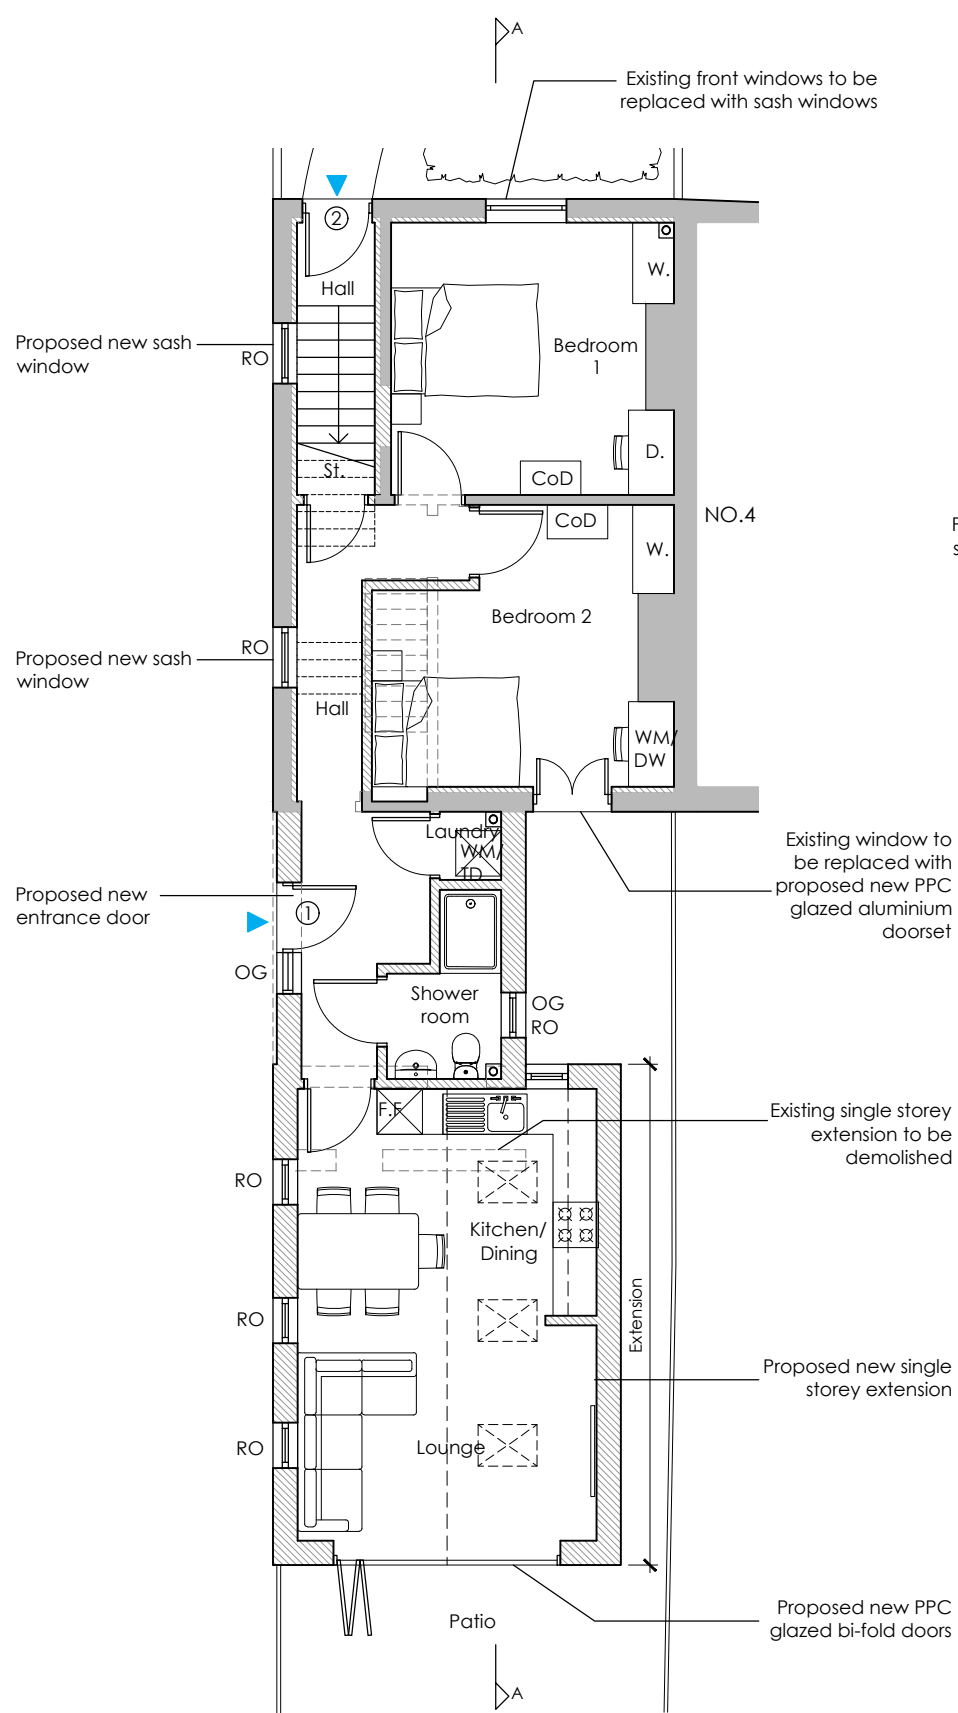

Proposed Ground Floor Plan
Scale: 1/100

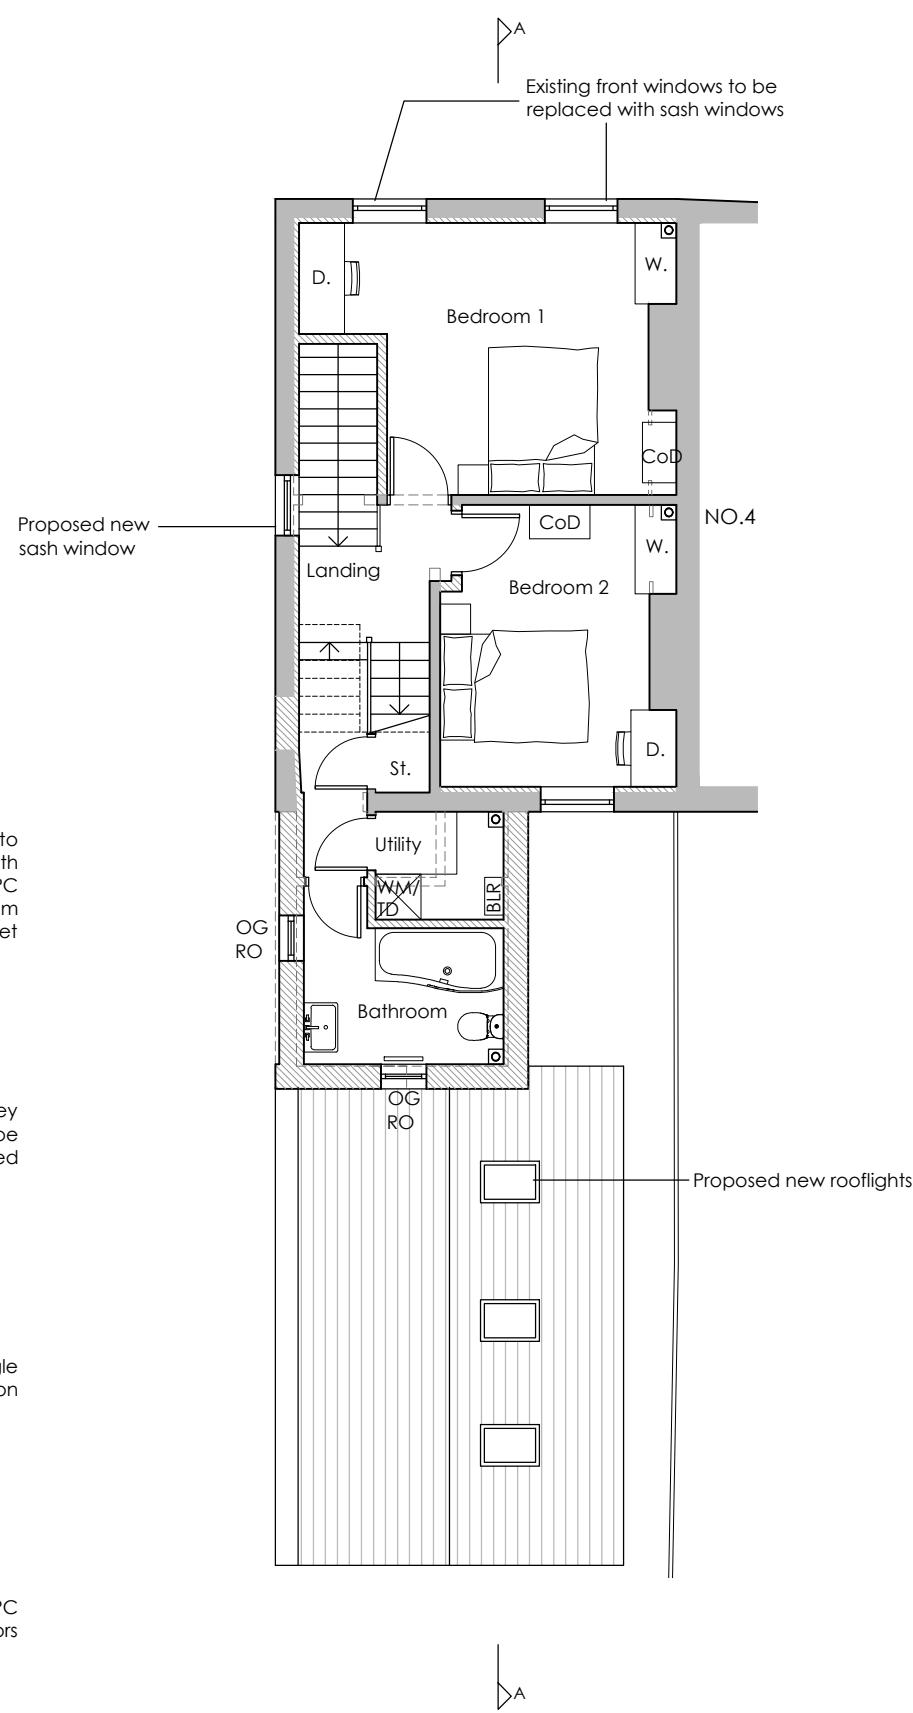

Proposed First Floor Plan
Scale: 1/100


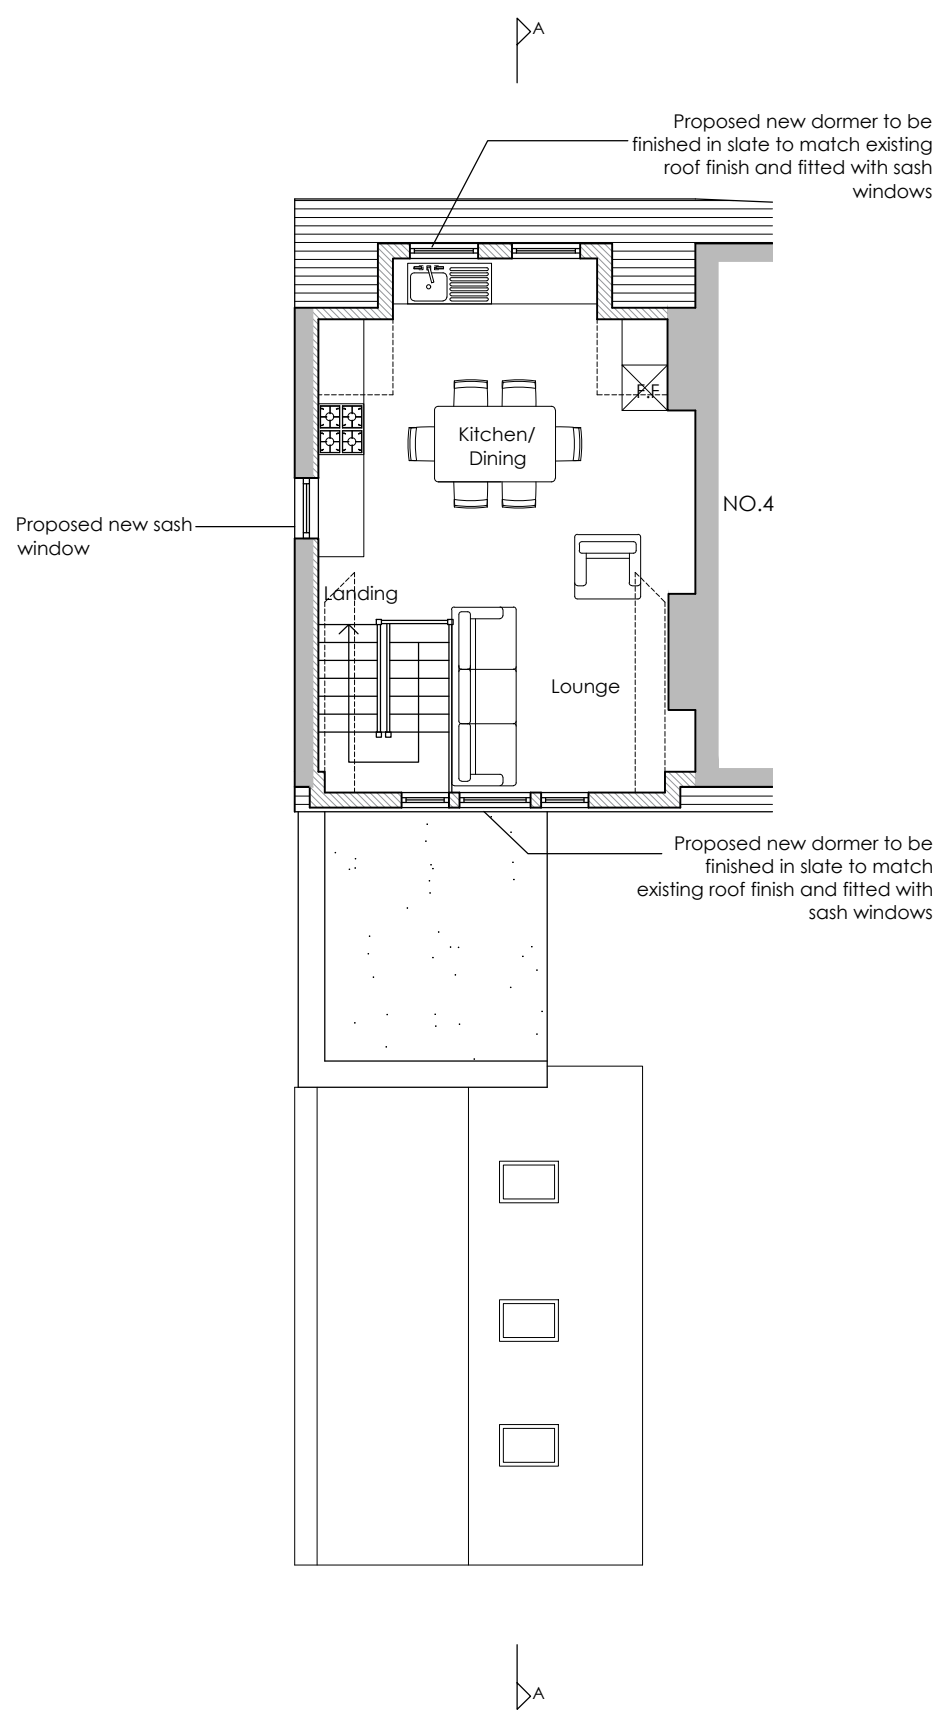


Proposed Second Floor Plan
Scale: 1/100

KEY

- Partitions for demolition
- Existing brickwork walls/partitions
- Proposed brickwork walls/partitions

- OB Obscured glass
- RO Restricted opening
- RB Recycling wheelie bin storage location
- WB Waste wheelie bin storage location
- Unit/Flat entrance

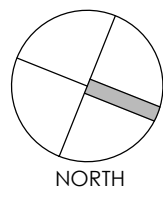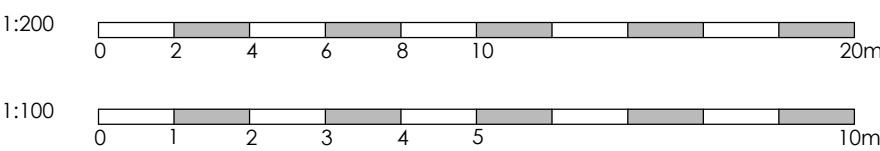

Schedule of Accommodation		
Unit Number	G.I.A (sq.m)	G.I.A (sq.ft)
Unit 1 (2 bed flat)	70 sqm	753 sqft
Unit 2 (2 bed flat)	73 sqm	786 sqft

Project	House Alterations and Extensions 2 The Grove Reading RG1 4RB					Drawing	Proposed Site, GF, FF & SF Floor Plans					
						Job-Dwg Number	21008-PL-04		Rev.	A		
Client	Turner Property Ltd					WESTON + CO ARCHITECTS Watlington House 44 Watlington Street Reading, RG1 4RJ T. 0118 375 0252 www.weston-co.com						
Status	Planning											
Scale	1/100		Sheet Size								A2	
Author	IG	Checked	CTW	Date	16/11/2021							