


Current Revision Description

A - 29/04/2022
Planning Issue

Rev	Date	Drawn By	Checked by
-----	------	----------	------------

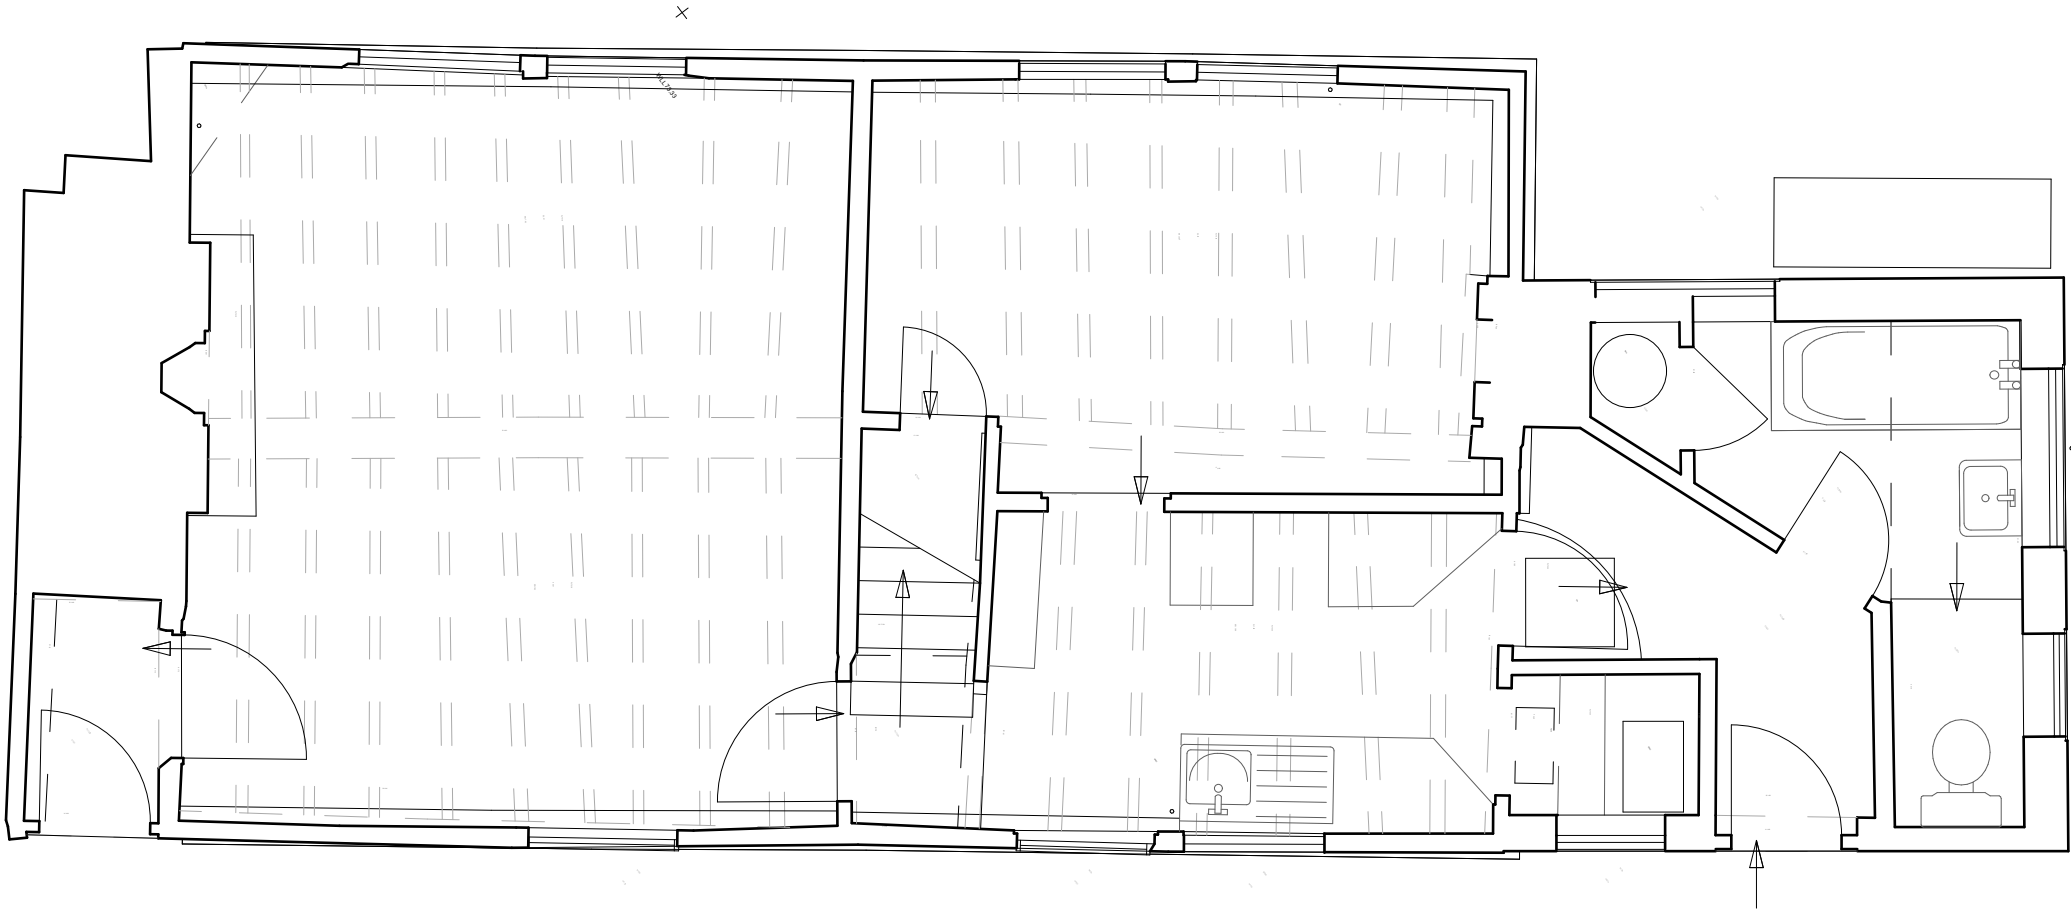

23 City Business Centre
Hyde Street
Winchester
SO23 7TA

T 01962 856255
E info@t2architects.com
www.t2architects.com

project

Gravel Hill Cottage
Blagrove Lane
Caversham
RG4 7DY

client

Mapledurham Estate

drawing

Ground Floor Plan Existing

stage	date
Planning	29/04/2022
scale	sheet size
1:50	A3

job no._dwg typ._dwg no. revision

2212_EX_100_A