


1		760mm wide x 1200mm high x 200mm deep directional ground sign	4		760mm wide x 1200mm high x 200mm deep directional ground sign	7		2 no. disabled parking signs, 1 sign mounting signpost
2		Wall mounted banner frame	5		760mm wide x 1200mm high x 200mm deep directional ground sign	6		Existing estate sign
3		Existing 1 door, 2 panel, main-order menu unit, aluminium supporting post & door frames finished in silver RAL 9006, main aluminium signposts finished in silver RAL 7031				8		Wall mounted disclaimer sign

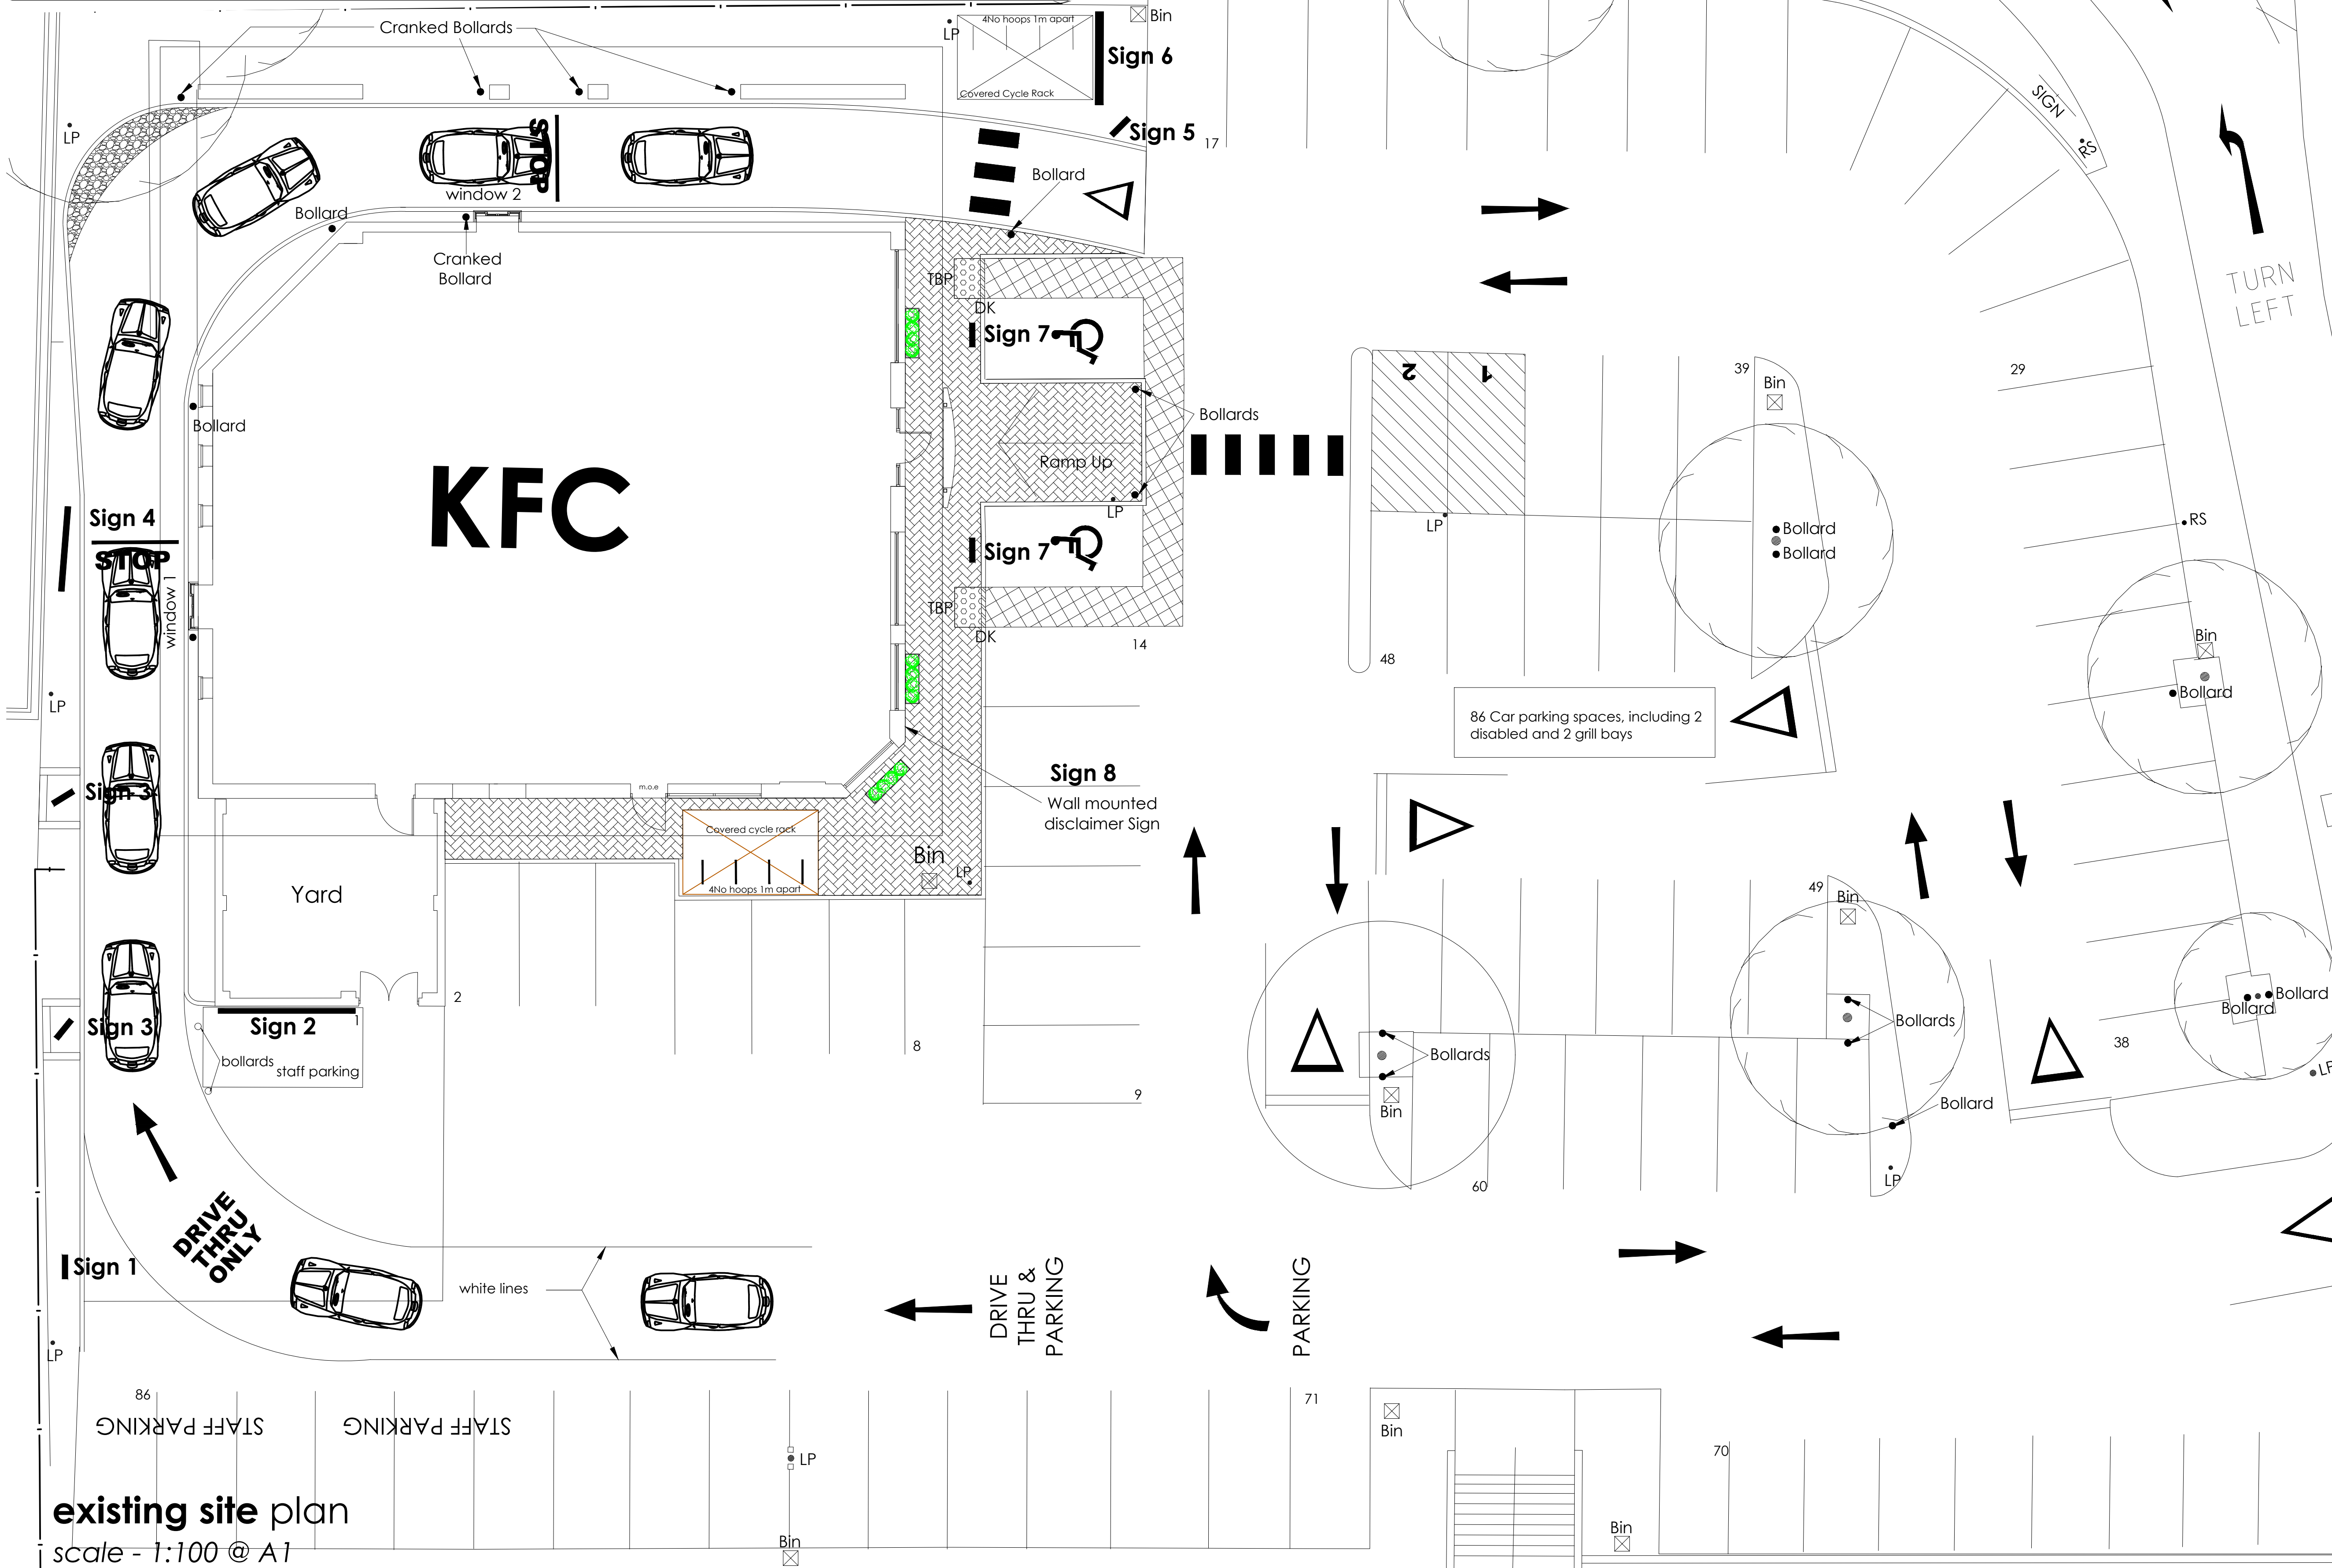

ALL DIMENSIONS TO BE CHECKED ON SITE.
DO NOT SCALE FROM THIS DRAWING EXCEPT FOR THE
PURPOSES OF LOCAL AUTHORITY PLANNING

rev	date	description
-----	------	-------------

HONE EDWARDS ASSOCIATES
Design Studio
Millars Three
Southmill Road
Bishop's Stortford
Herts. CM23 3DH
email: firstname.lastname@honeedwards.co.uk
Tel: 01279 758545
Fax: 01279 757730



IMAGE ENHANCEMENT

store address
READING OXFORD RD
OXFORD ROAD,
READING
RG30 1PR

drawing title
EXISTING SITE PLAN

drawn by	checked	date
AD	JE	JULY 2021
store no.	scale	
0000	1:100 @ A1	

drawing no.	revision
0000/2021/G120	
HEA drawing no.	revision
3216/G120	