
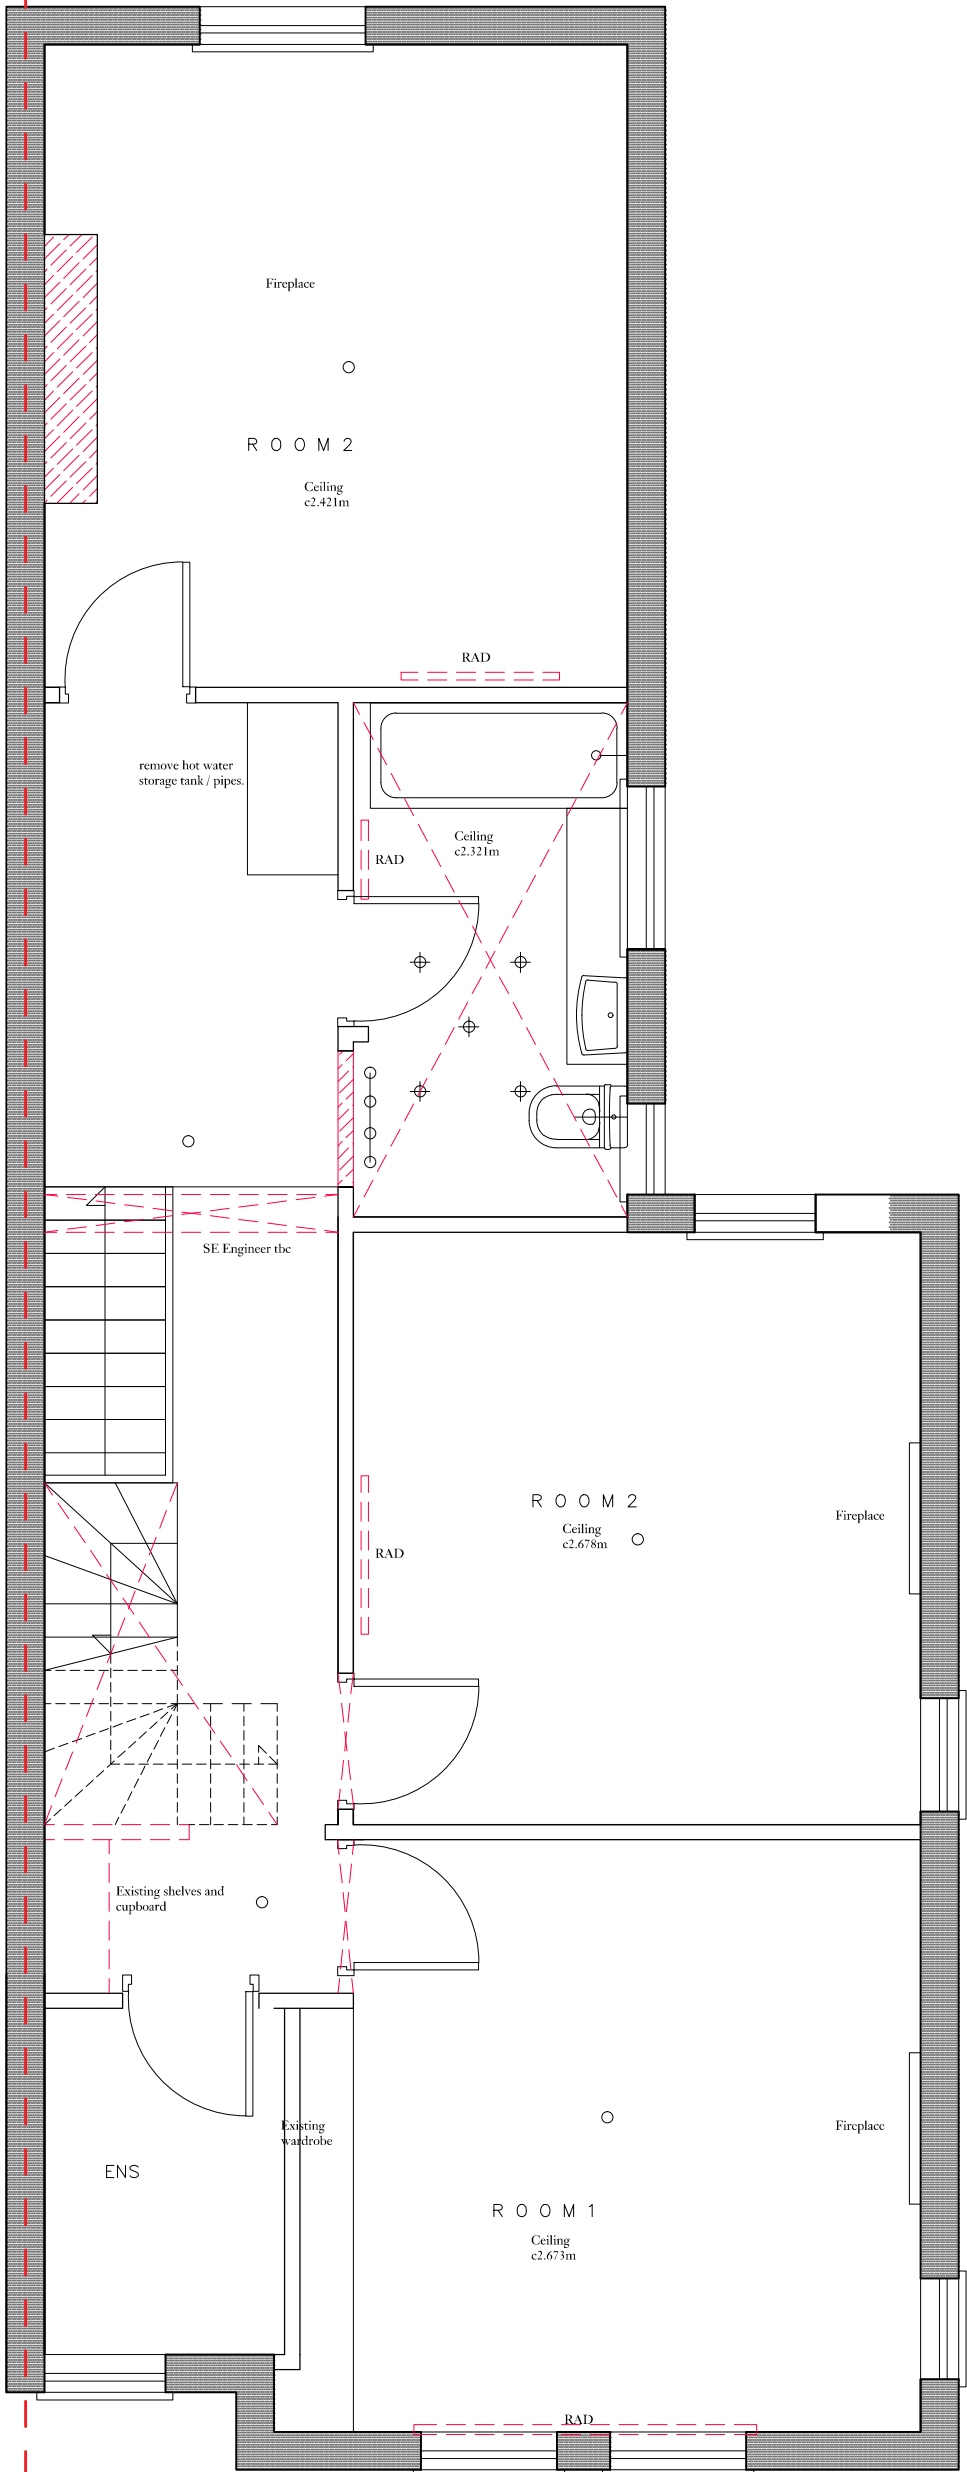


 

DRAWING STATUS

BUILDING CONTROL

Disclaimer:

Drawing to be read in conjunction with all the relevant information.

All written dimensions to be checked on site before work commences. Discrepancies, where identified, must be reported to the architect immediately.

This drawing is the property of LIFE-U DESIGN and must not be reproduced or disclosed to any unauthorised person either wholly or in part without written consent.

REV	DATE	DESCRIPTION	CHK'D
-----	------	-------------	-------



**LIFE
DESIGN**

W life-udesign.com
E carle@life-udesign.com
T +44 (0) 2070973898
M +44 (0) 7766745415

CLIENT

PROJECT

39 Hamilton Road
RG1 5RA

SCALE	DATE
1:50@A3	2022.04.20

DRAWN	CHK'D
-------	-------

DRAWING TITLE

EXISTING
1ST FLOOR PLAN
(& DEMO)

PROJECT NO.	DRAWING NO.	REV.
21070	BC02	—