



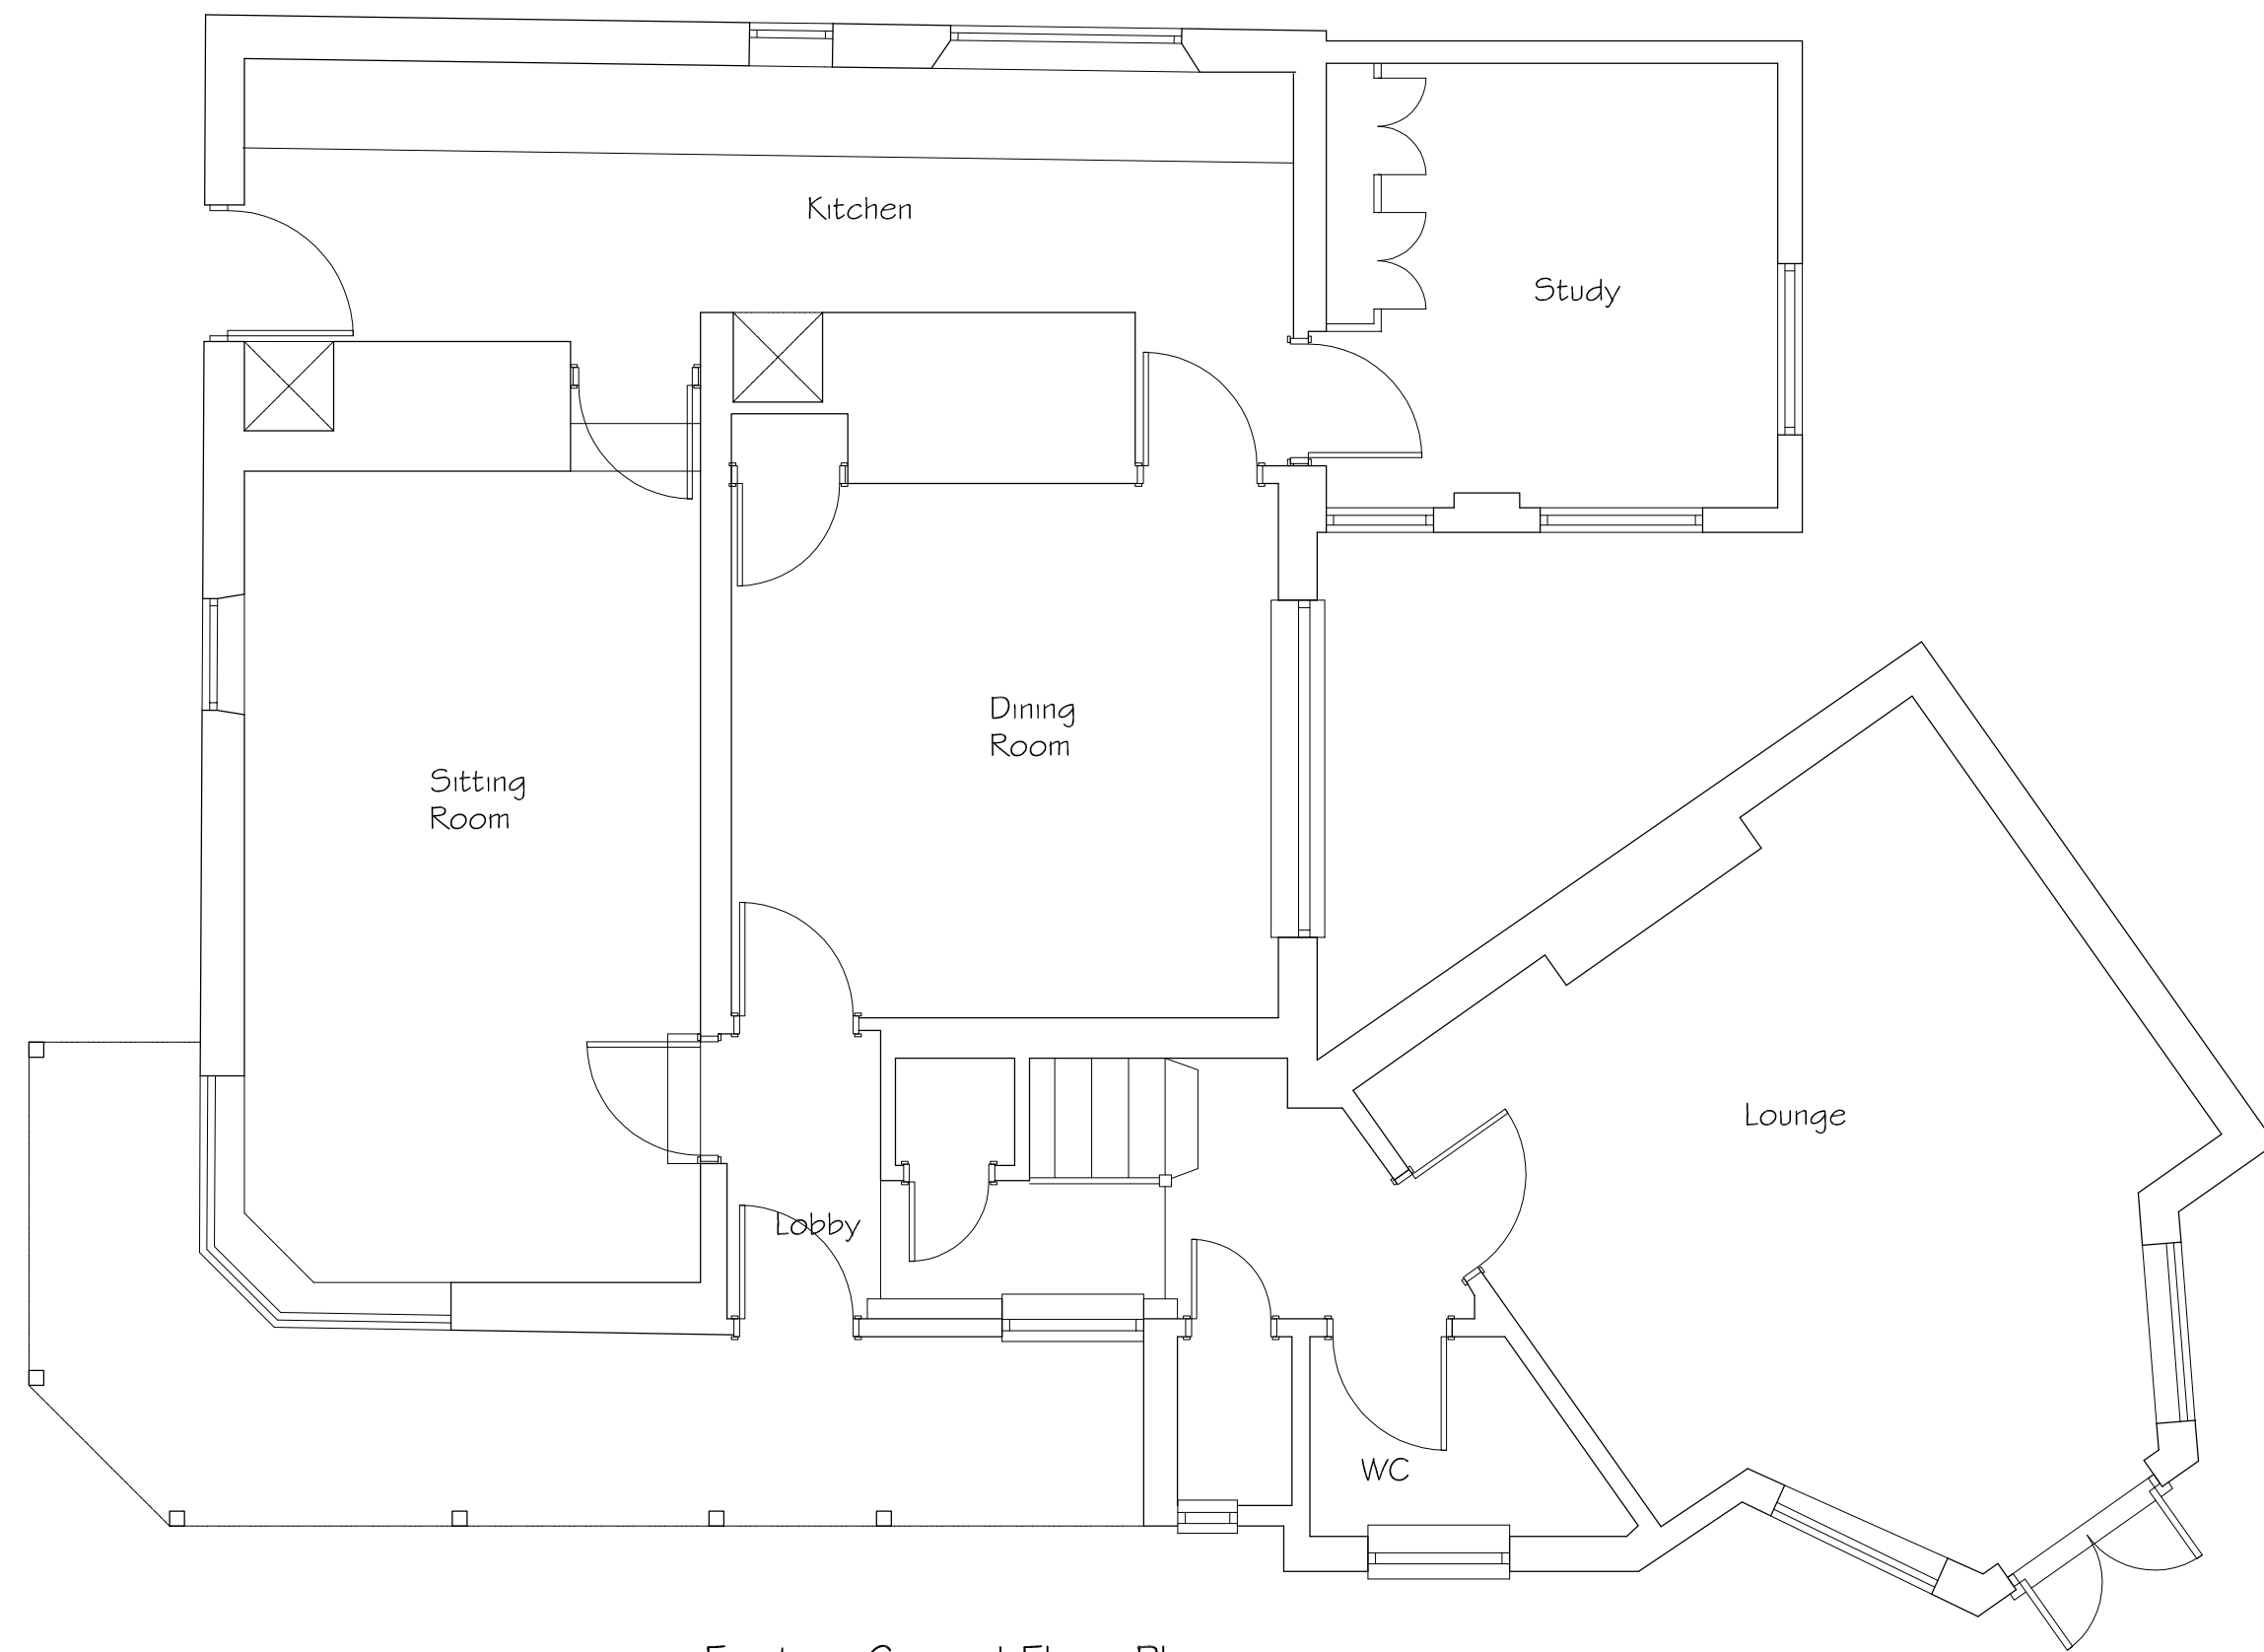


Existing Ground Floor Plan
Scale 1-50

0 1 2 3 Metres
SCALE BAR @ 1-50

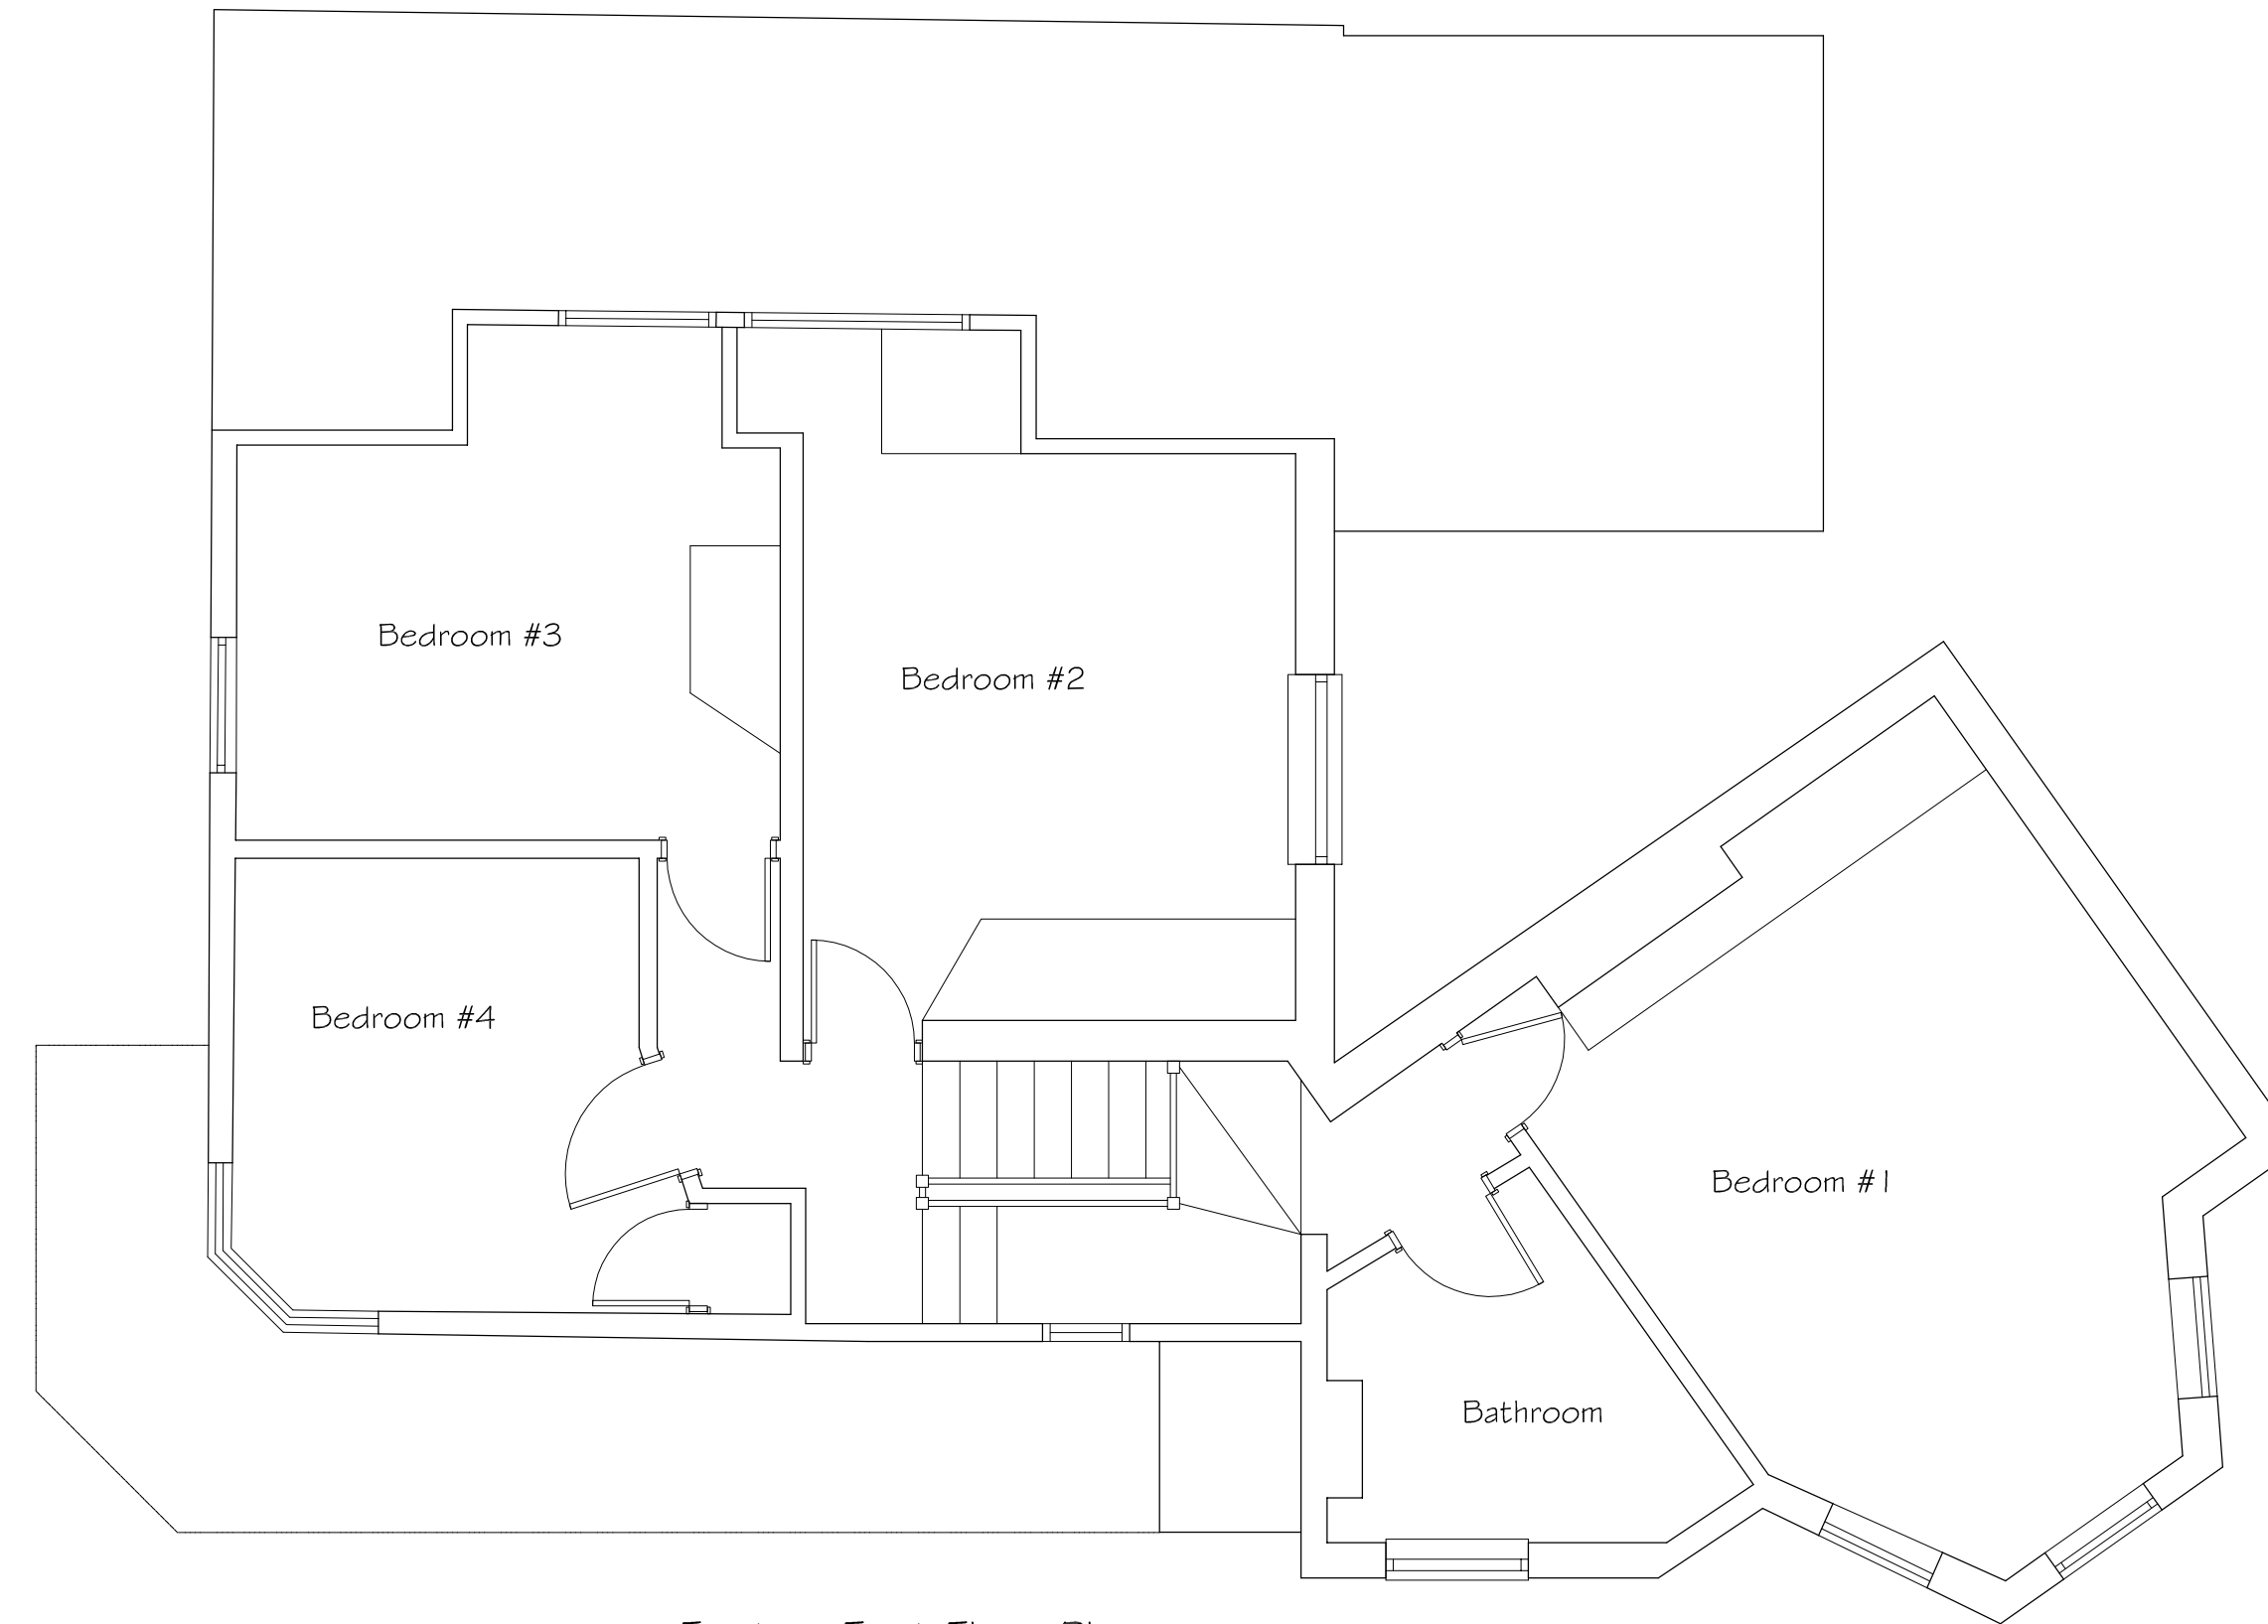


Existing First Floor Plan
Scale 1-50

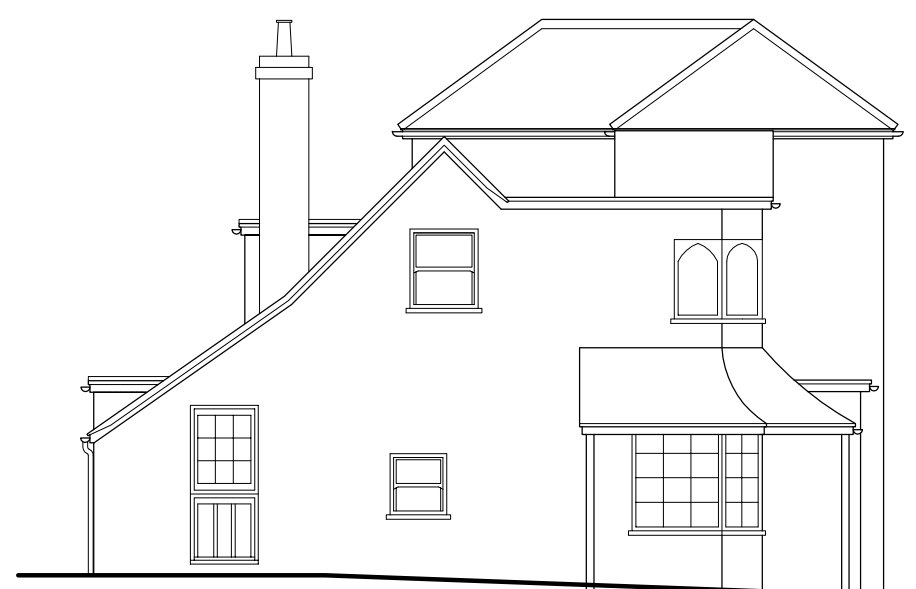


Existing Front Elevation



Existing Side Elevation

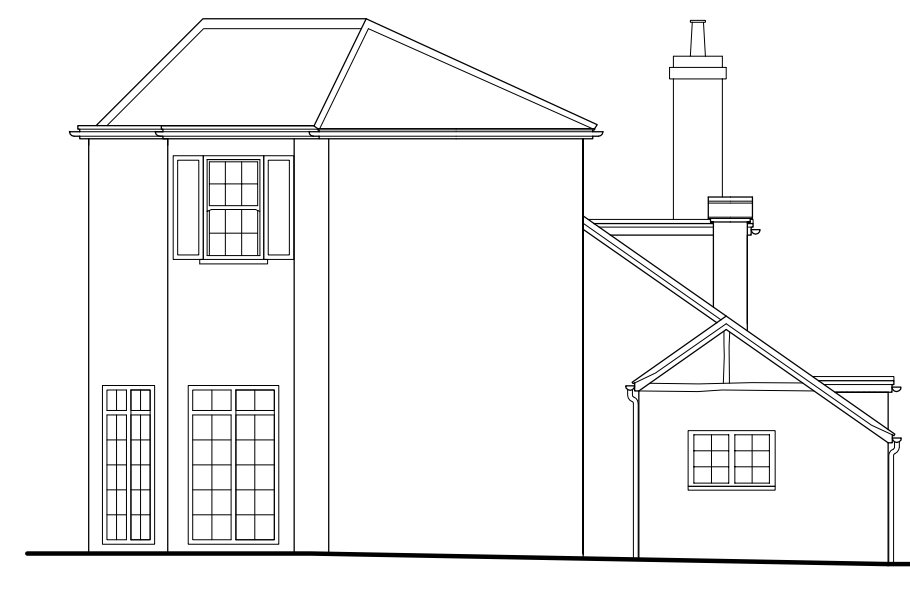

Existing Rear Elevation

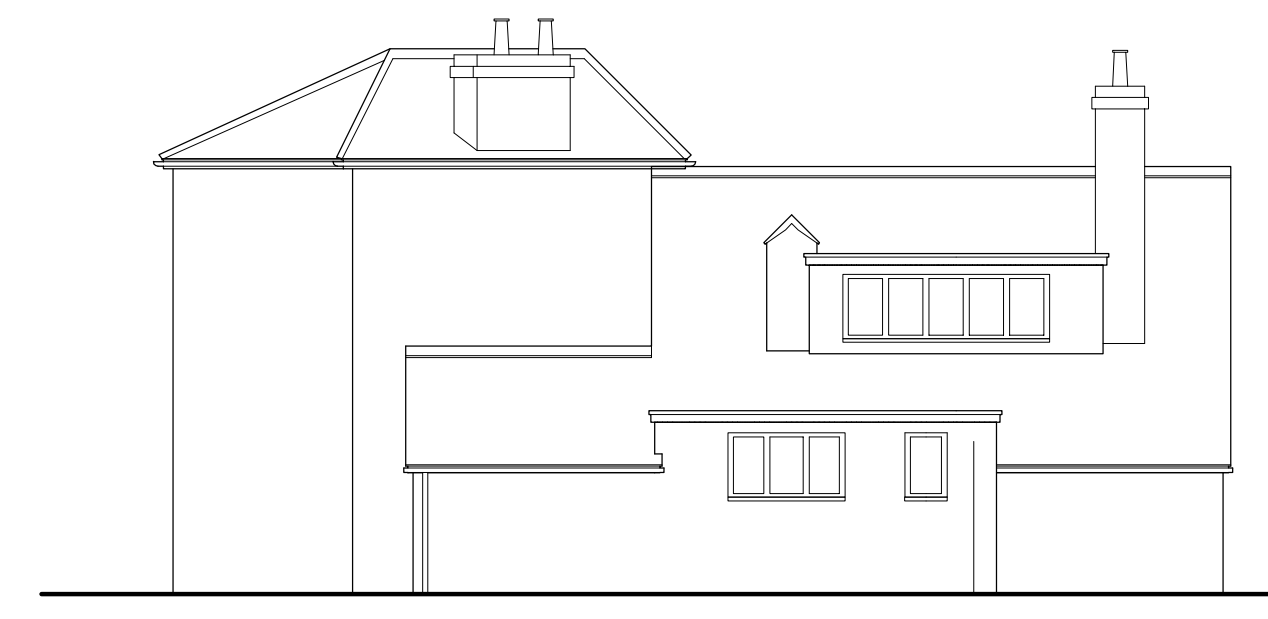

Existing Side Elevation

0 1 2 3 Metres
SCALE BAR @ 1-100

KARL HUGHES BSc(Hons)

Architectural ~ Planning ~ Building Consultant

Sunnyside, Silchester Road, Little London, Hampshire, RG26 5EP

Telephone 01189 701033

client: Mr M Jacobs

project: At 23 Surley Row, Caversham
Reading, Berks. RG4 8ND

title: Existing Plans & Elevations

date: March 2012

drawn: DC / KSH

scale: As Stated

drawing no: 01