



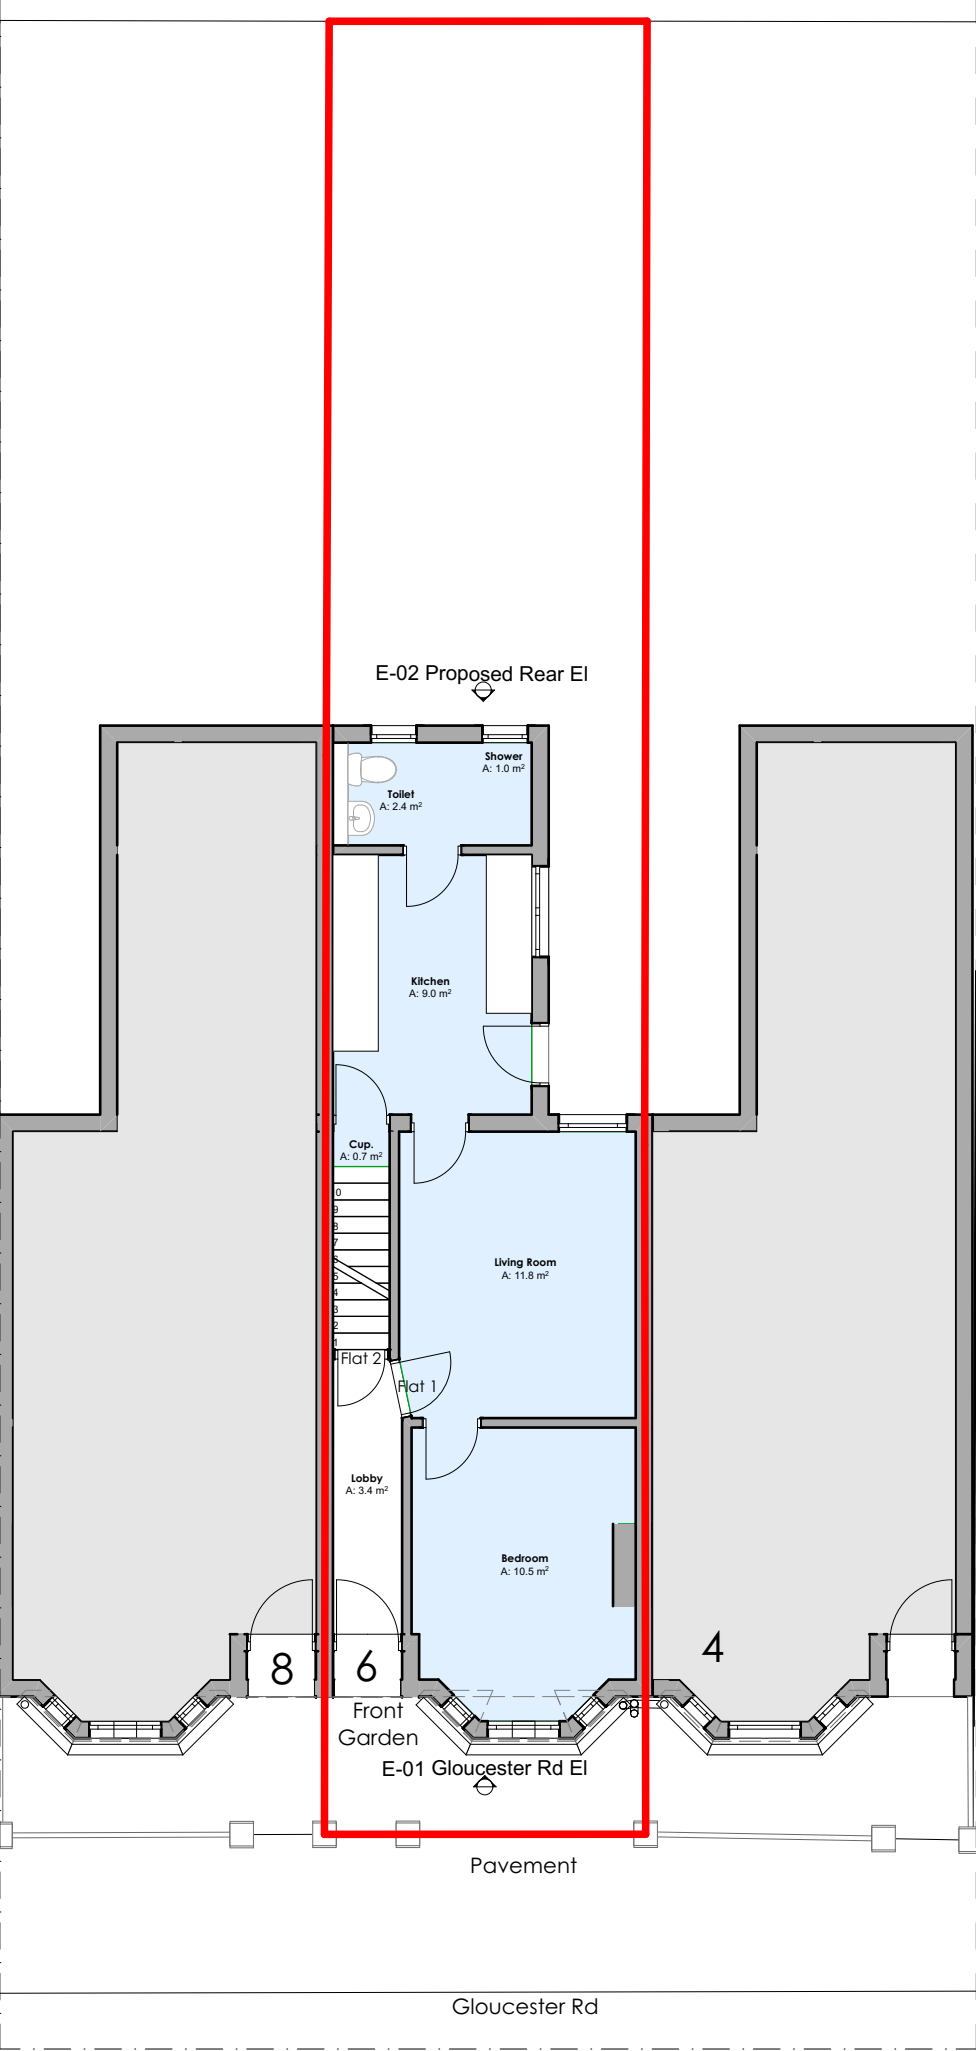

1:100 Existing Ground Floor Plan

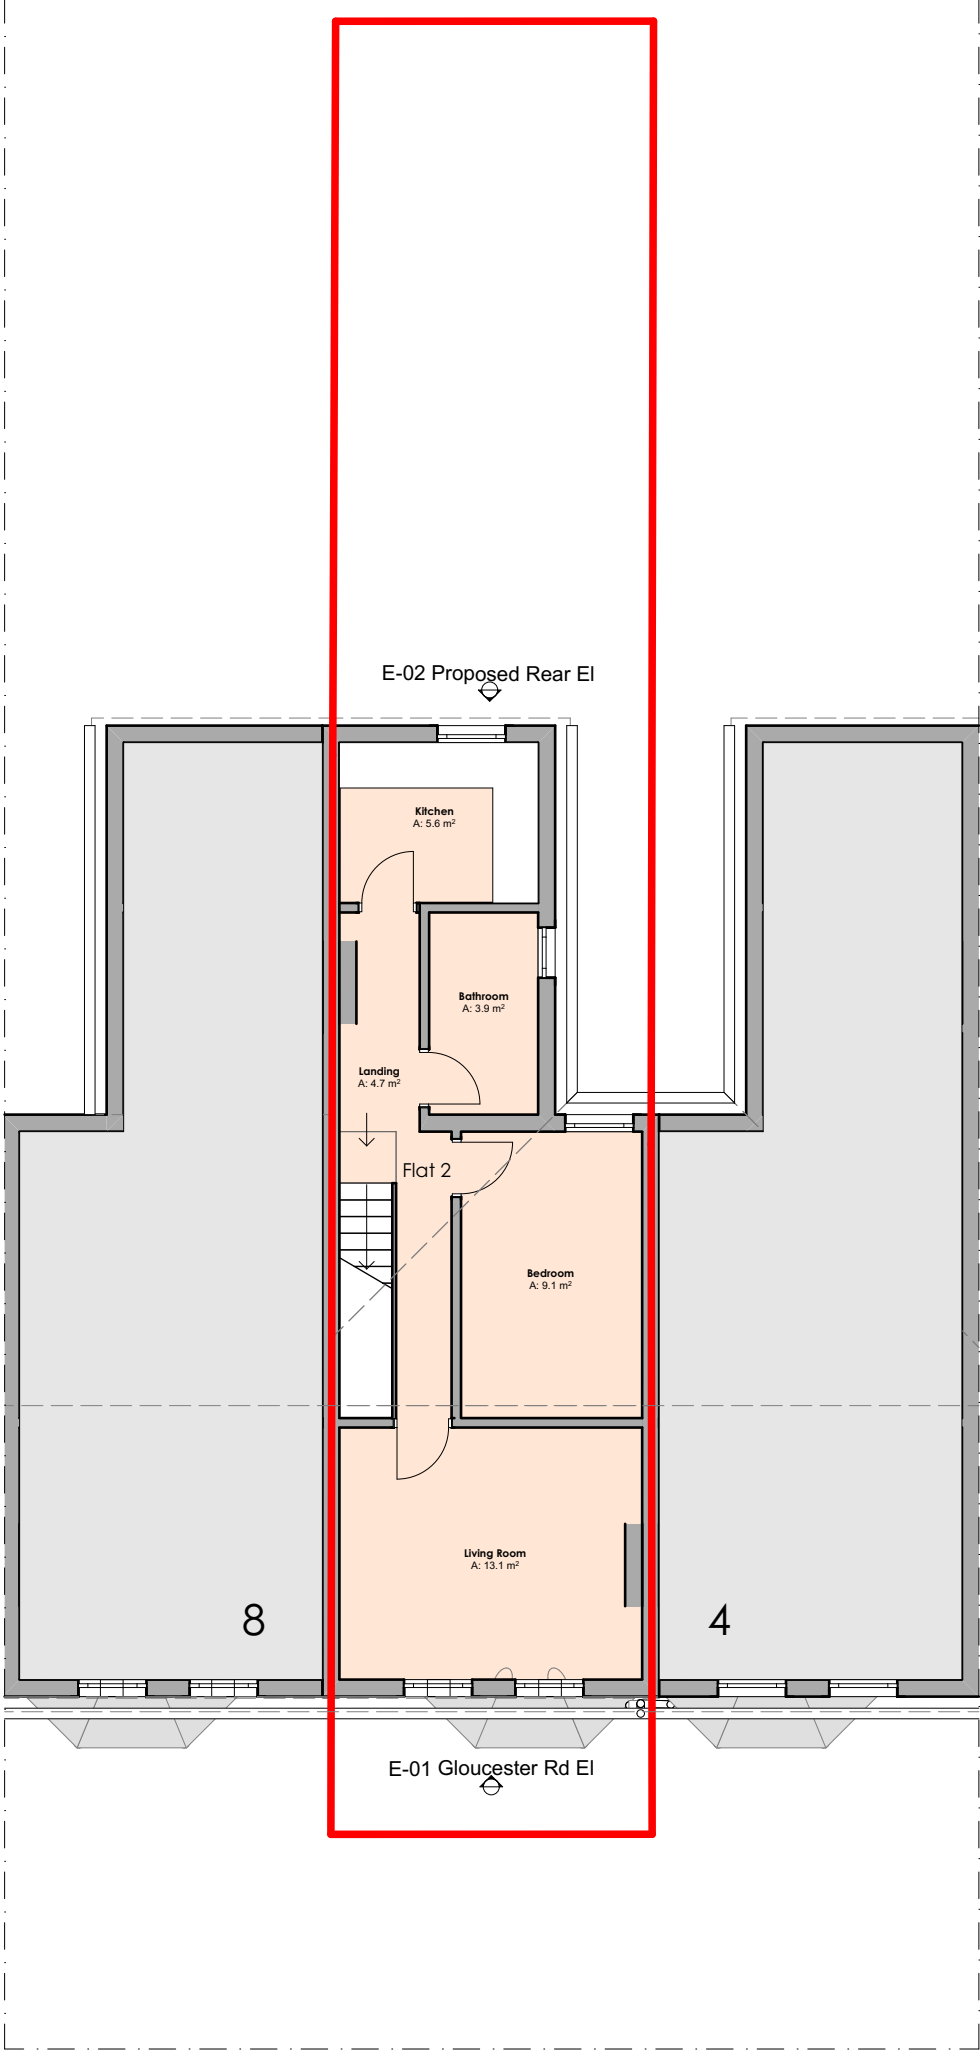


1:100 Existing First Floor Plan

© This drawing remains the property of The Keen Partnership and shall not be copied without prior written consent.

All dimensions to be checked on site and any discrepancies to be reported before work commences.

N

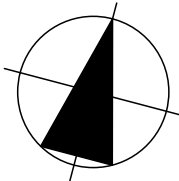

Notes:

Areas:

Site Area: 101.4^{M2}

Ground Floor Area : 42.8^{M2}

First Floor Area 39.6^{M2}

Total GIA: 82.4^{M2}

Parking : Street

Date	Rev	Comments	By	Chk'd

1:100



THE KEEN PARTNERSHIP
The Courtyard
Edinburgh Road
Reading RG30 2UA
Tel: 0118 9510 855
Fax: 0118 9510 866
chris@keenpartnership.co.uk
www.keenpartnership.co.uk



Client:

Eddie McGreevy

Job Title:

6 Gloucester Rd, Reading, RG30 2TH

Drawing Title:

Existing Ground & First Floor Plan

Drawing Date: 15.02.22	Status: Planning Drawings	
Issue Date: 15/07/2022	Drawn By: MW	Scale: 1:100@A3

Drawing No:	Rev:
9154	