



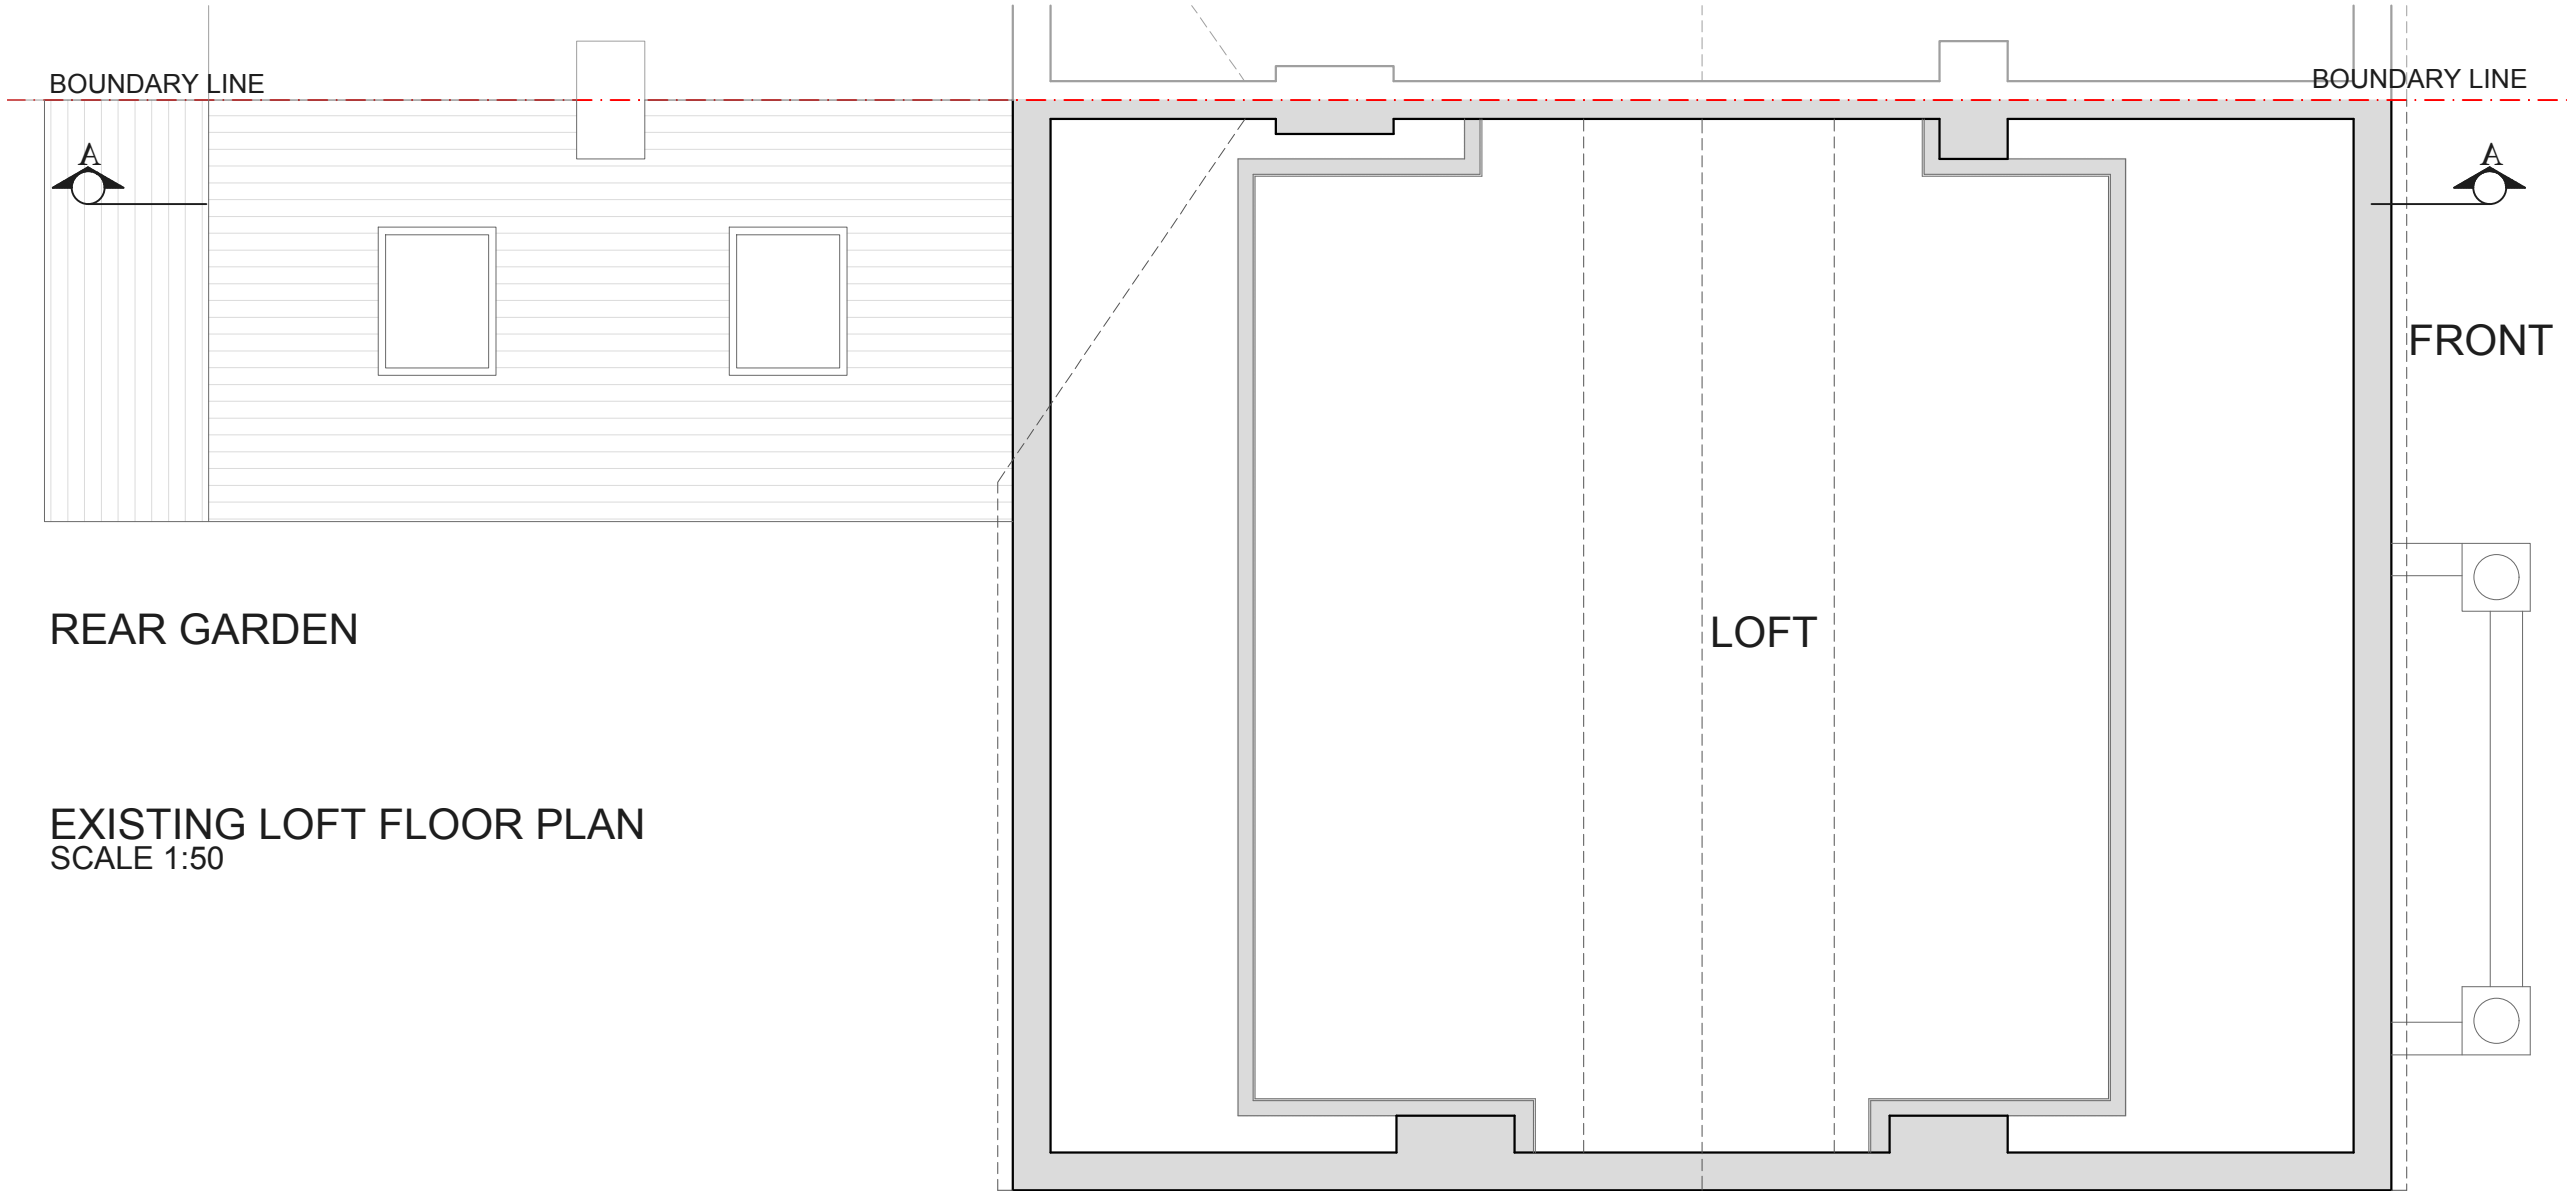

BOUNDARY LINE

BOUNDARY LINE

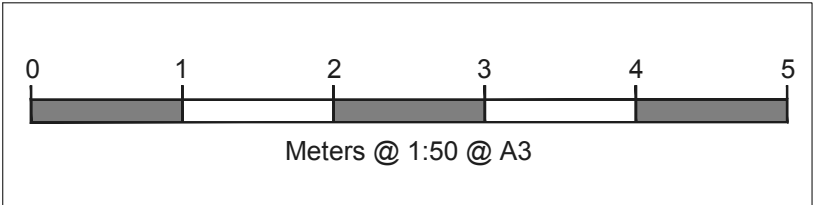

REAR GARDEN

LOFT

FRONT

EXISTING LOFT FLOOR PLAN
SCALE 1:50

NOTES		

REV	DATE	NOTES

CLIENT	MR AND MRS GREEN
--------	------------------


PROJECT	48 PRIEST HILL, CAVERSHAM, RG4 7RY
---------	---------------------------------------

DRAWING TITLE	EXISTING LOFT FLOOR PLAN
---------------	-----------------------------

SCALE	1:50@A3
-------	---------

DATE	07-06-22	DRAWN	ZF
------	----------	-------	----

DRAWING NO.	PP-03	REV.	
-------------	-------	------	--

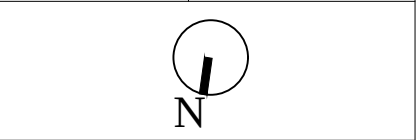

LOFTPLAN DESIGNS LIMITED
1 Saturn House, Calleva Park
Aldermaston, Reading RG7 8HA
Telephone: (01256) 881041
Email: customerservices@loftplan.co.uk
www.loftplan.co.uk