


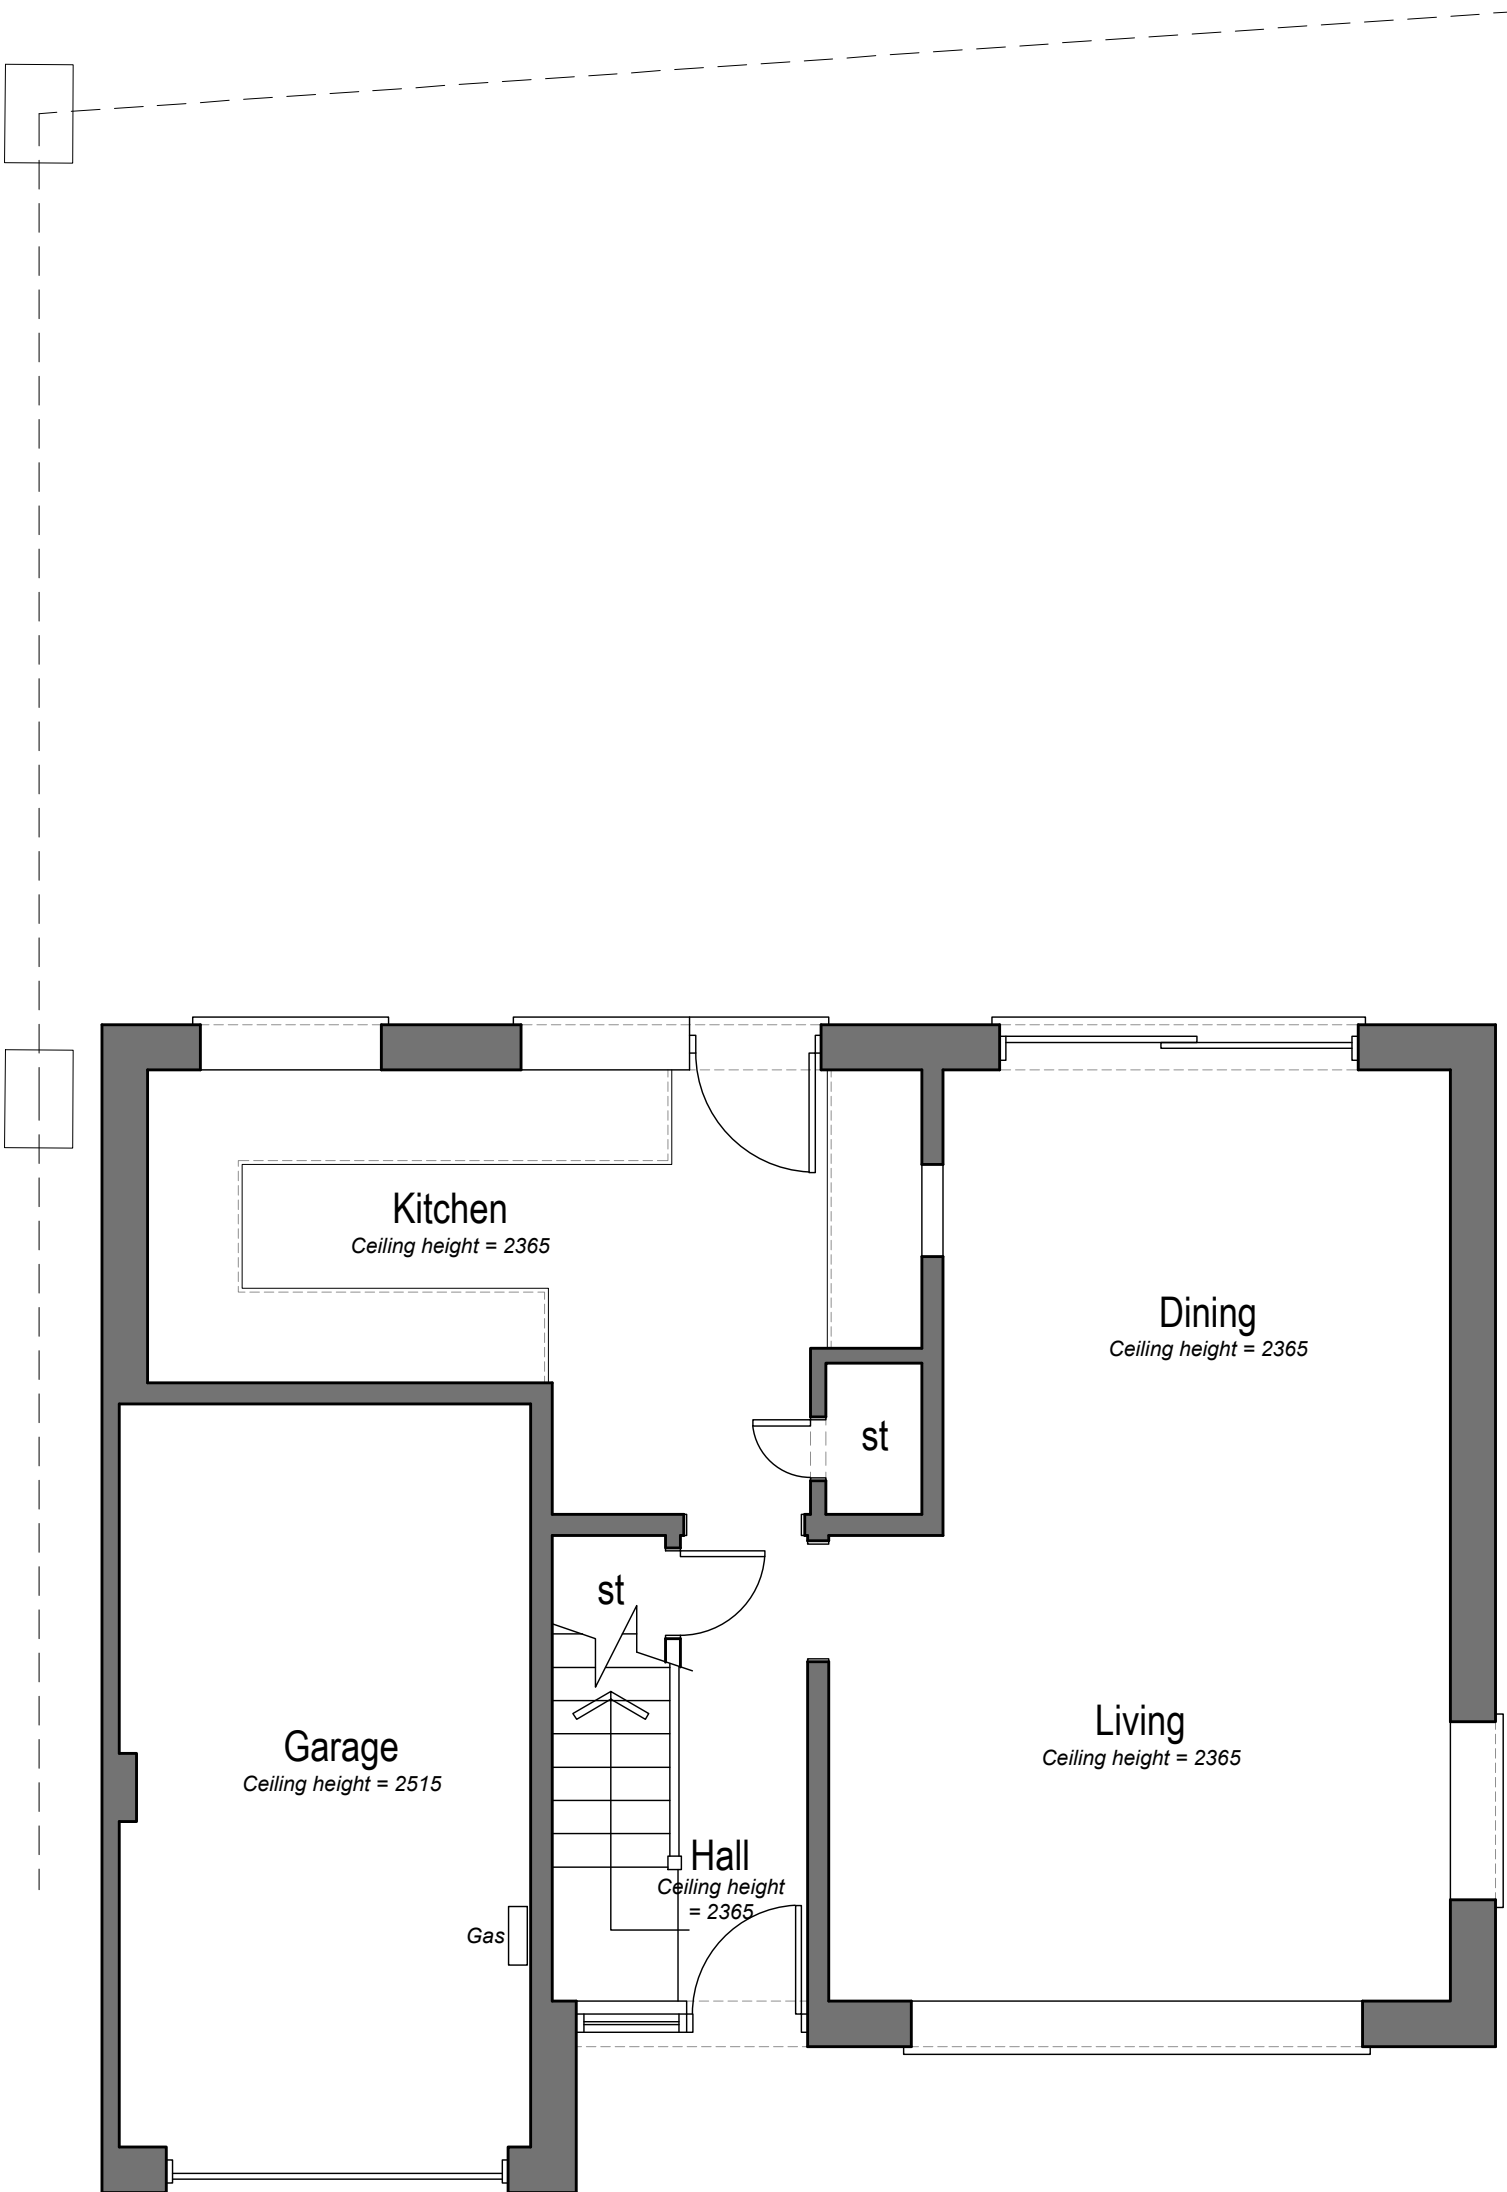


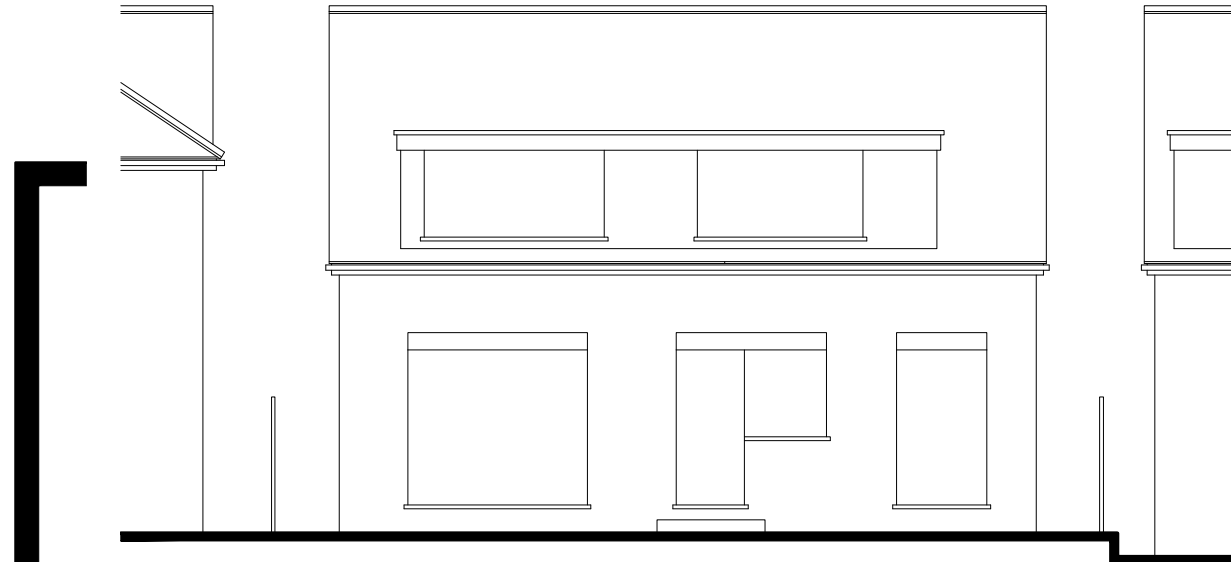


Ground Floor Plan 1:50 Scale

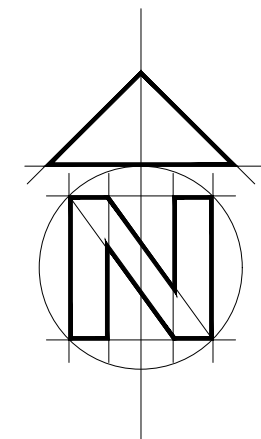


Rear Elevation 1:100 Scale

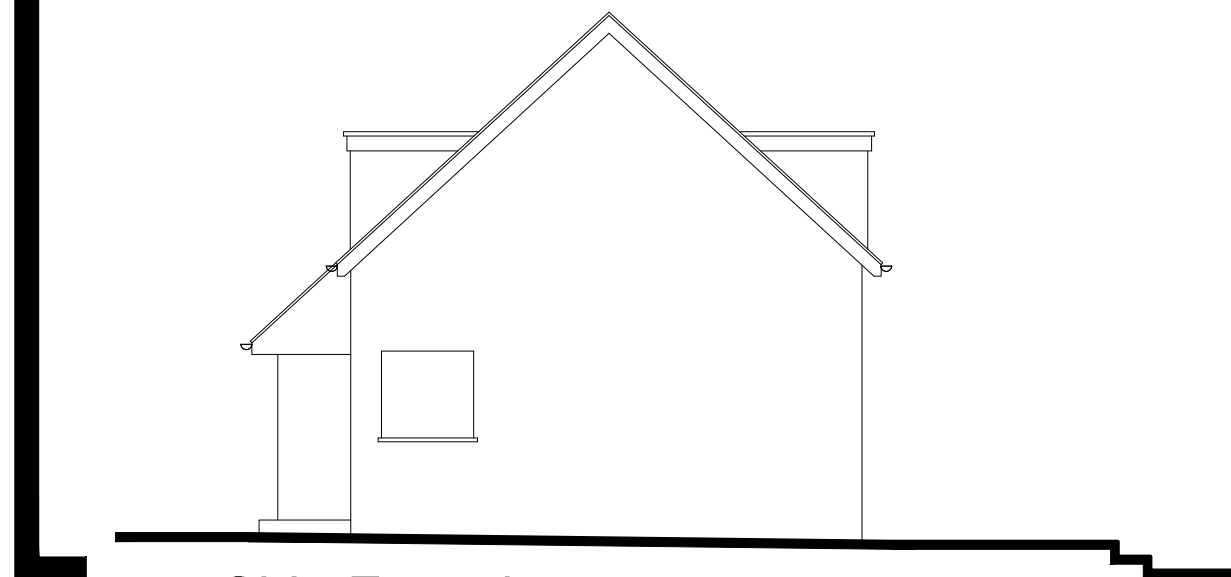

Side Elevation 1:100 Scale

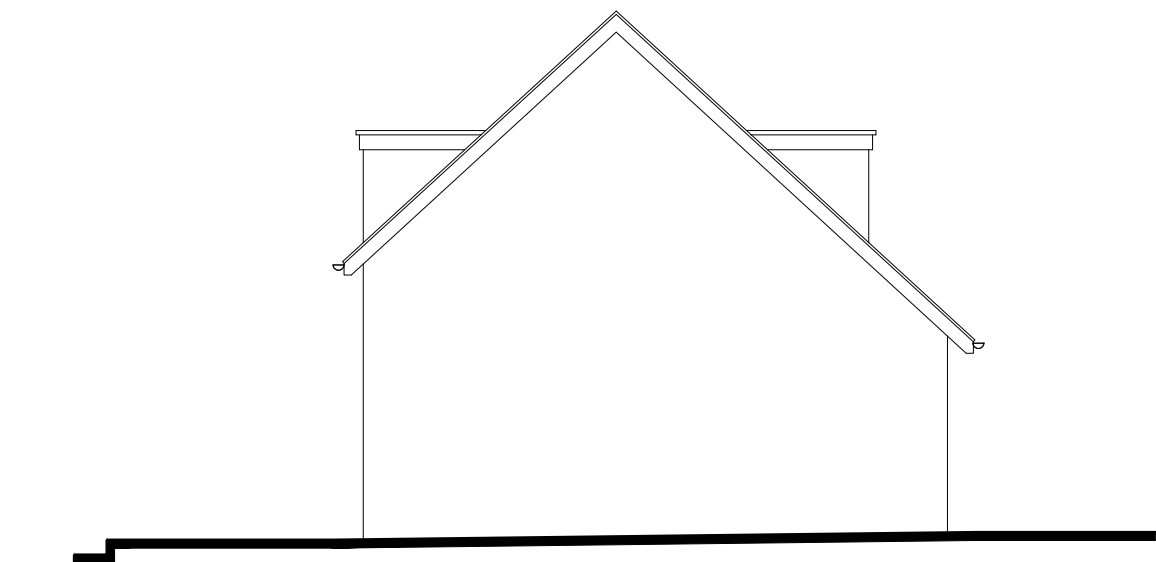

Side Elevation 1:100 Scale

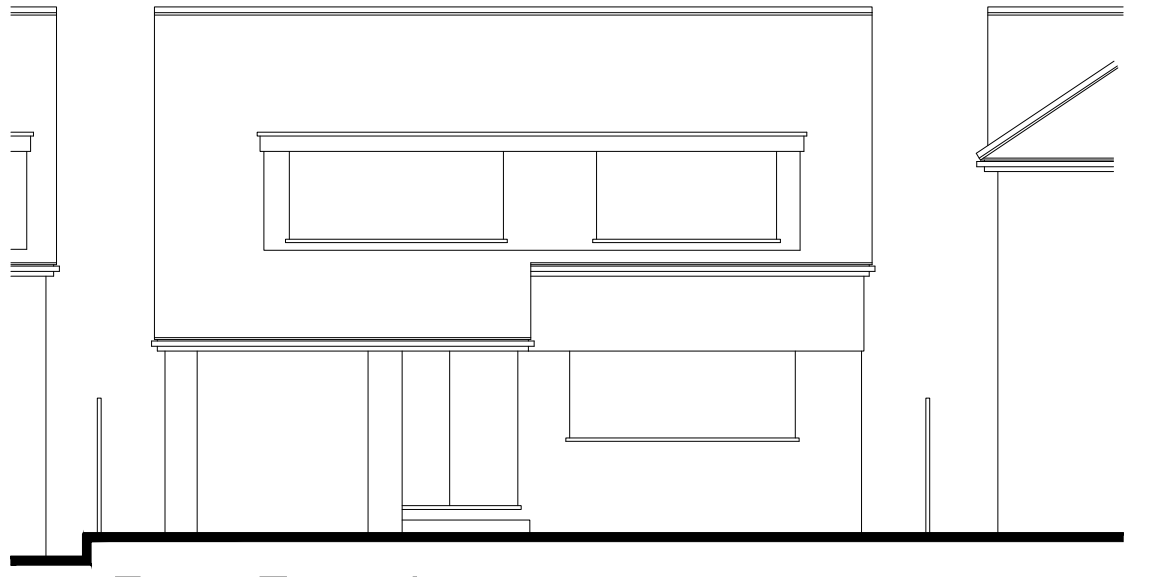

Front Elevation 1:100 Scale

1:1250 scale Bar
This Drawing has been produced for printing onto A2 size paper, If printing on A3 please use the scale below for reference.

0m 12.5m 25m 50m 100m

1:500 scale Bar
This Drawing has been produced for printing onto A2 size paper, If printing on A3 please use the scale below for reference.


0m 5m 10m 20m 40m

1:50 scale Bar
This Drawing has been produced for printing onto A2 size paper, If printing on A3 please use the scale below for reference.

0m 1.0m 2.0m 4.0m 8.0m

1:100 scale Bar
This Drawing has been produced for printing onto A2 size paper, If printing on A3 please use the scale below for reference.

0m 2.0m 4.0m 8.0m 16.0m

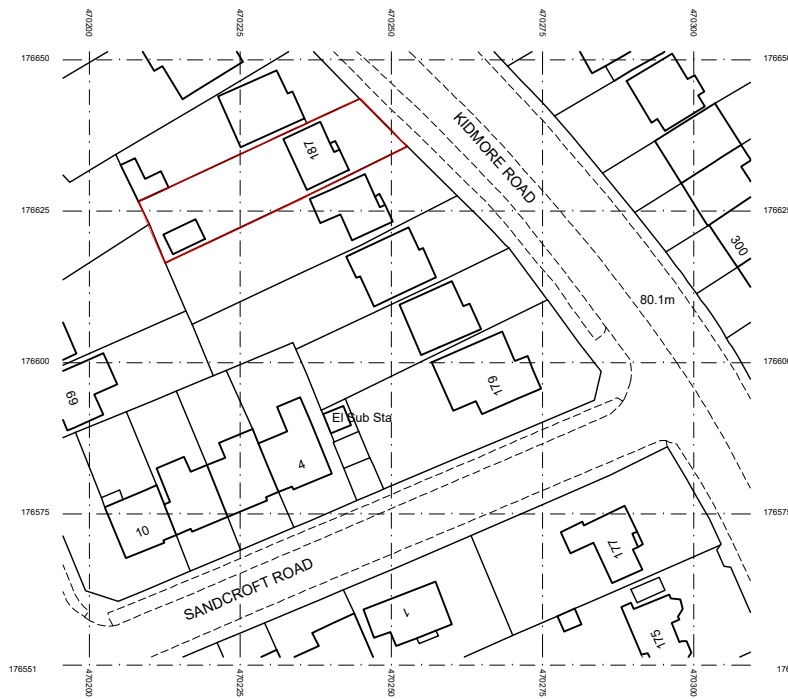

Location Plan 1:1250 Scale



Site Plan 1:500 Scale

Bonney Architecture
PLANNING & TECHNICAL SERVICES

CLIENT **Mr & Mrs D Zilberberg** 14 Hornbeam Close
Barkham
Wokingham
RG41 4UR

JOB **187 Kidmore Road, Caversham,
Reading, Berkshire**

DRG **EXISTING PLANS & ELEVATIONS** 07515 355 770
bonneyarchitecture@gmail.com

SCALE As Shown DRAWN P Bonney DATE February 2022 BA 0199 01