

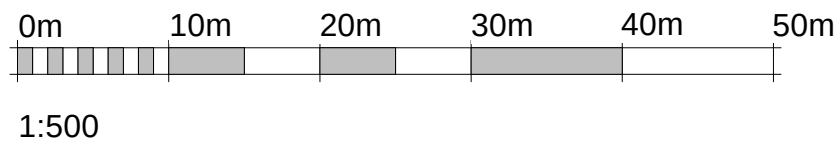



1 Location Plan
1 : 1250

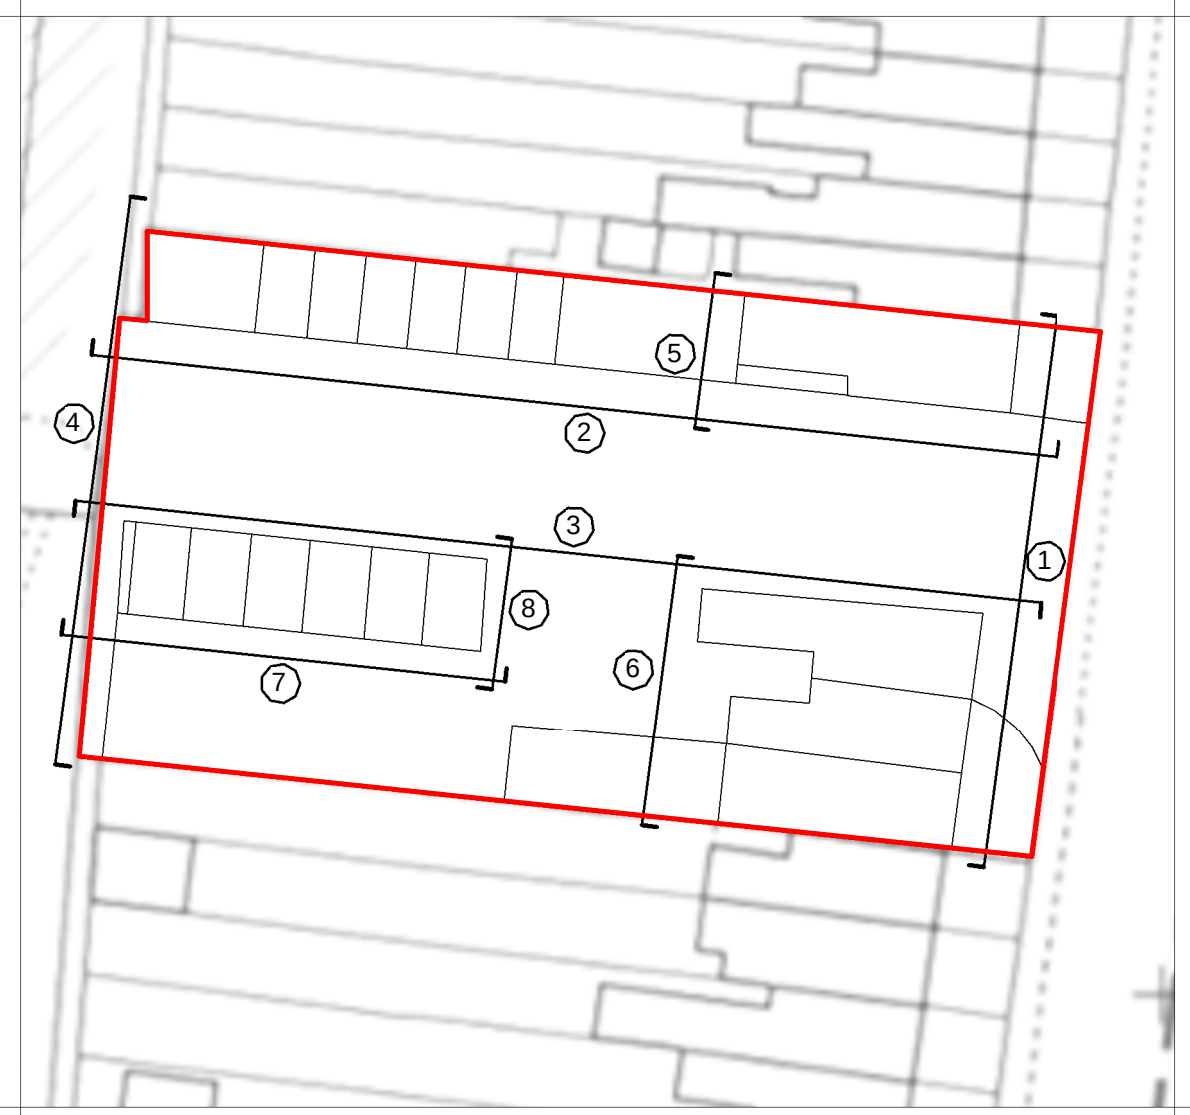

3 Block Plan
1 : 500

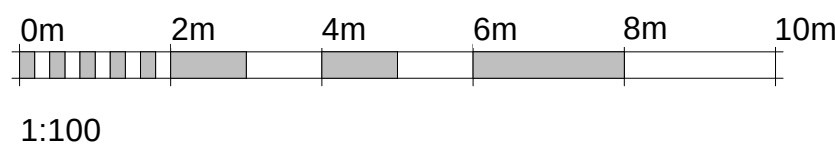

2 Existing Site Plan
1 : 100

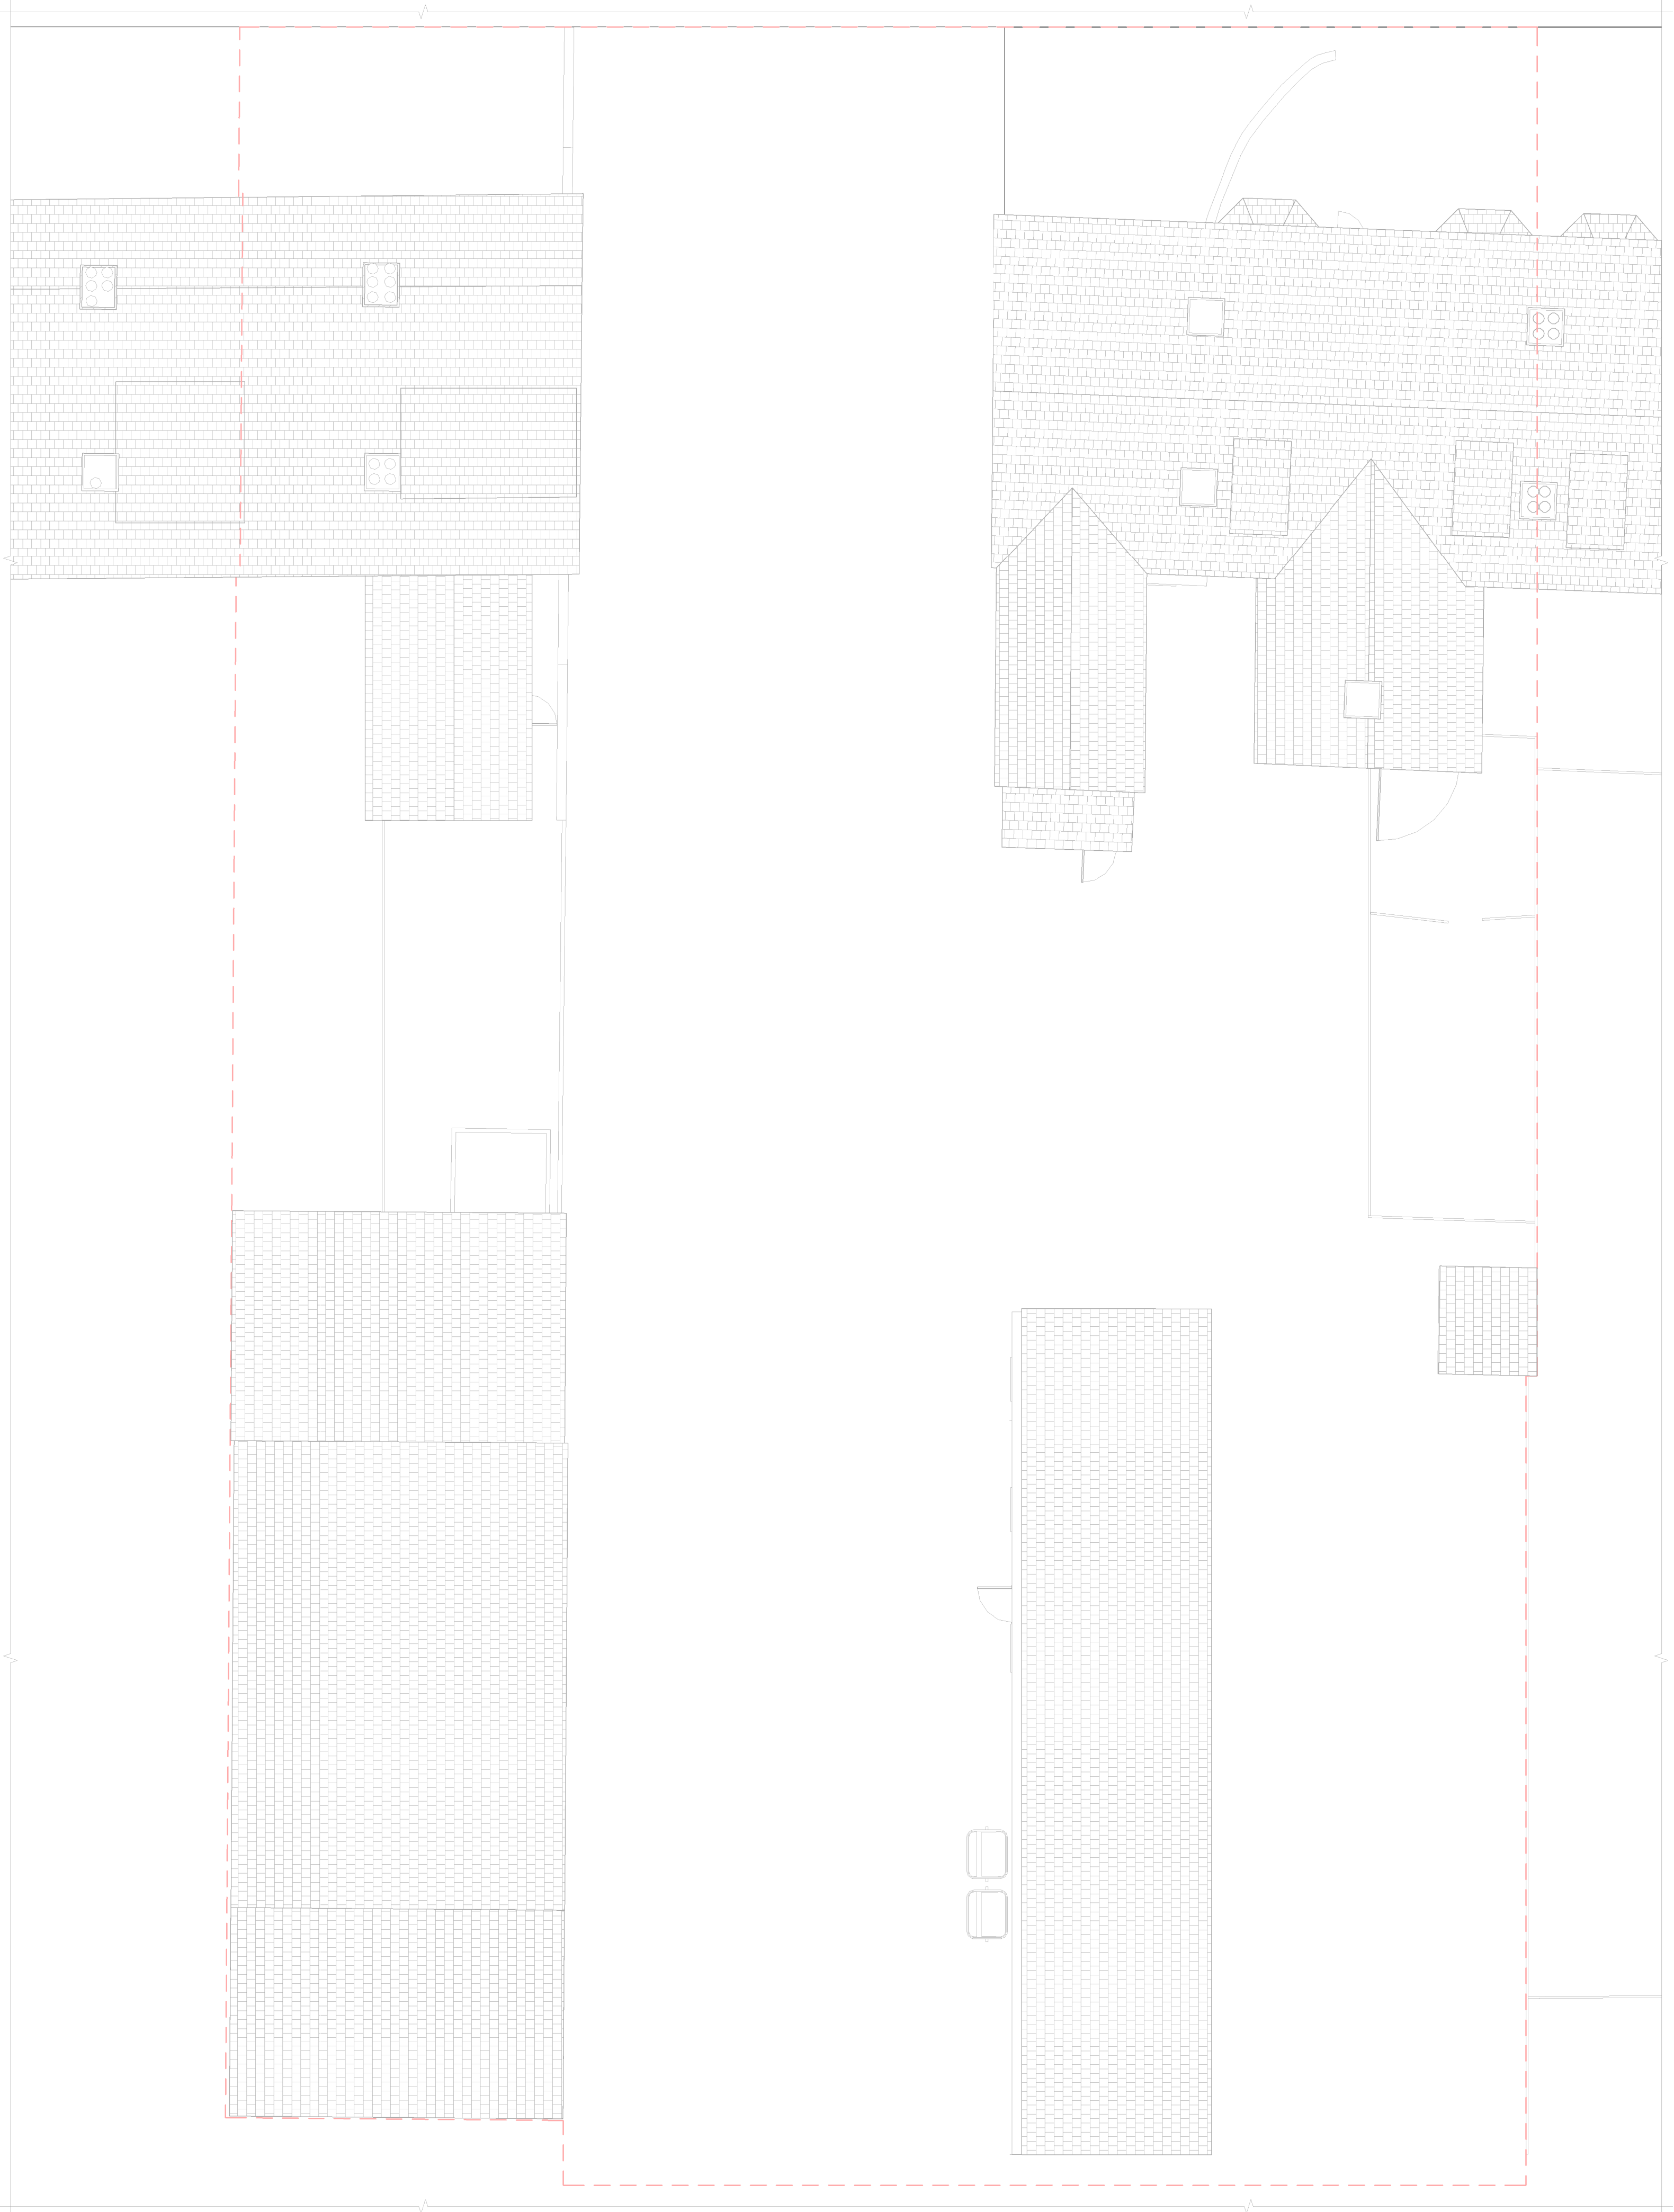

REV #	DATE	REVISION
1	12.11.2021	Client Review
2	12.04.2022	Client Review
3	16.05.2022	Planning

248 Basingstoke Road, Reading,
Berkshire, RG2 0HN, United Kingdom

Existing. Site Plan, Location Plan, Block Plan



3rd Fl. 207 Regent Street,
London, W1B 3HH
info@cohanimarchitecture.co.uk

Information contained within this drawing is the sole copyright of Cohanim Limited and is not to be reproduced without express permission. No implied licence exists. This drawing is not to be used for land transfer or valuation purposes. Do not scale from this drawing. All dimensions to be checked on site by the contractor. Issued for purposes indicated only. Drawing errors and omissions to be reported to Project Architect or Architectural lead;

CURRENT PROJECT STATUS
PLANNING APPLICATION

CLIENT: John Kleis Audio	
DRAWN BY: MB / DL	
CHECKED BY: JH	DRAWING NUMBER: 299B-03-PP- A.001
DATE: 16.05.22	SCALE: As indicated
FILE: 299B_160522_03.RVT	SHEET SIZE: A1L