

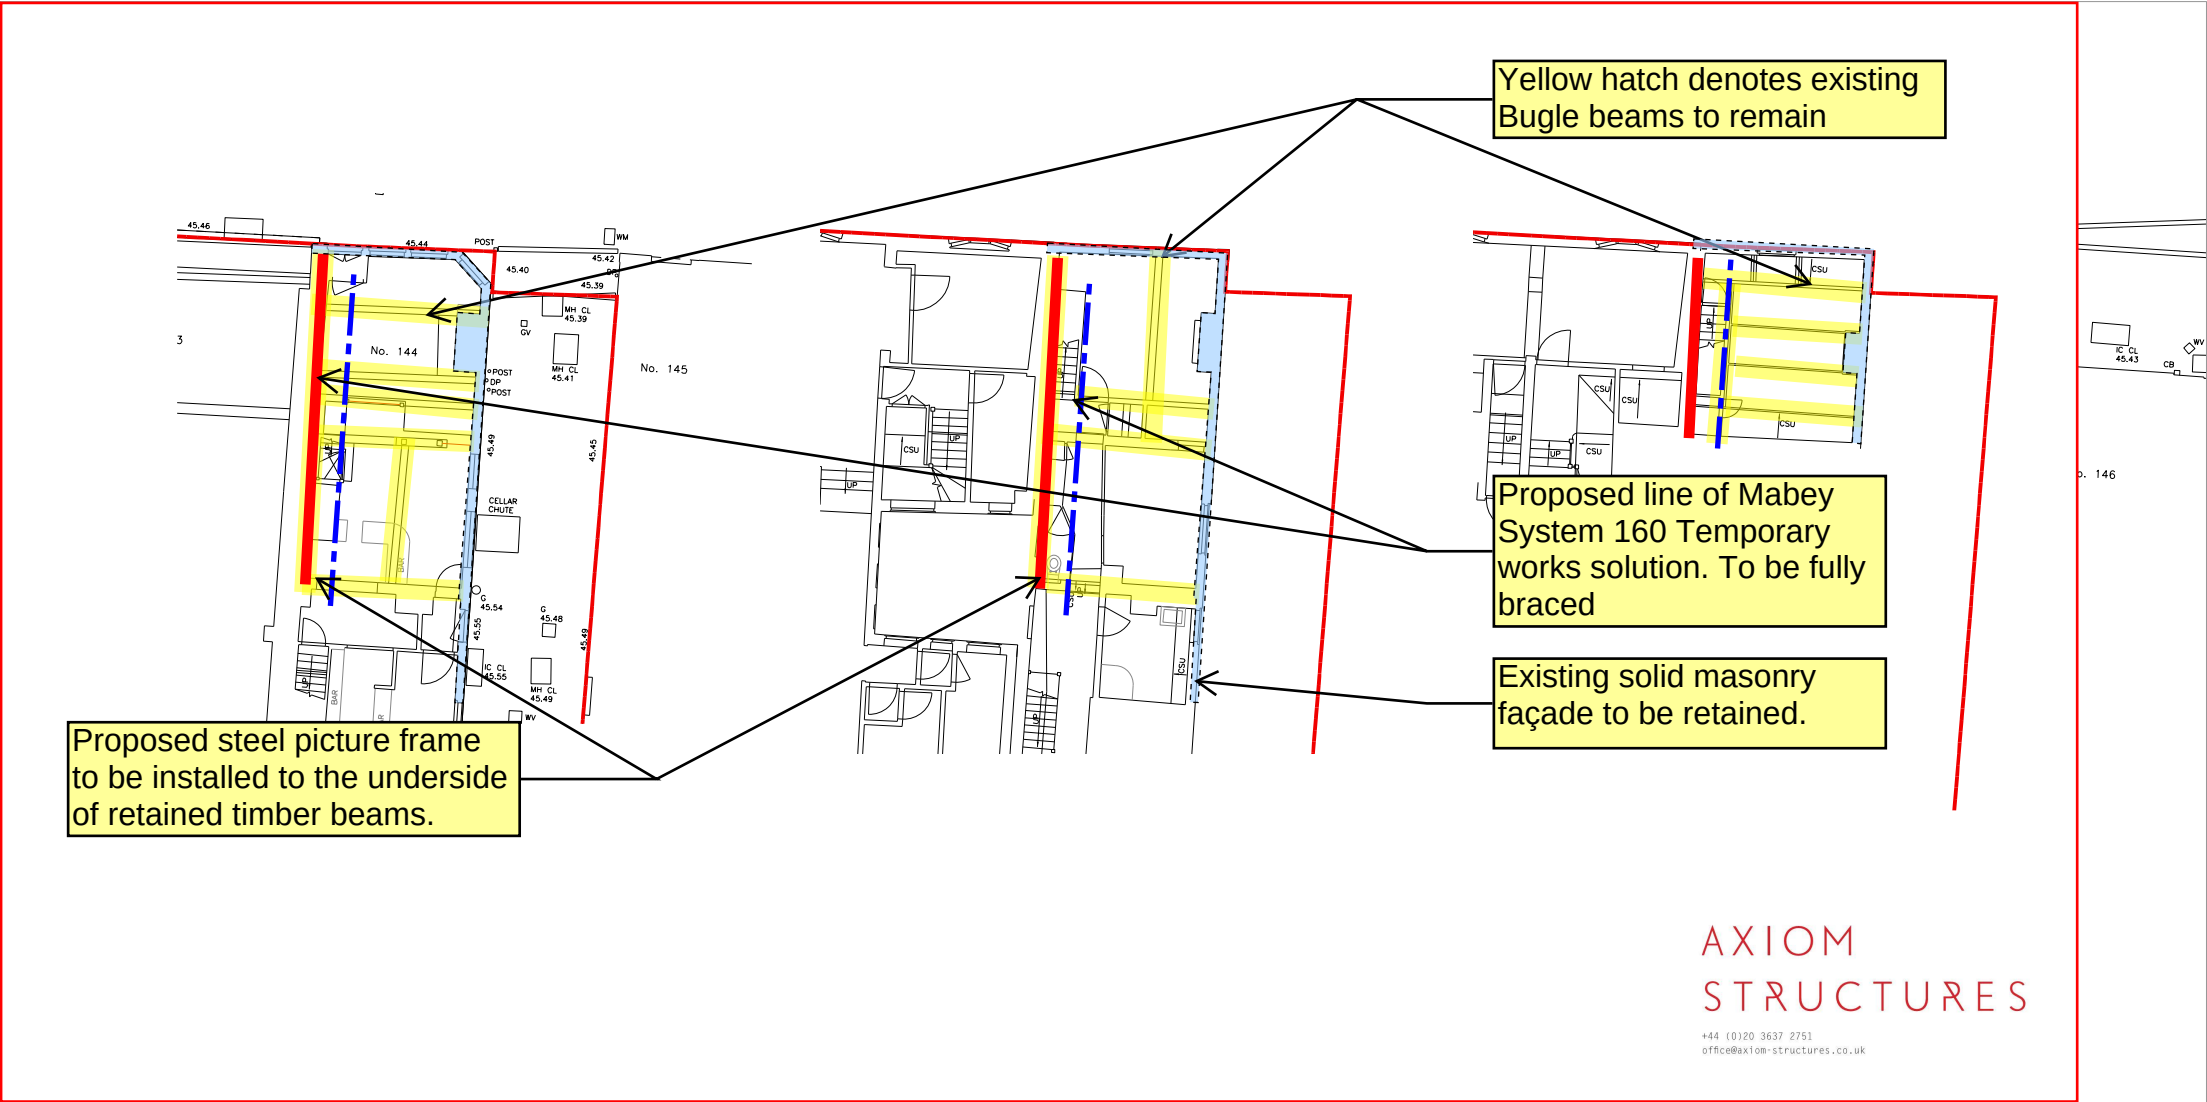


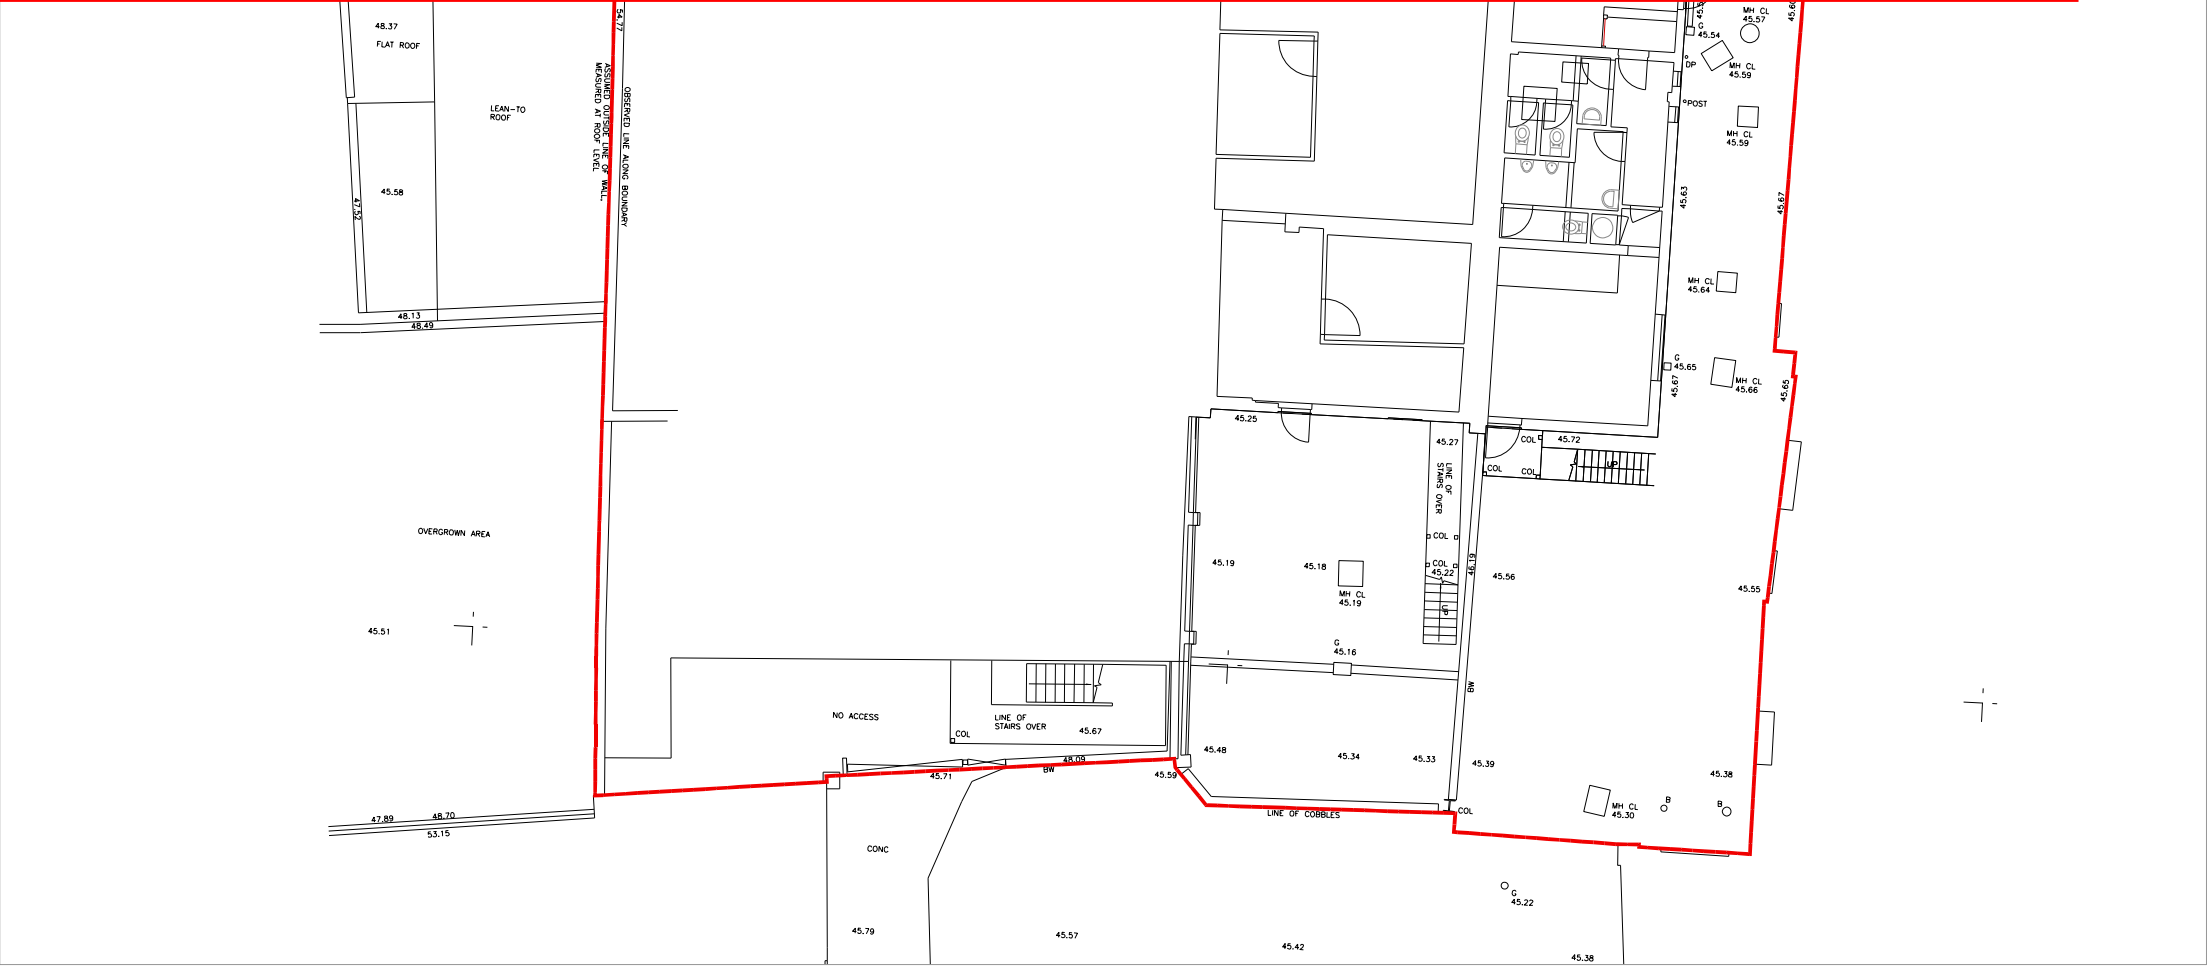

Notes

This document is © Falconer Chester Hall Limited.
All drawing measurements shall not be obtained by scaling. Any discrepancies on this document to be immediately reported to the Architect. Verify all dimensions and levels prior to construction. This Document shall be read in conjunction with related documents, specifications and associated models.

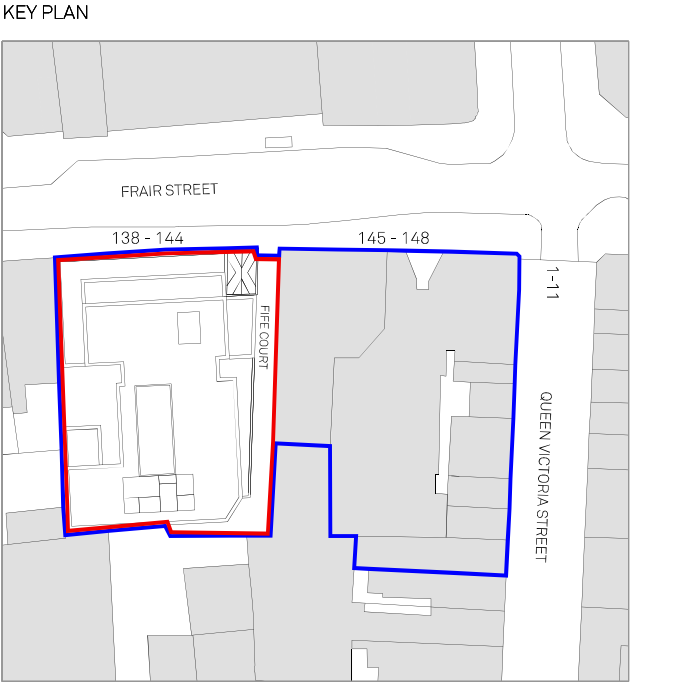


P01 10.05.22 BP CC First Issue
Rev: | Date: | By: | Chk By: | Rev Note:

**FALCONER
CHESTER
HALL**

London | Liverpool | Manchester | www.fcharchitects.com | +44(0)151 243 5800

FCH

Project Title
138-144 Friar Street, Reading
Client
Thackery Estates
Drawing Title
Existing Ground Floor Plan
Drawing No.
P21109-FCH-XX-00-DR-A-0102
Status
S2
Job No.
P21-109
Issue suitable for:
Information
Drawing Stage
Feasibility
Date
10.05.22
Scale
1:200@A3
Rev
P01
Drawn By
BP
Checked By
CC

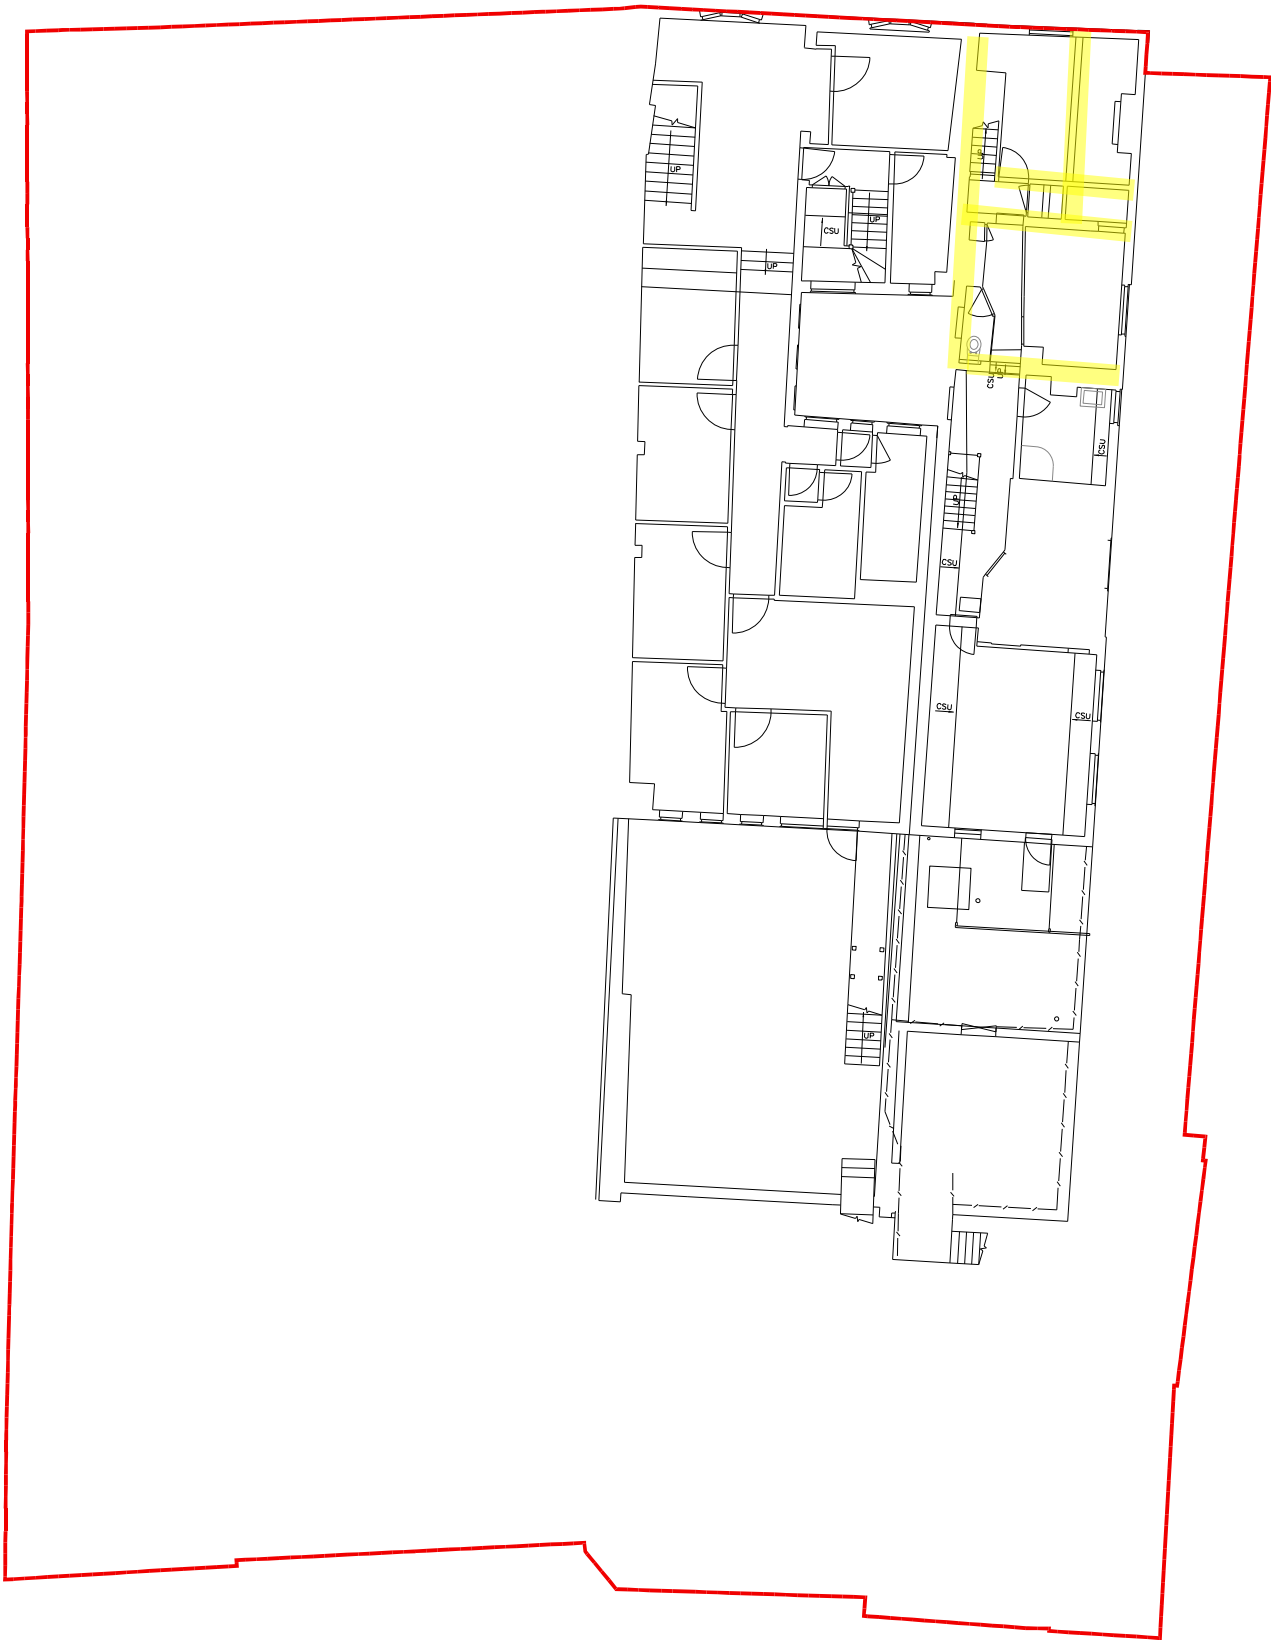


Notes

This document is © Falconer Chester Hall Limited.
All drawing measurements shall not be obtained by scaling. Any discrepancies on this document to be immediately reported to the Architect. Verify all dimensions and levels prior to construction. This Document shall be read in conjunction with related documents, specifications and associated models.



KEY PLAN

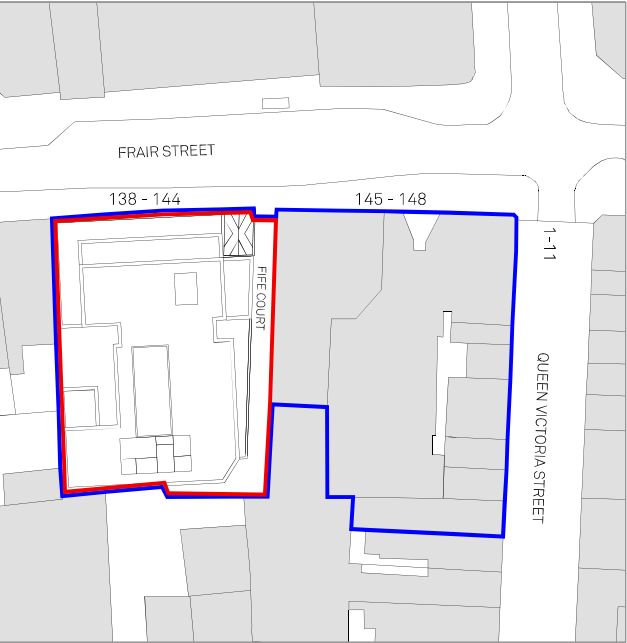


P01 10.05.22 BP CC First Issue
Rev: | Date: | By: | Chk By: | Rev Note:

FALCONER CHESTER HALL

London | Liverpool | Manchester | www.fcharchitects.com | +44(0)151 243 5800



Project Title			Rev
138-144 Friar Street, Reading			
Client			P01
Thackery Estates			
Drawing Title			Drawn By
Existing First Floor Plan			
Drawing No.			Checked By
P21109-FCH-XX-00-DR-A-0103			
Status	Issue suitable for:	Date	BP
S2	Information	10.05.22	
Job No.	Drawing Stage	Scale	CC
P21-109	Feasibility	1:200@A3	

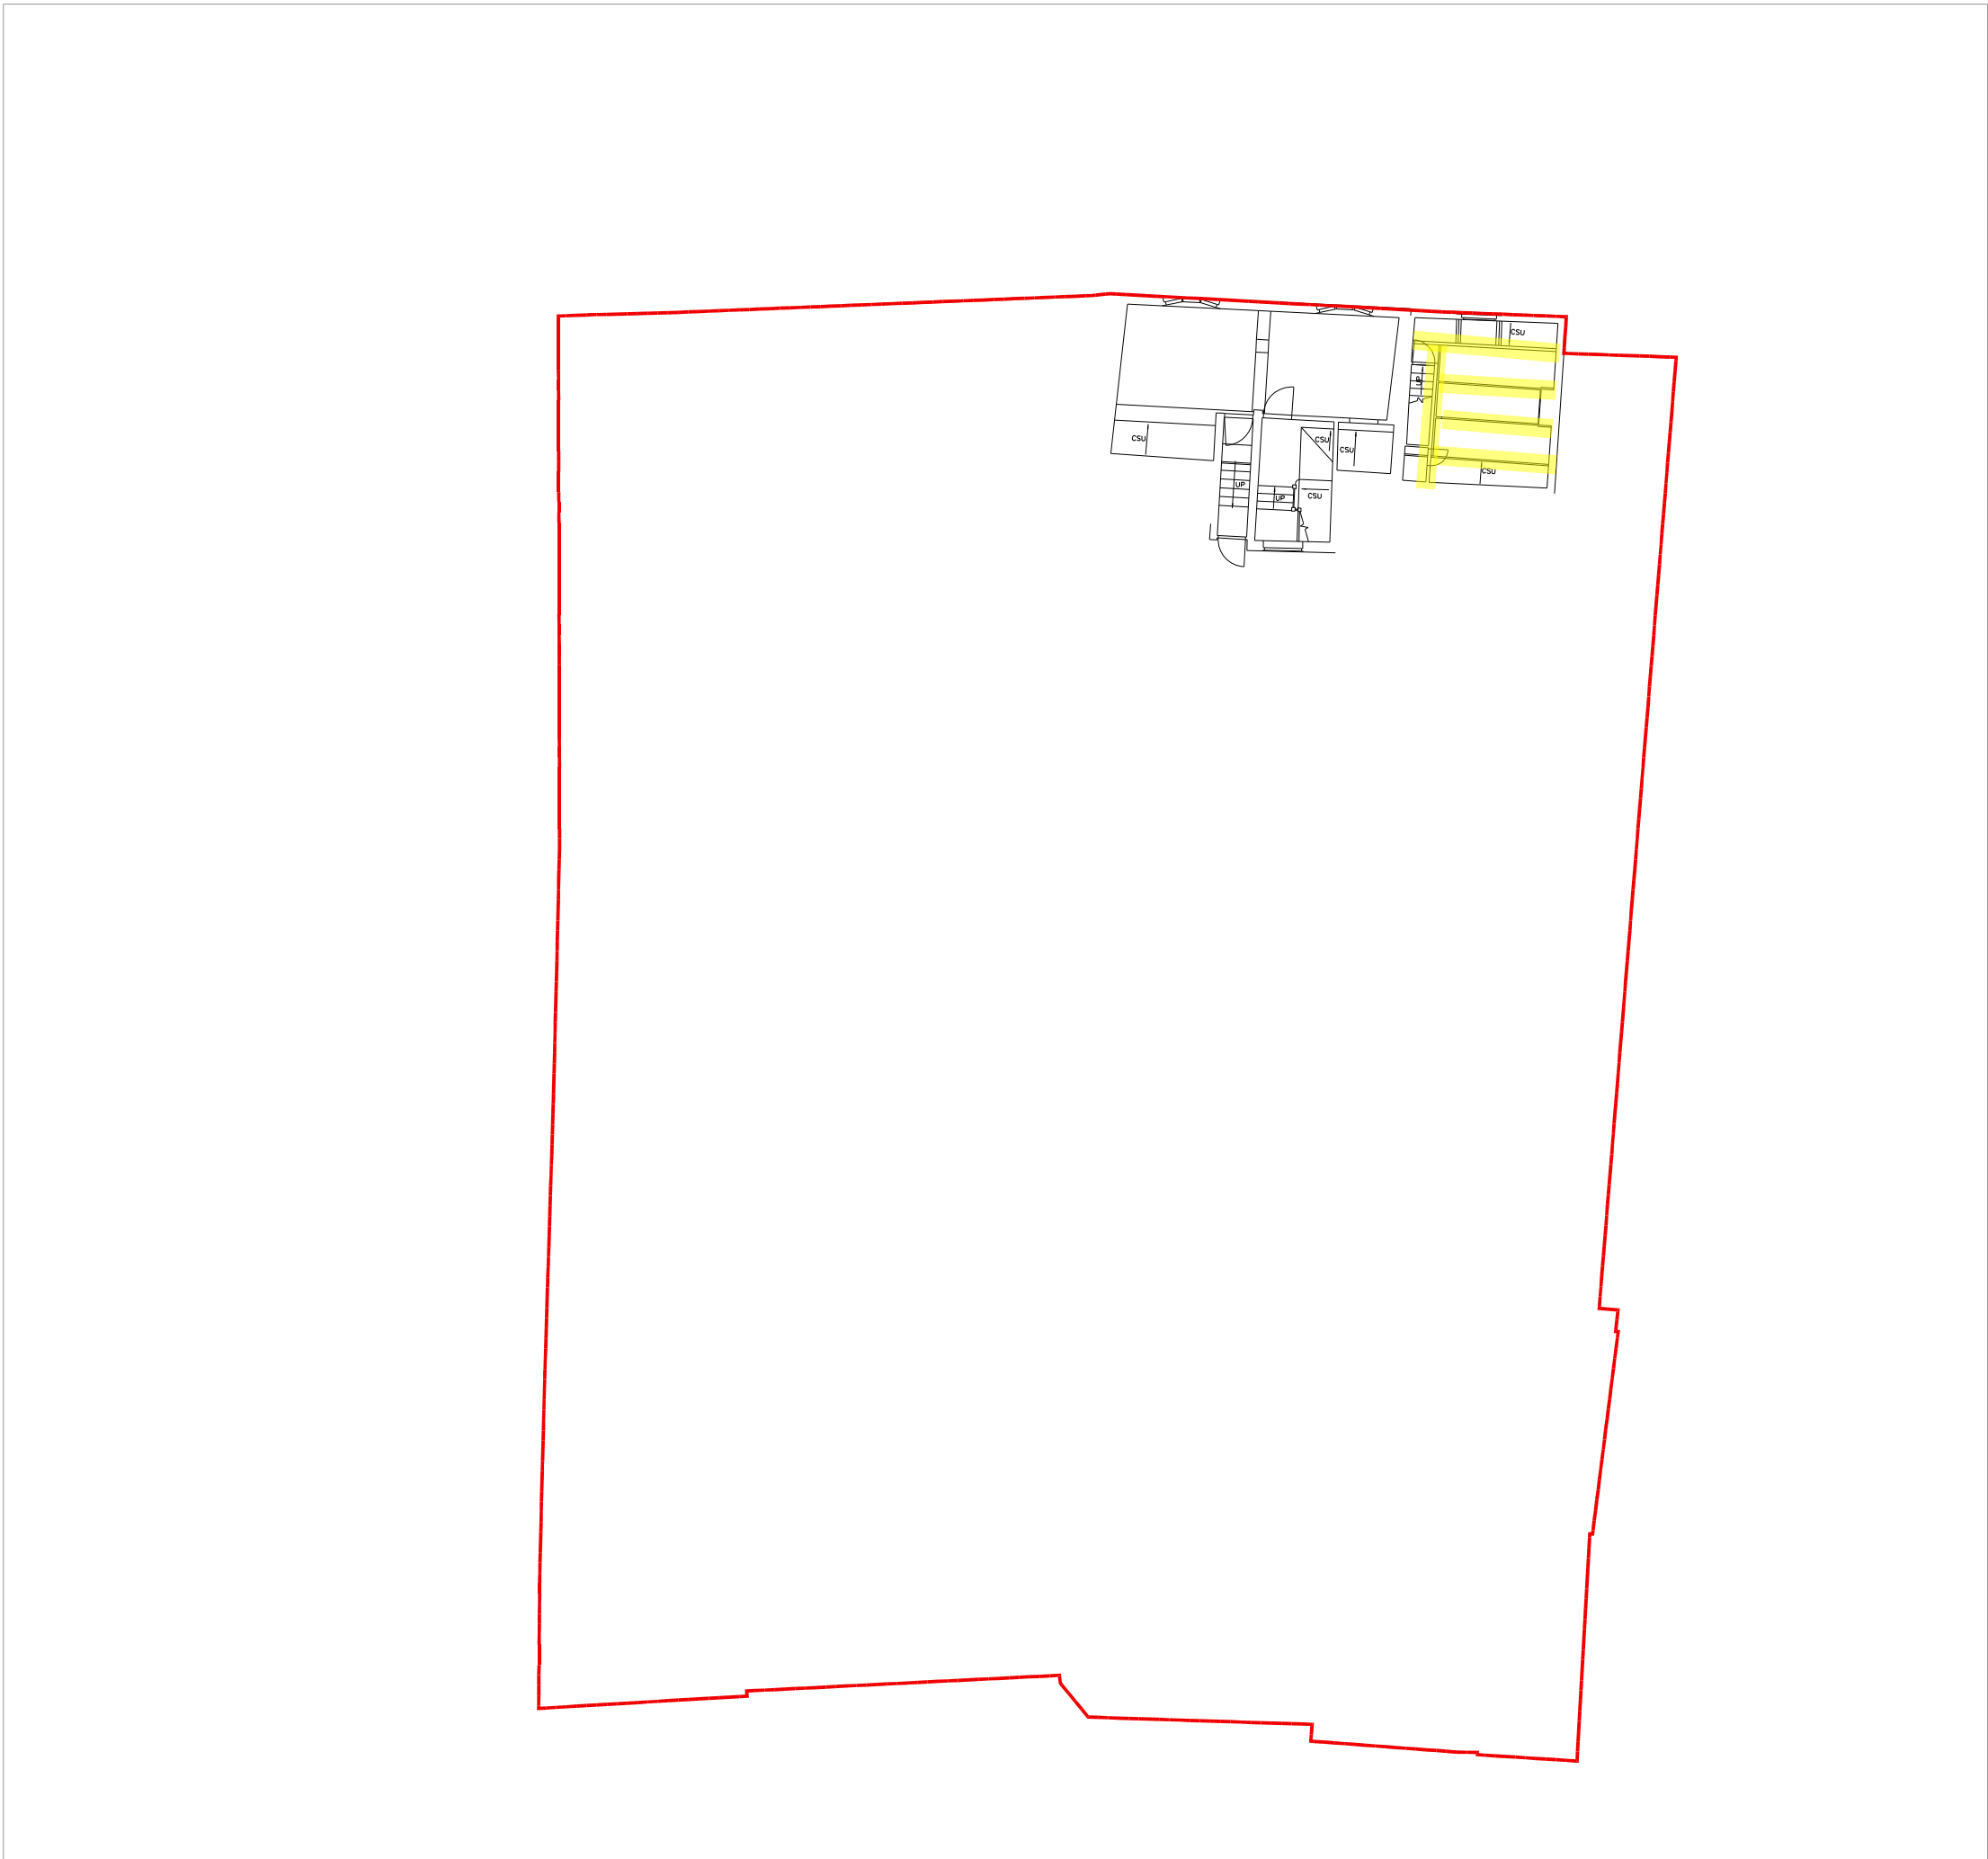


Notes

This document is © Falconer Chester Hall Limited.
All drawing measurements shall not be obtained by scaling. Any discrepancies on this document to be immediately reported to the Architect. Verify all dimensions and levels prior to construction. This Document shall be read in conjunction with related documents, specifications and associated models.



KEY PLAN

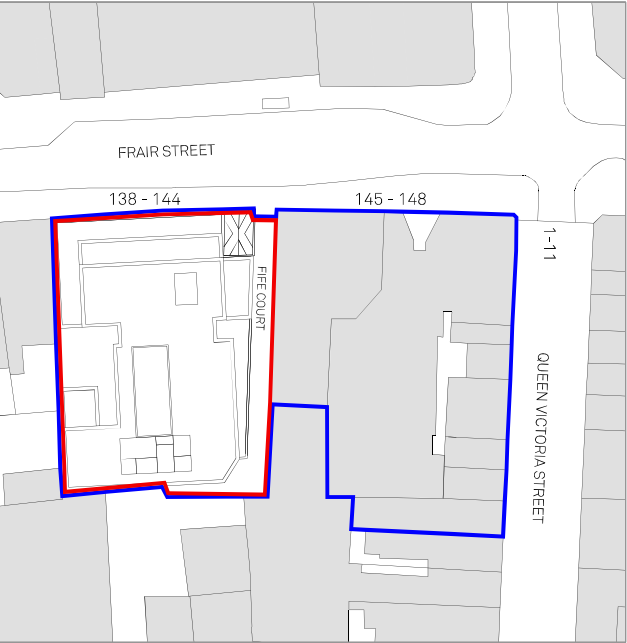

P01 10.05.22 BP CC First Issue
Rev: | Date: | By: | Chk By: | Rev Note:

FALCONER
CHESTER
HALL

London | Liverpool | Manchester | www.fcharchitects.com | +44(0)151 243 5800

FCH

Project Title			
138-144 Friar Street, Reading			
Client			
Thackery Estates			
Drawing Title			
Existing Second Floor Plan			
Drawing No.			
P21109-FCH-XX-00-DR-A-0104			
Status	Issue suitable for:	Date	Rev
S2	Information	10.05.22	P01
Job No.	Drawing Stage	Scale	Drawn By
P21-109	Feasibility	1:200@A3	BP
			Checked By
			CC