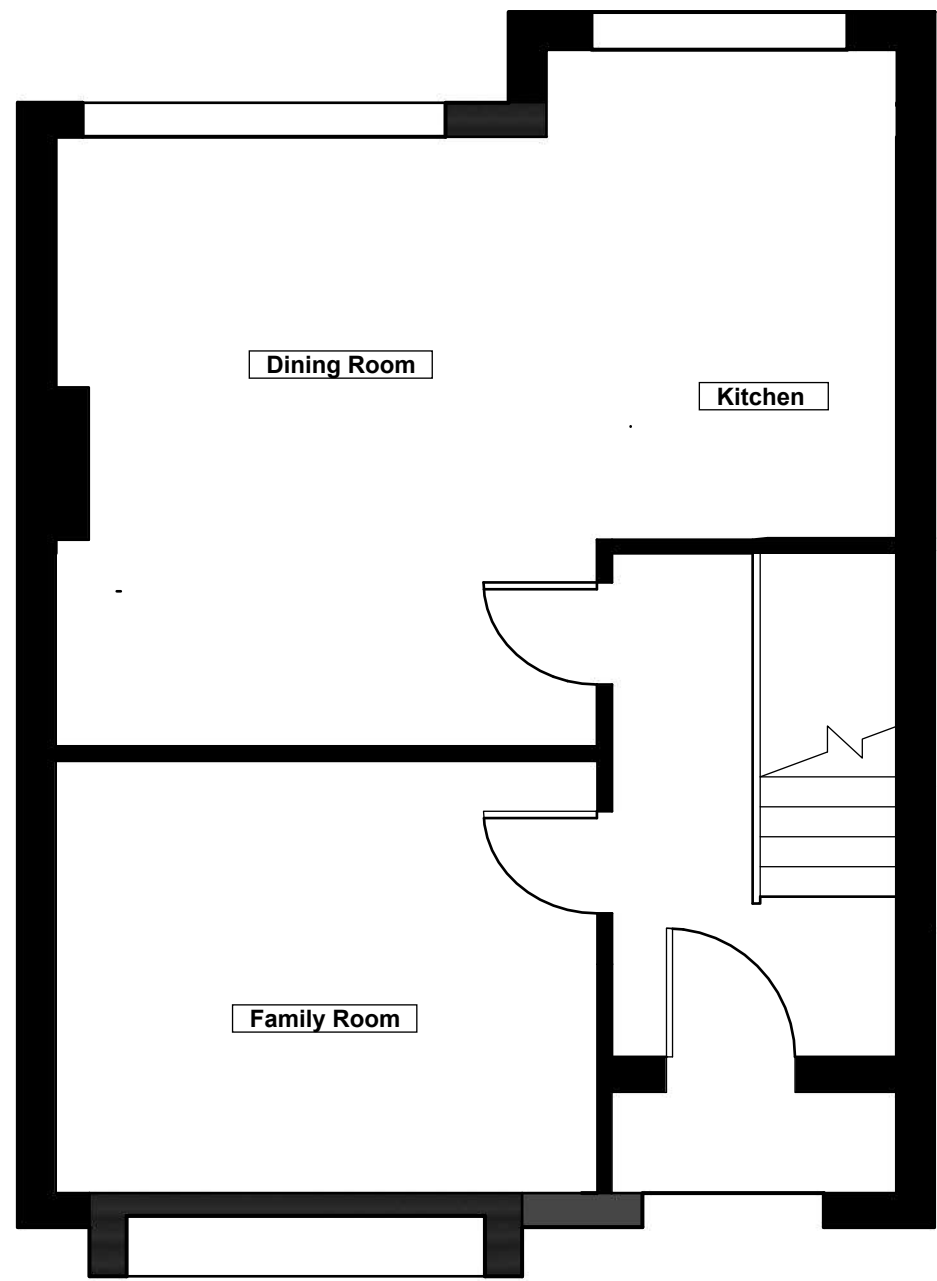


Existing

ISSUE
April 2022

DRAWN BY
NH, MB


PROJECT
House Extension

PROJECT NO.
245.170

CLIENT
Mr and Mrs O'Niell
21 Wendover Way
Tilehurst
Berkshire
RG30 4RU

i:cost Advisory
Trilliums
Ashmore Green
Thatcham
Berkshire
RG18 9ER
www.icost.co.uk
07769 650780



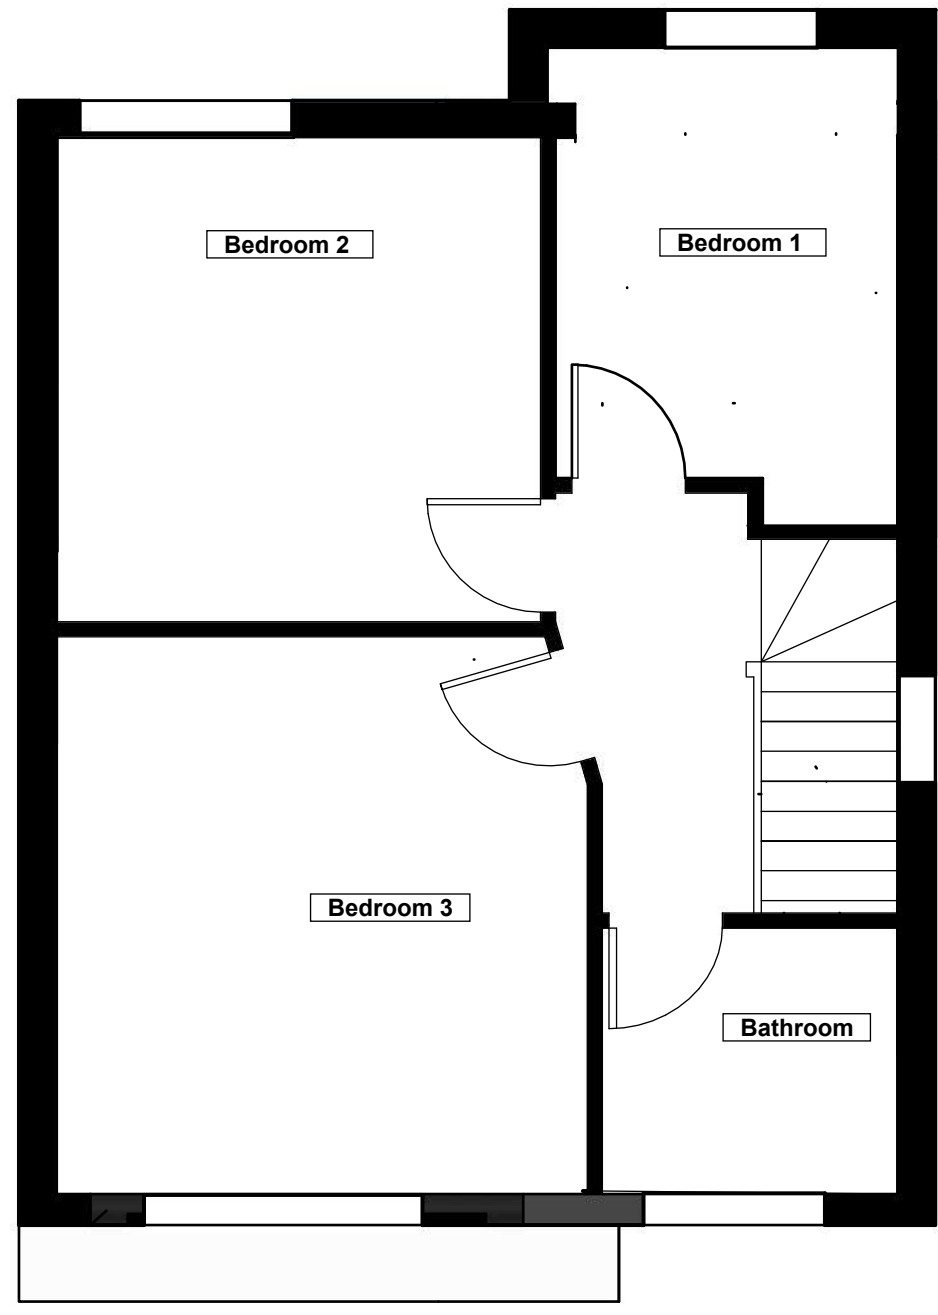

First Floor Plan

Existing

ISSUE
April 2022
DRAWN BY
NH, MB


PROJECT
House Extension
PROJECT NO.
245.170

CLIENT
Mr and Mrs O'Niell
21 Wendover Way
Tilehurst
Berkshire
RG30 4RU

ICost Advisory
Trilliums
Ashmore Green
Thatcham
Berkshire
RG18 9ER
www.icost.co.uk
07769 650780



Scale 1:50

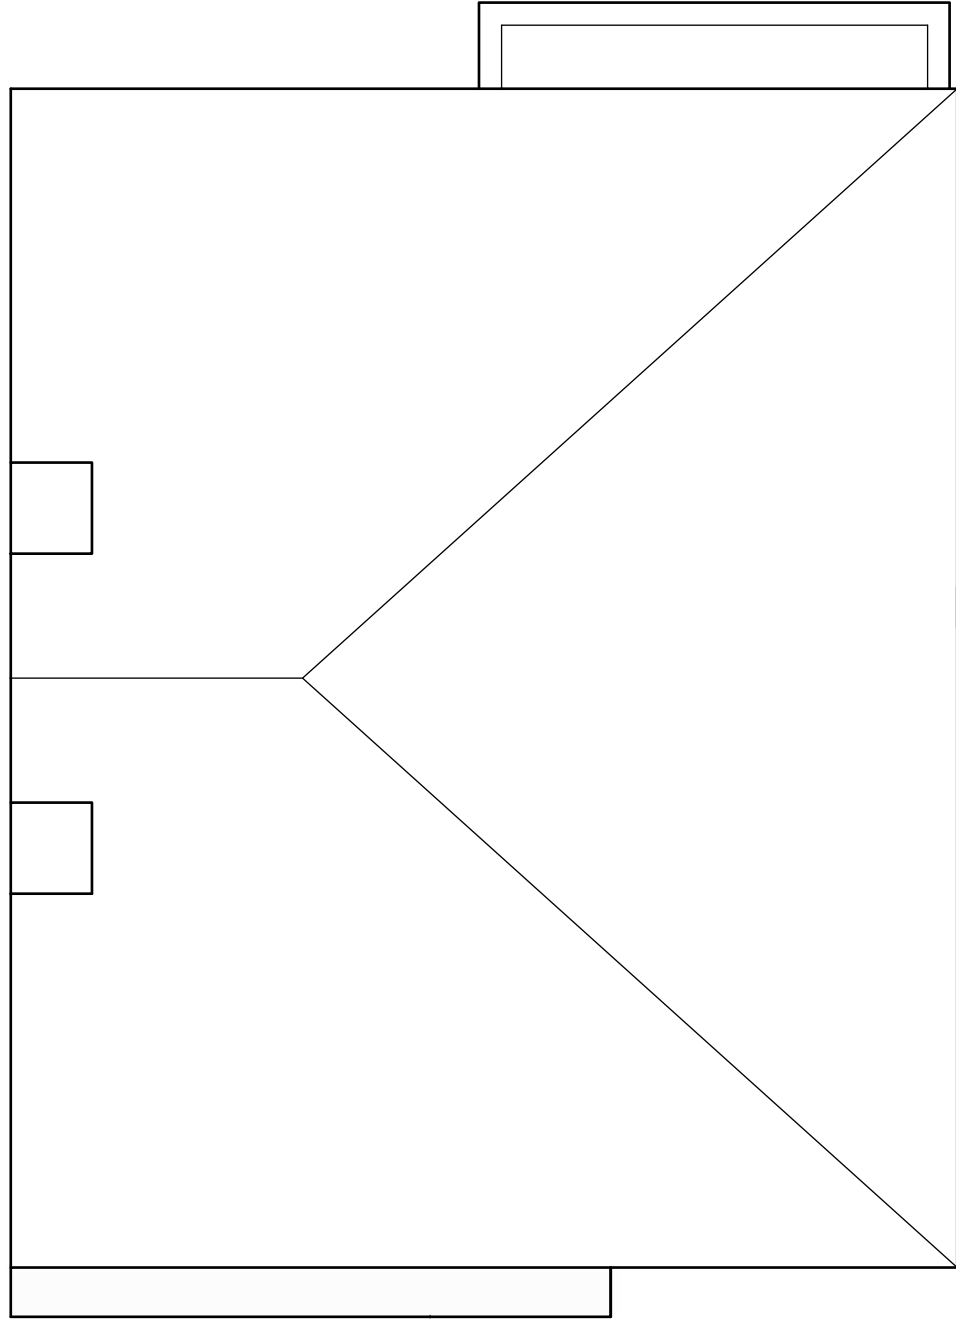

Roof Plan

Existing

i:cost
advisory ltd.

ICost Advisory
Trilliums
Ashmore Green
Thatcham
Berkshire
RG18 9ER
www.icost.co.uk
07769 650780


CLIENT
Mr and Mrs O'Niell
21 Wendover Way
Tilehurst
Berkshire
RG30 4RU

PROJECT
House Extension
PROJECT NO.
245.170


ISSUE
April 2022
DRAWN BY
NH, MB

Roof Plan


2

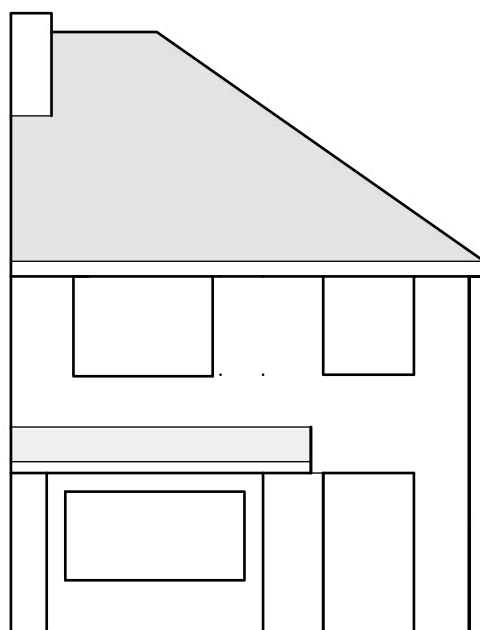


Front

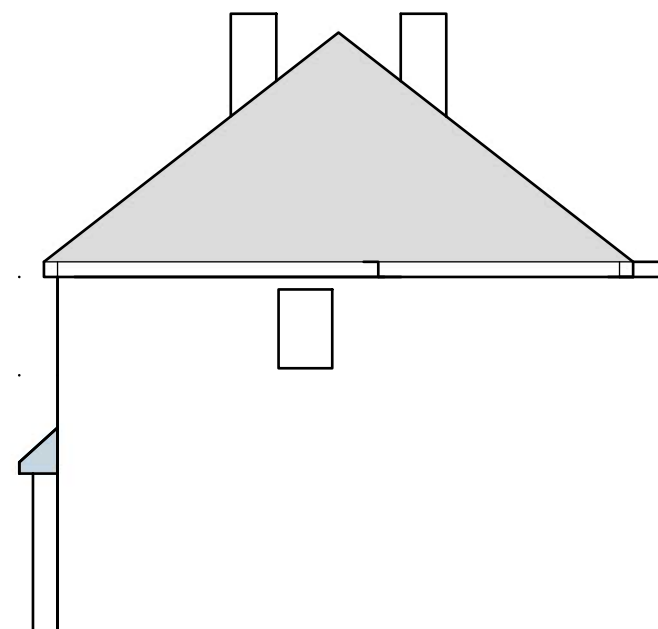

Right

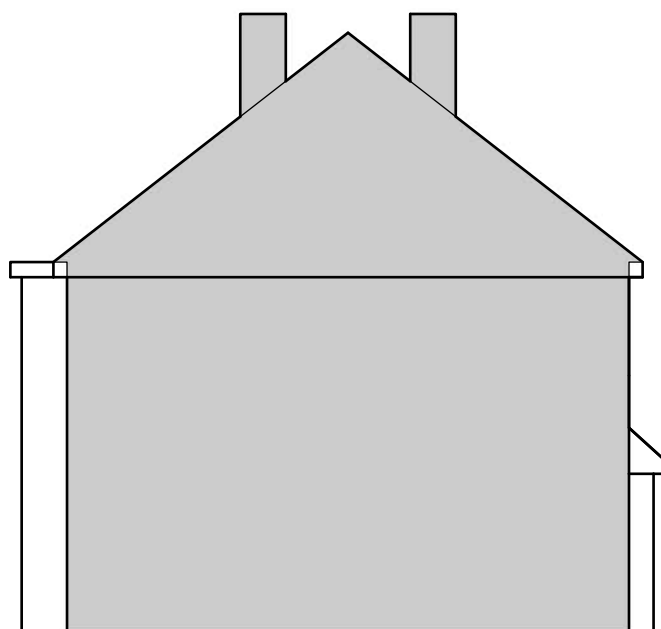




Left

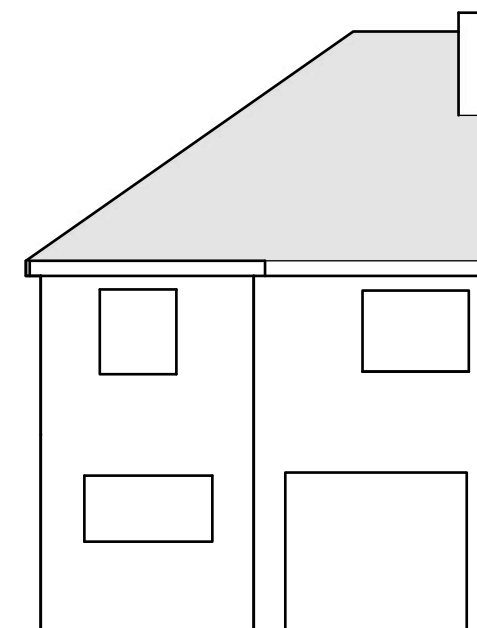



Rear

Scale 1:100

Existing

  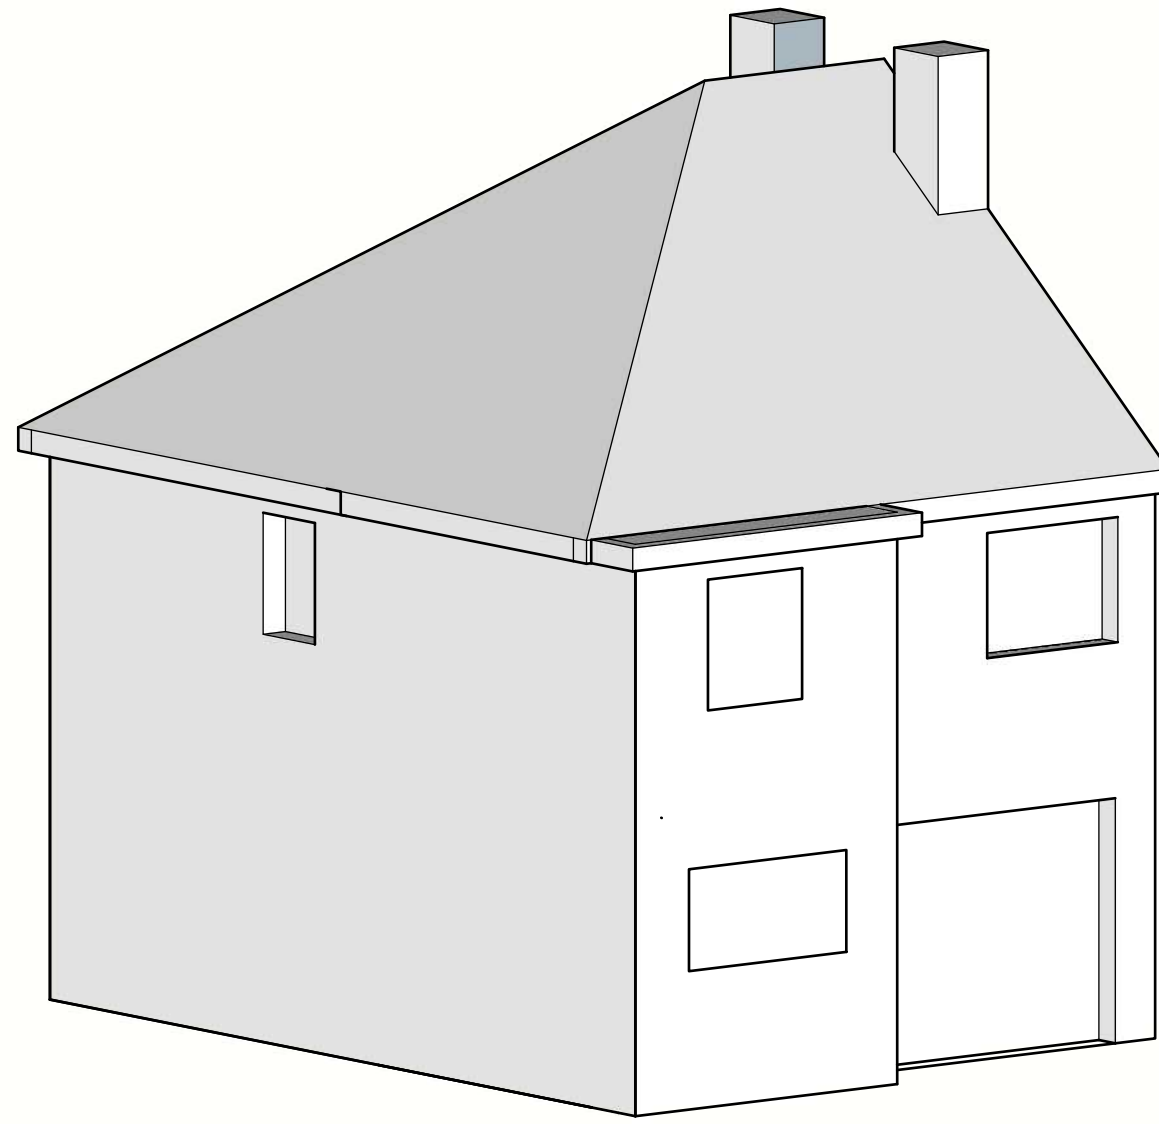

Existing

 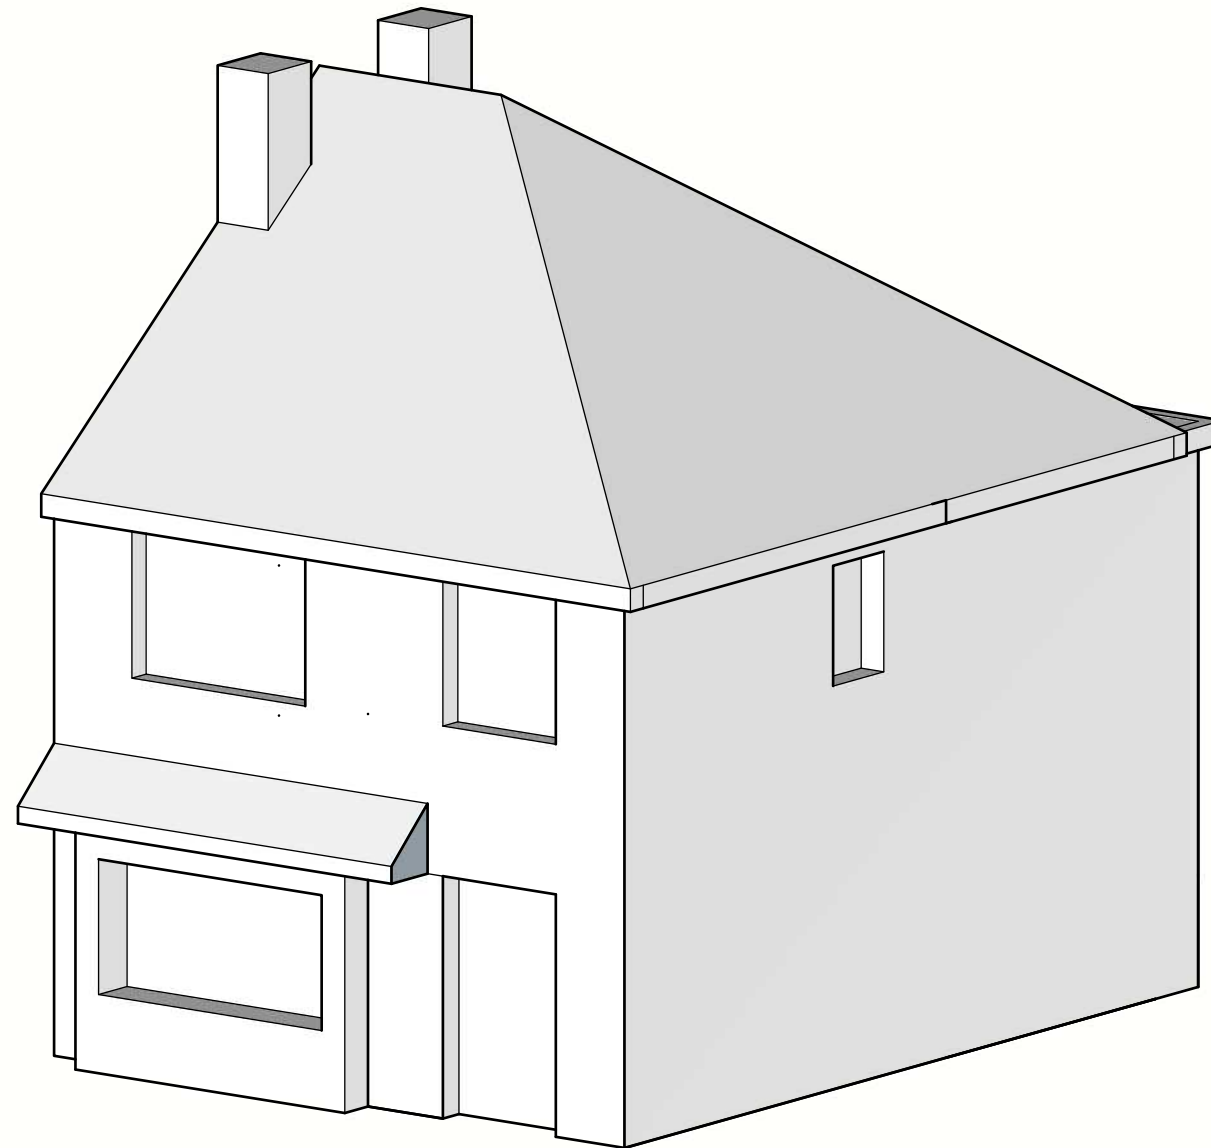

Existing