


Rev.	Date	Note	Author	Checked
A	06/06/22	Revised following RBC's comments	IG	CTW

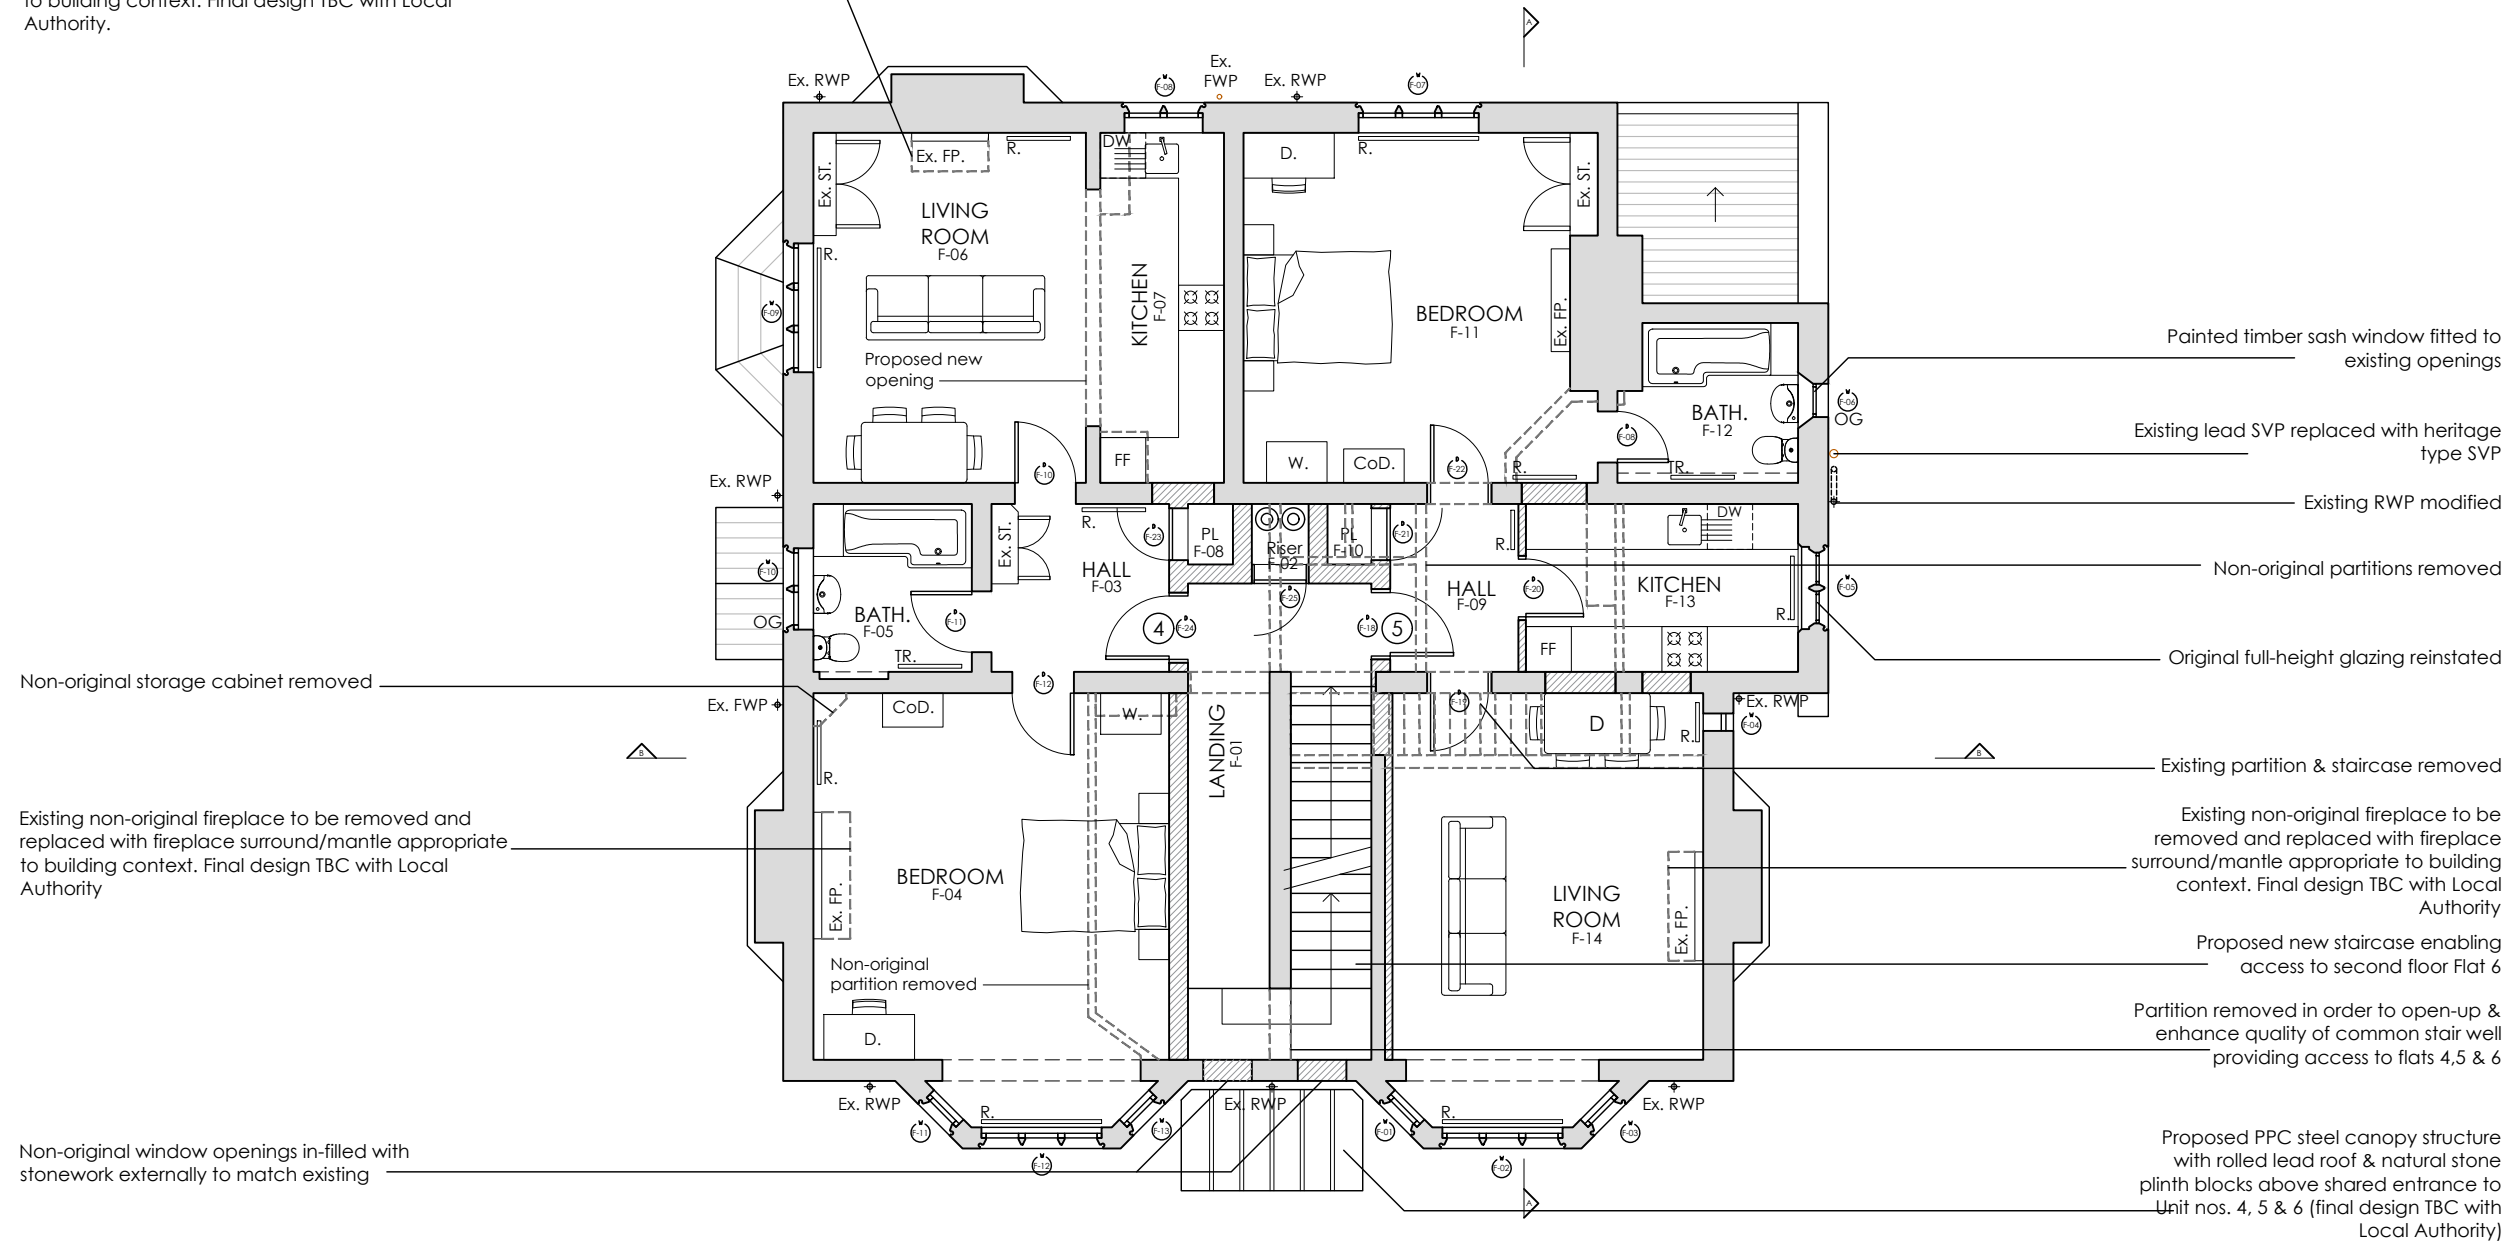

NORTH

Project	Refurbishment & Alterations Carlisle House, 118 Oxford Road Reading RG1 7NG					Drawing	Proposed First Floor Plan					
						Job-Dwg Number	18009-PL-10			Rev.	A	
Client	Turner Property Ltd					WESTON + CO ARCHITECTS Watlington House 44 Watlington Street Reading, RG1 4RJ T. 0118 375 0252 www.weston-co.com						
Status	Planning											
Scale	1/100			Sheet Size	A3							
Author	IG	Checked	CTW	Date	04/02/22							