




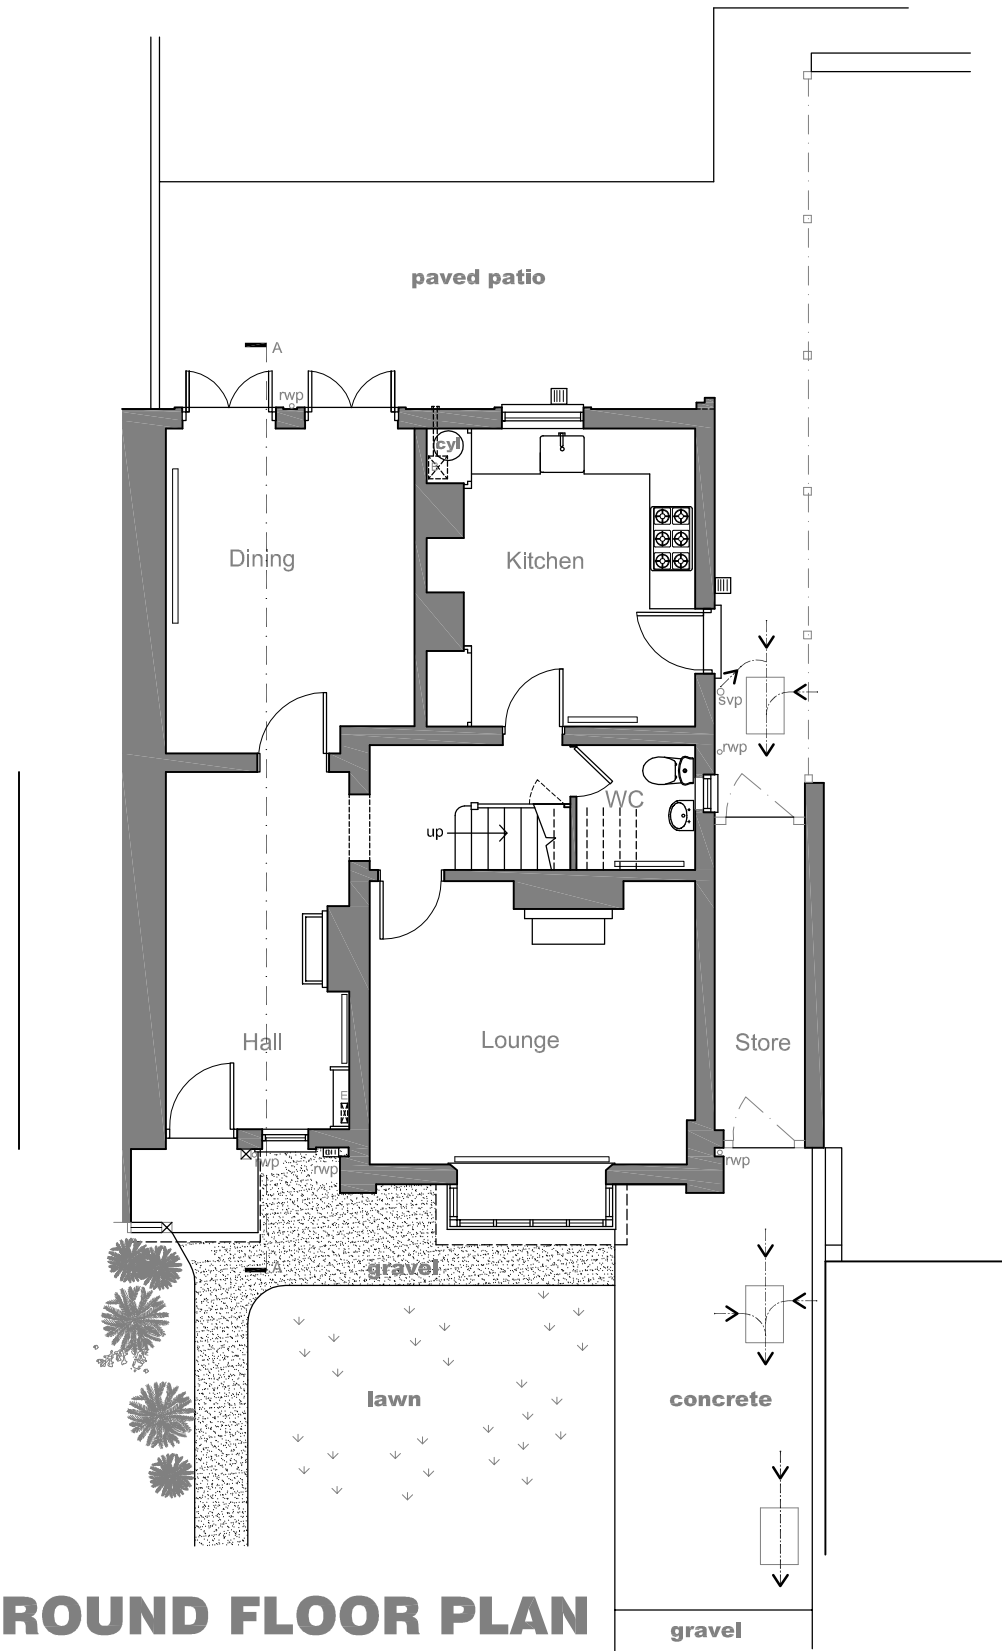

GROUND FLOOR PLAN

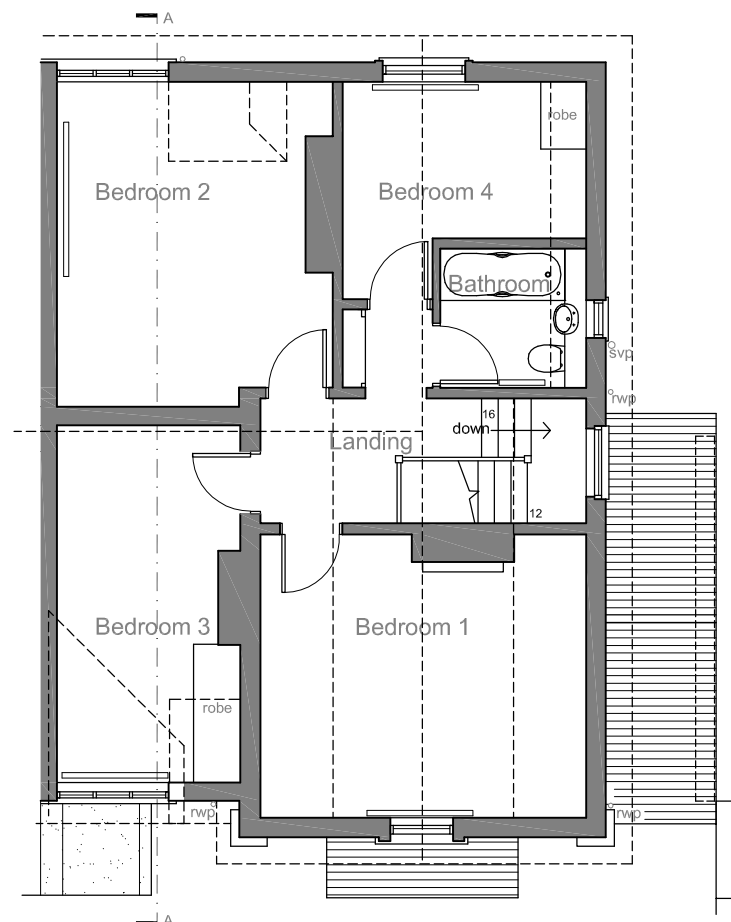

FIRST FLOOR PLAN

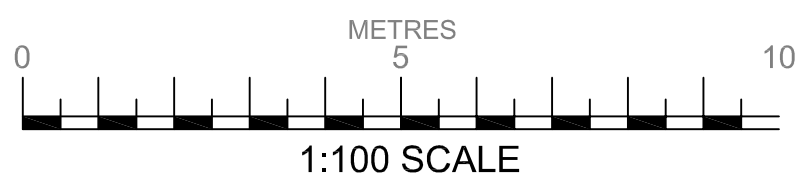

HAWKEDON DEVELOPMENTS



Oakwood House
14 High Tree Drive Earley
Reading Berkshire RG6 1EU
0118 935 3655

info@ihaltd.co.uk

Project Proposed Extension & Alterations at
 6 Earley Hill Road, Earley, Reading
 RG6 7BJ

Client Susan Thomas

Title Floor Plans as Existing

Revision

Drawn AB	Scale 1:100 @ A3	Date April 2022
Drawing No H1543.02		Rev

All dimensions to be checked on site prior to the commencement of any construction. This drawing may not be reproduced in any part or form without the written consent of Hawkedon Developments Ltd.

ALL COPYRIGHTS RESERVED