
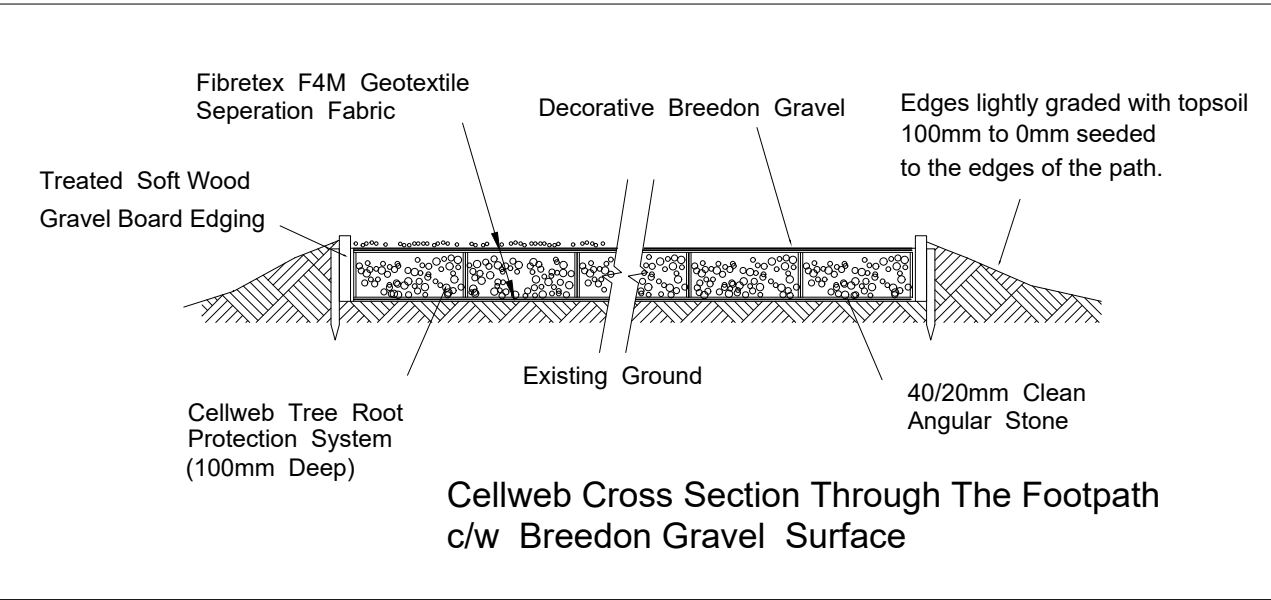
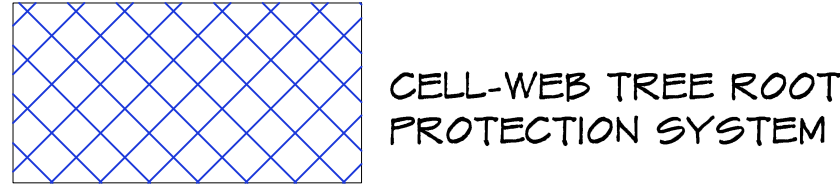


J	parking space removed, detail added to cycle shed, trees to be removed indicated	16-09-21
H	tree to be removed indicated, parking layout revised, picket fencing and path added	15-09-21
REV	COMMENTS	DATE

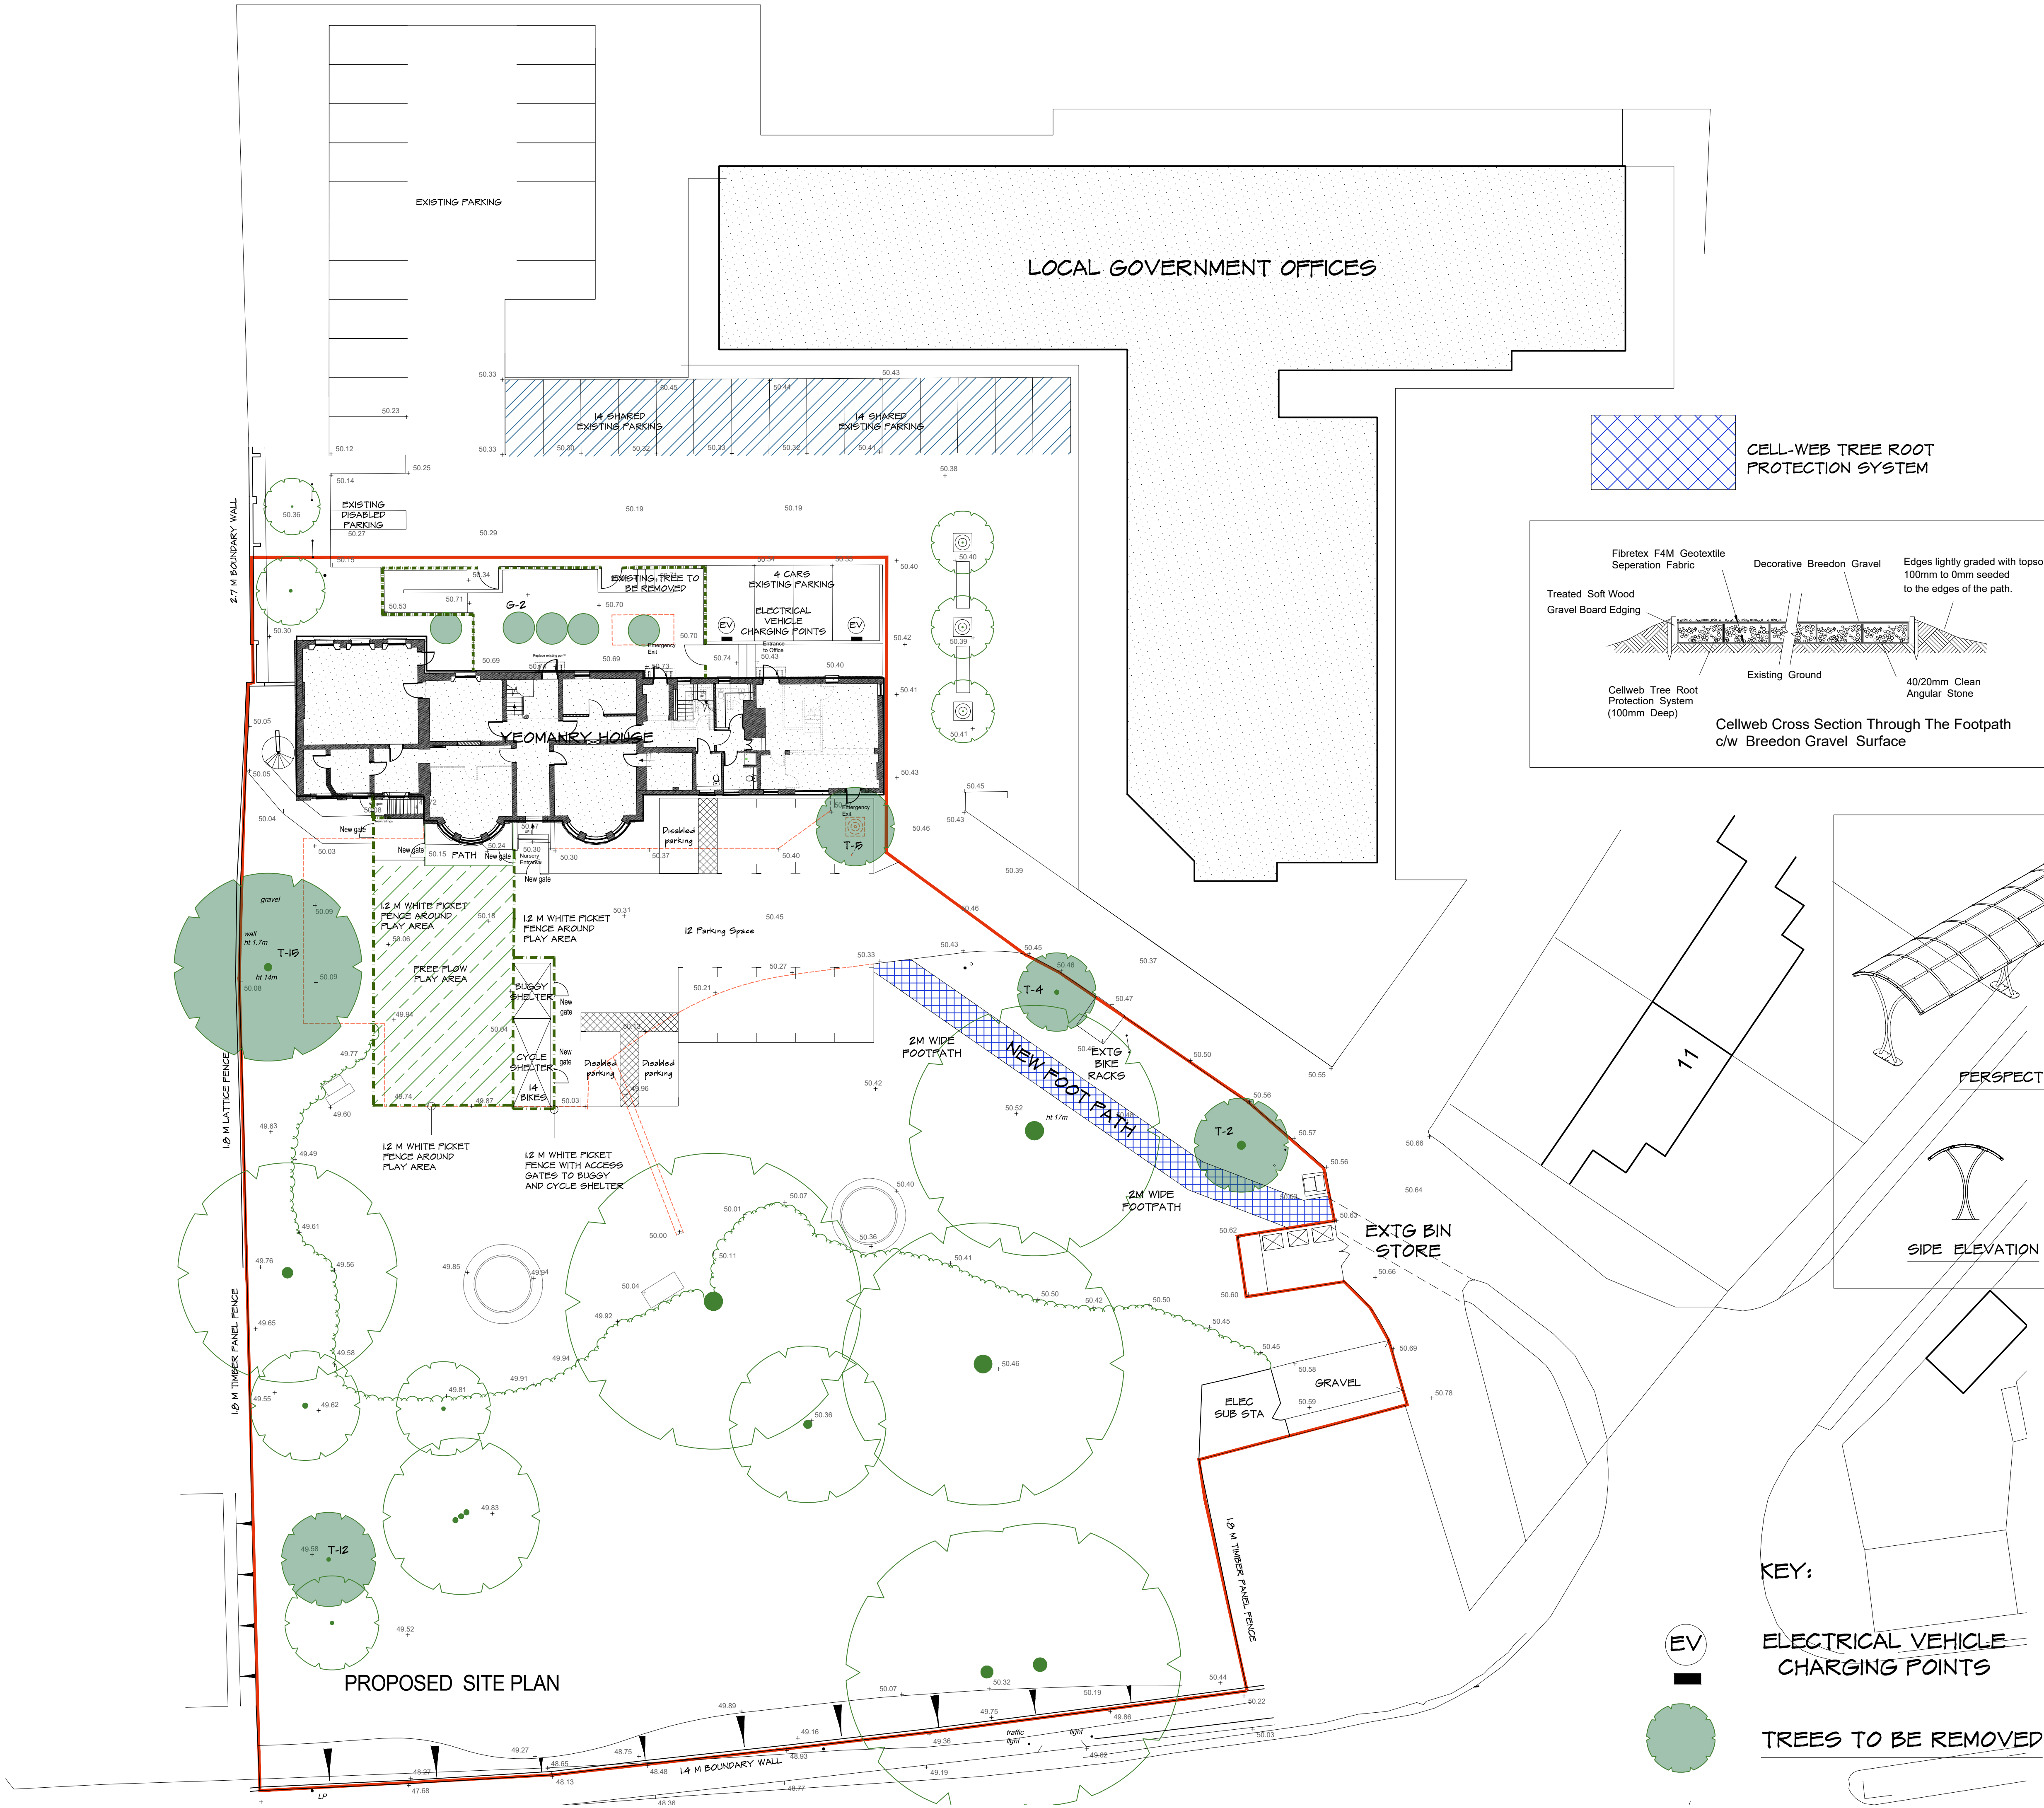

1:2 M WHITE PICKET FENCE AROUND PLAY AREA

1:100 scale Bar
This Drawing has been produced for printing onto A3 size paper.

SHELTER DETAILS (SCALE 1:100)




PLAN VIEW



PERSPECTIVE

CYCLE RACK:
2 x 6 HOOP 2100MM + 1 x 2 HOOP 700MM
TOTAL OF 14 BIKES

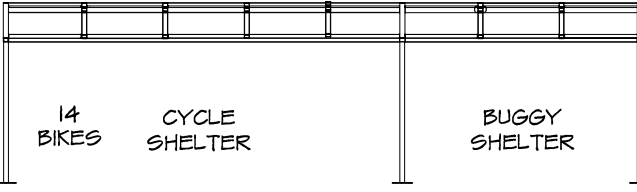


FRONT ELEVATION

SIDE ELEVATION

KEY:

EV

ELECTRICAL VEHICLE CHARGING POINTS

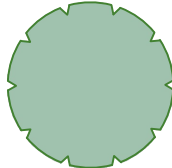

TREES TO BE REMOVED

1:200 scale Bar
This Drawing has been produced for printing onto A1 size paper.
If printing on A3 please use the scale below for reference.

stl SHAUN TANNER
ARCHITECTURE & PLANNING
www.stlarchitecture.co.uk studio@stlarchitecture.co.uk 0118 989 0808

CLIENT ITS PERSONNEL
PROJECT YEOMANRY HOUSE, 131 CASTLE HILL, READING RG1 7TA
DRAWING PROPOSED SITE PLAN

STATUS PLANNING
SCALE 1:100 @ A1 DRAWN STL CHECKED NO 3736/203 REV M
DATE NOV 2020

THIS DRAWING MUST NOT BE SCALED UNLESS ISSUED FOR PLANNING PURPOSES. ALL DIMENSIONS ARE TO BE VERIFIED PRIOR TO SETTING OUT. COMMENCING WORK OR PRODUCTION OF FABRICATION DRAWINGS. REPORT ANY DISCREPANCIES TO THE SUPERVISING OFFICER IMMEDIATELY. ©