




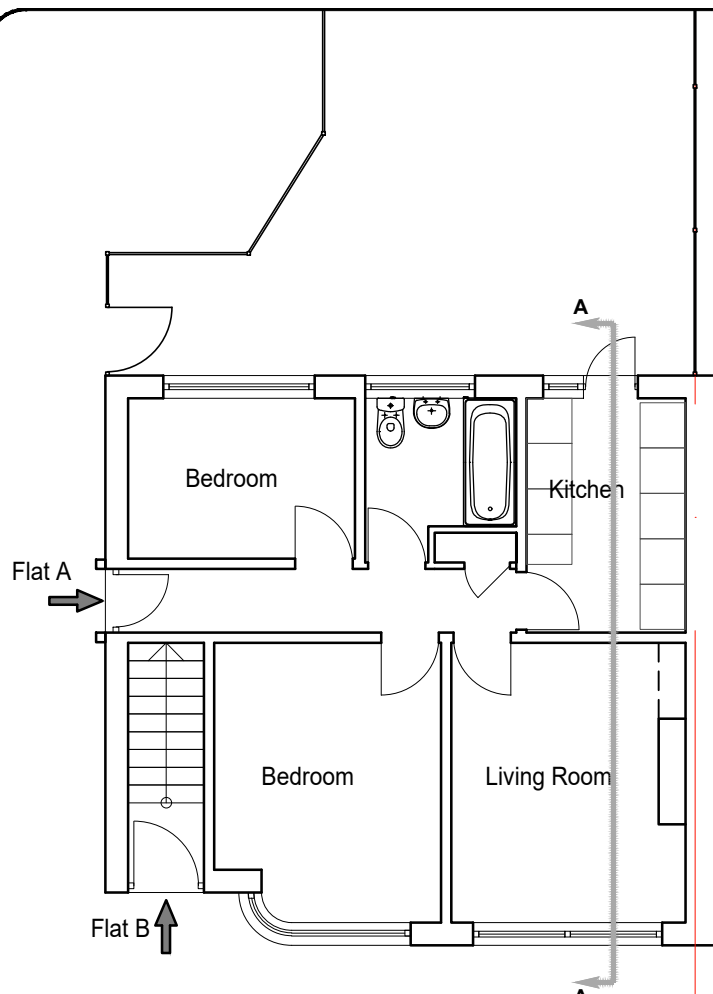


1 Existing Ground Floor Plan
Scale 1:100

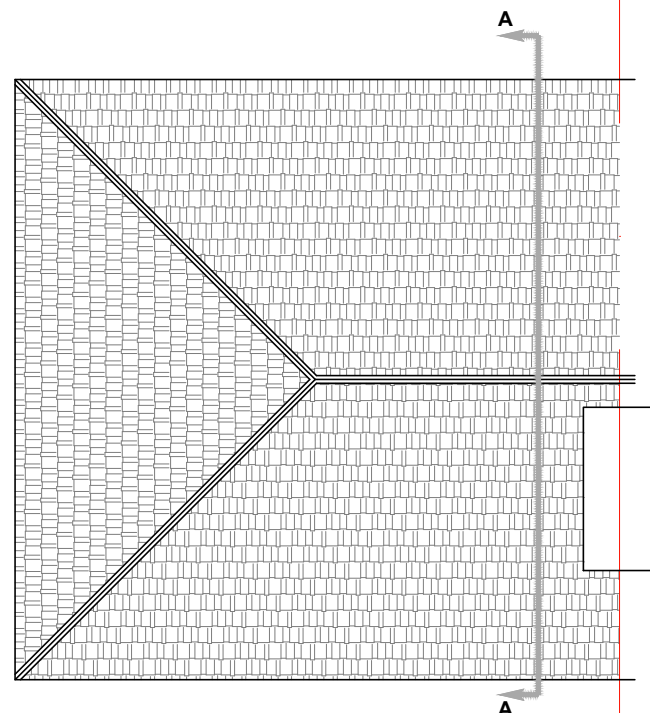



2 Existing Roof Plan
Scale 1:100

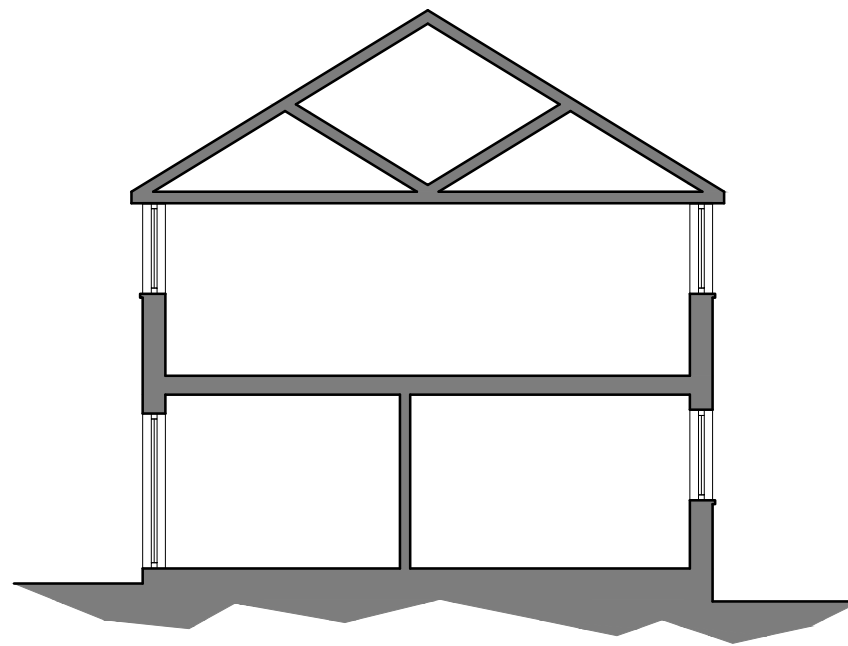

3 Existing Section A-A
Scale 1:100

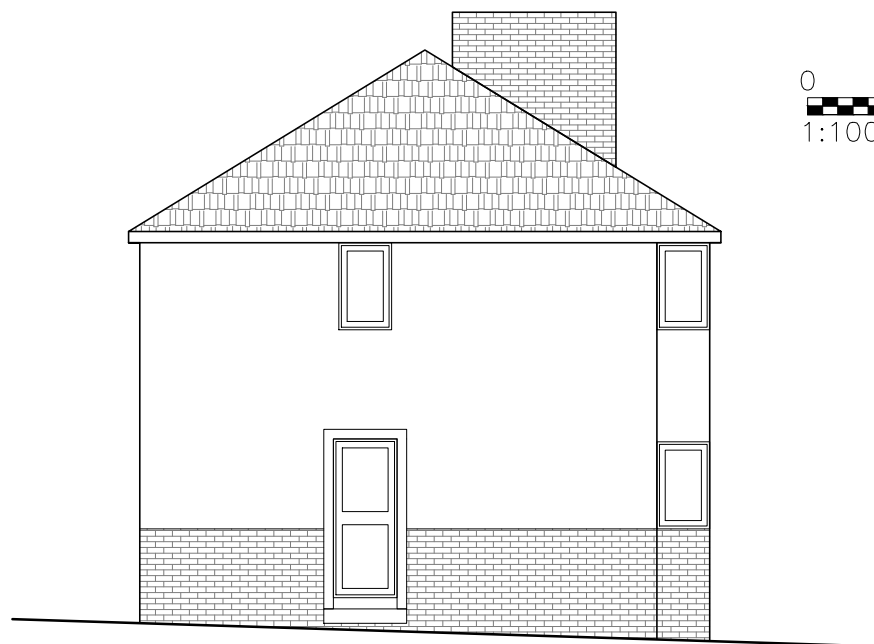

4 Existing Side Elevation
Scale 1:100

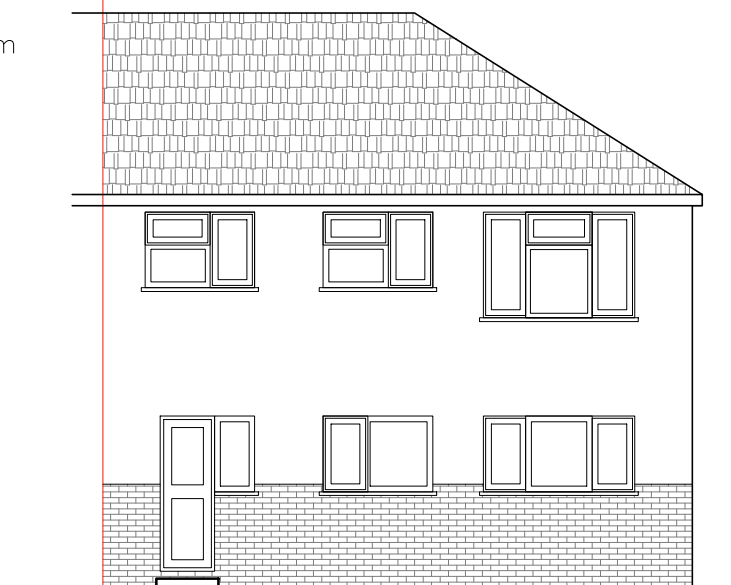 

4 Existing Rear Elevation
Scale 1:100

Notes:

1. THE COPYRIGHT OF THIS DRAWING IS VESTED IN GAMUT BUILDING

A	First Issue	MP	29/03/22
REV:	DESCRIPTION:	BY:	DATE:
STATUS: Planning Issue			

Gamut Building Solutions
The Lightbox, Unit 1.57
111 Power Road, London, W4 5PY
T:0208 994 0768 M:074 032 44 240
info@GamutBS.co.uk
www.GamutBS.co.uk

CLIENT: Eddie

SITE: 23 Barnsdale Road Reading, RG2 7JG			
TITLE: Existing Floor Plans, Section and Elevations			
SCALE AT A3: 1:100	DATE: March 2022	DRAWN: MP	CHECKED: -
PROJECT NO: 02022	DRAWING NO: PL100	REVISION: A	