


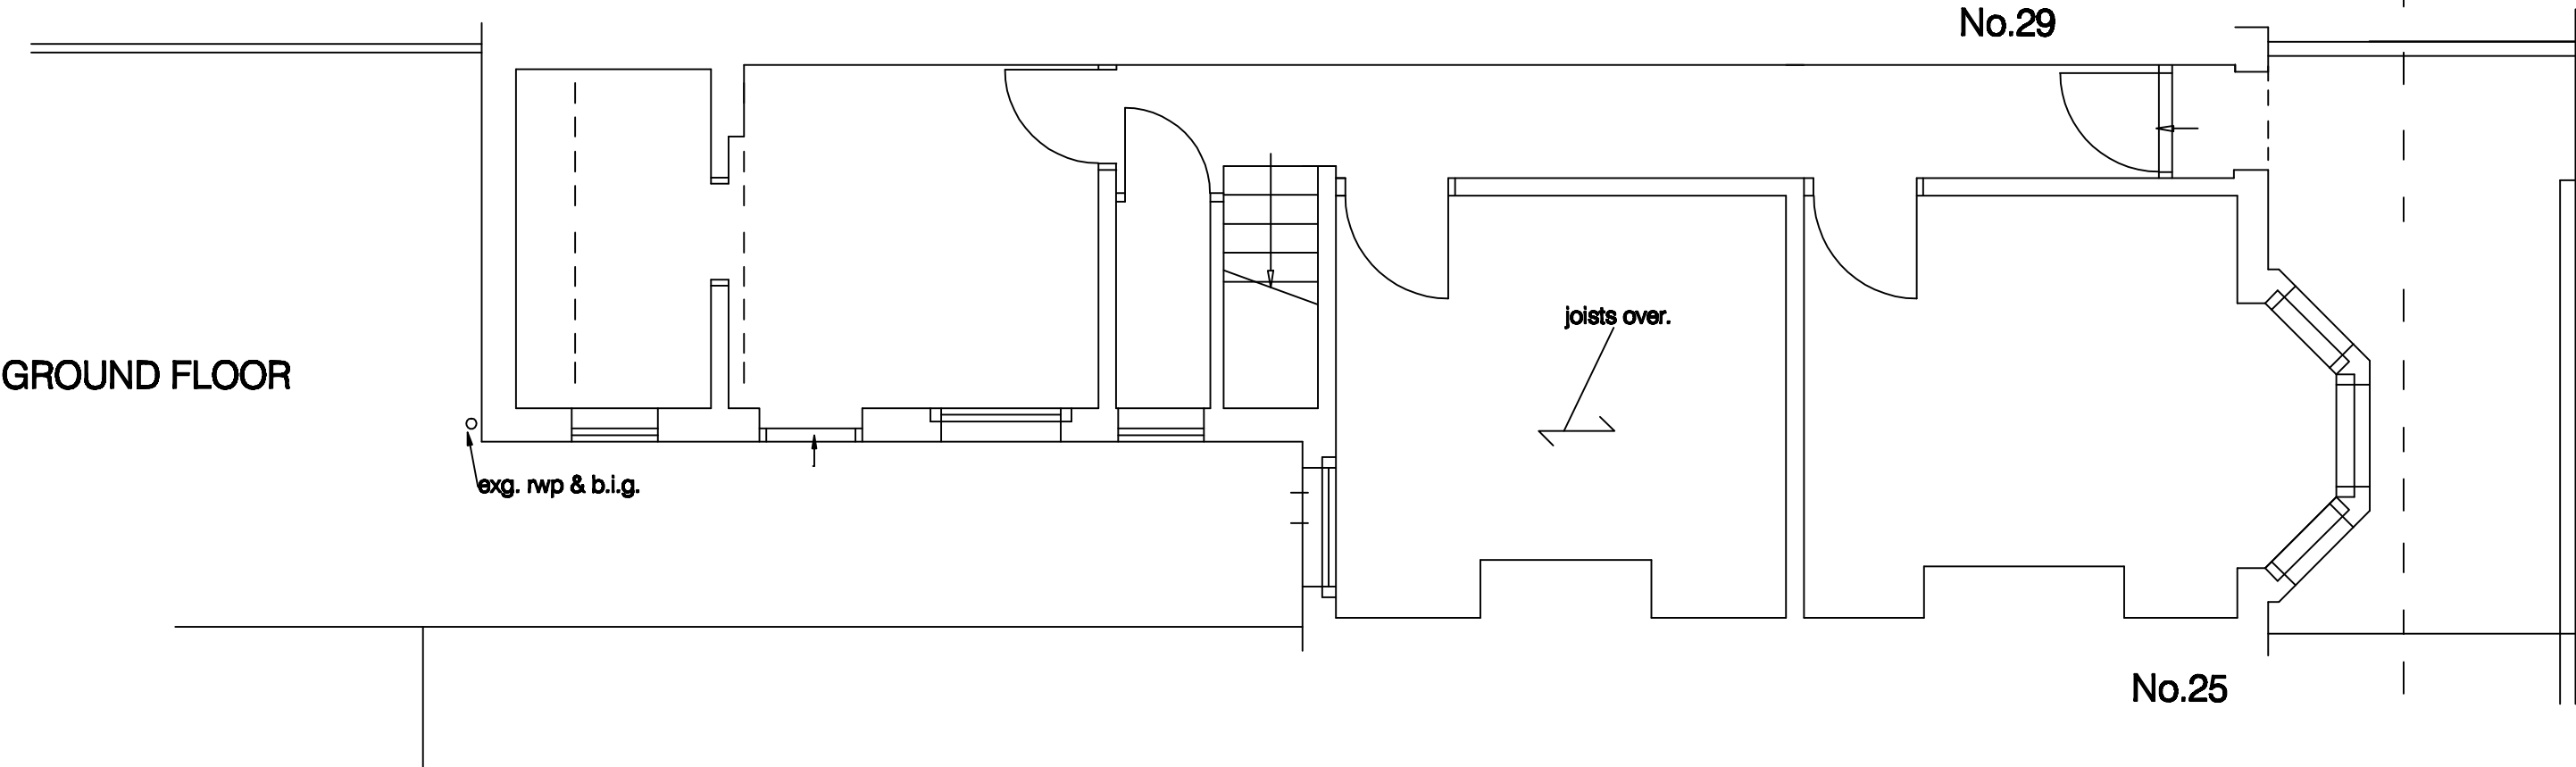

project

27 St Edwards Road
Reading, Berkshire

for
title

Mr M Iqbal
1:50 Ground Floor & Rear Elevations as Original

Drawing no:

969 / 10 /

M D Howlett
architectural consultant

11 Prospect Street, Caversham, Reading
Berkshire RG4 8JB; Tel: (0118) 947 7117
Email: pmaarc@globalnet.co.uk

Date:

May 2022

123456789101112131415161718192021222324252627282930313233343536373839404142434445464748495051525354555657585960616263646566676869707172737475767778798081828384858687888990919293949596979899100

1 2 3 4 m (1:50 @ A2)

