



EXISTING 1:50



EXISTING SECTION A-A

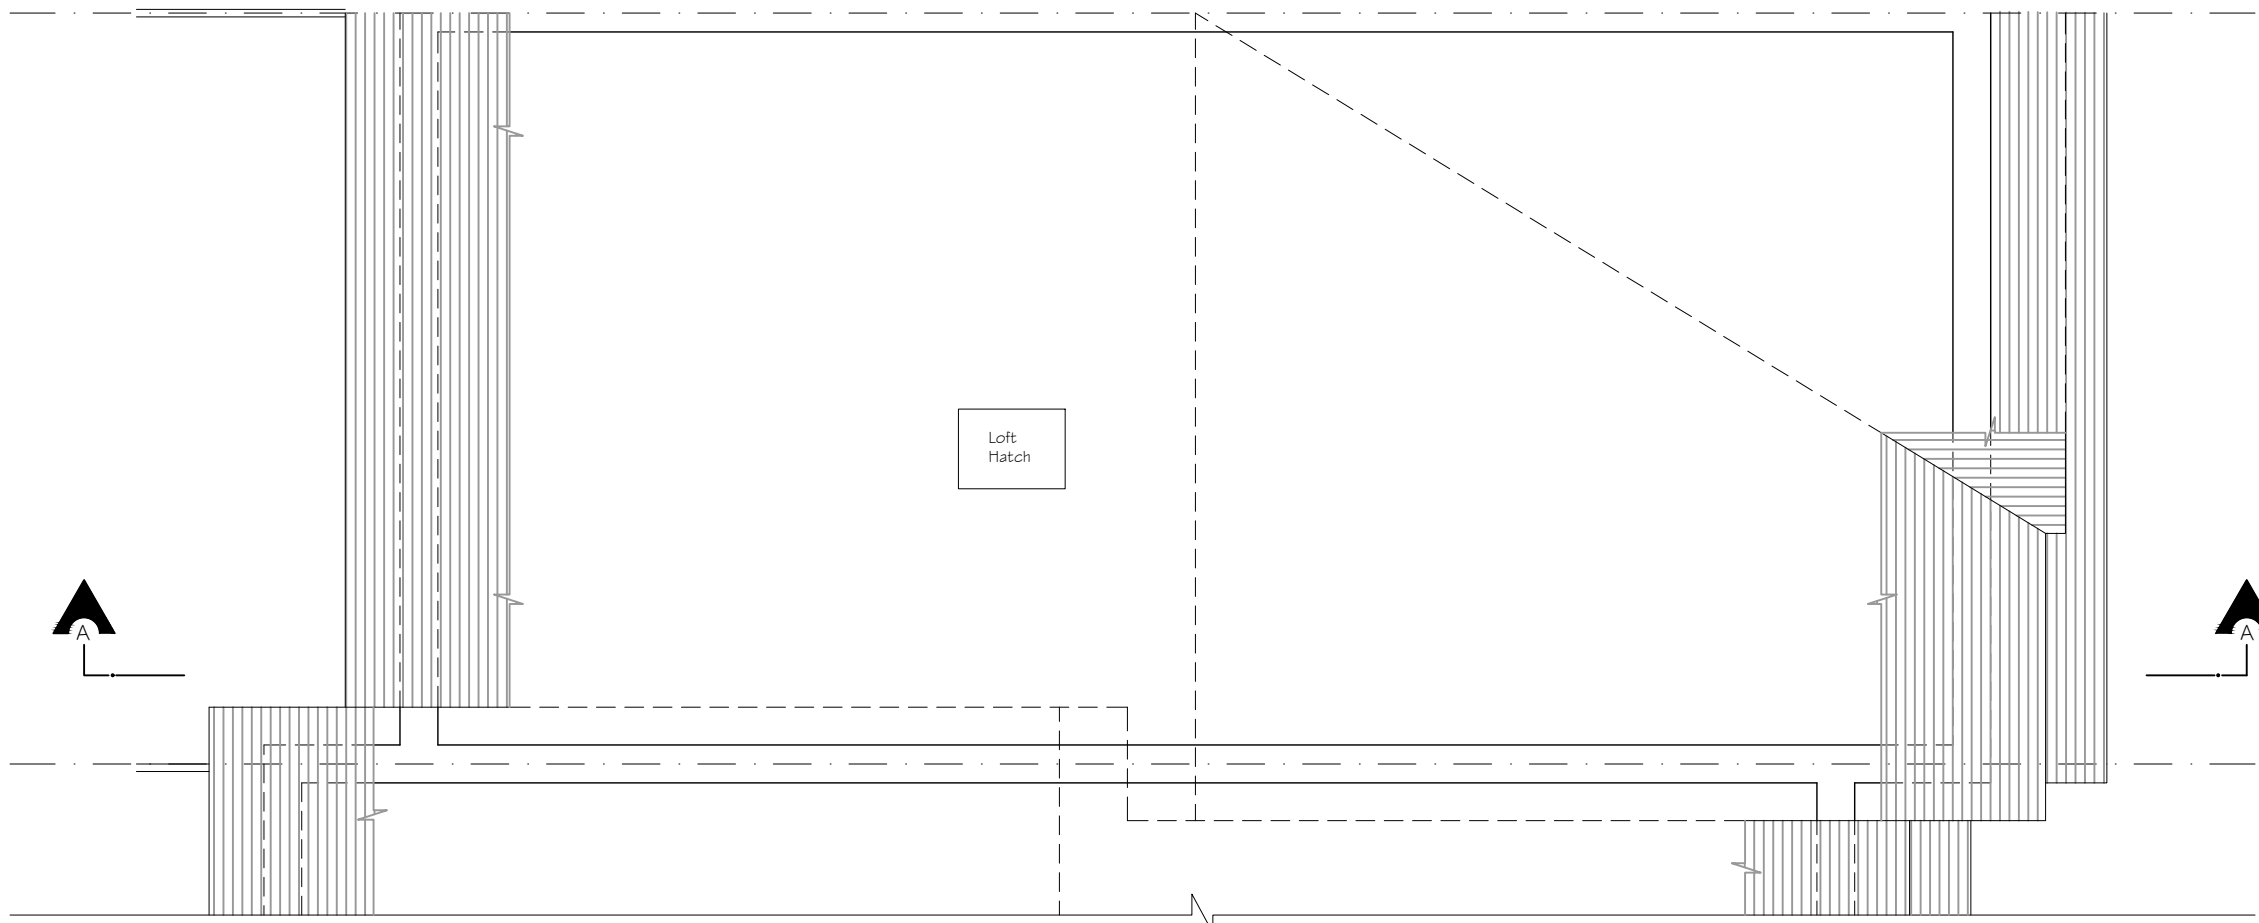

EXISTING LOFT PLAN

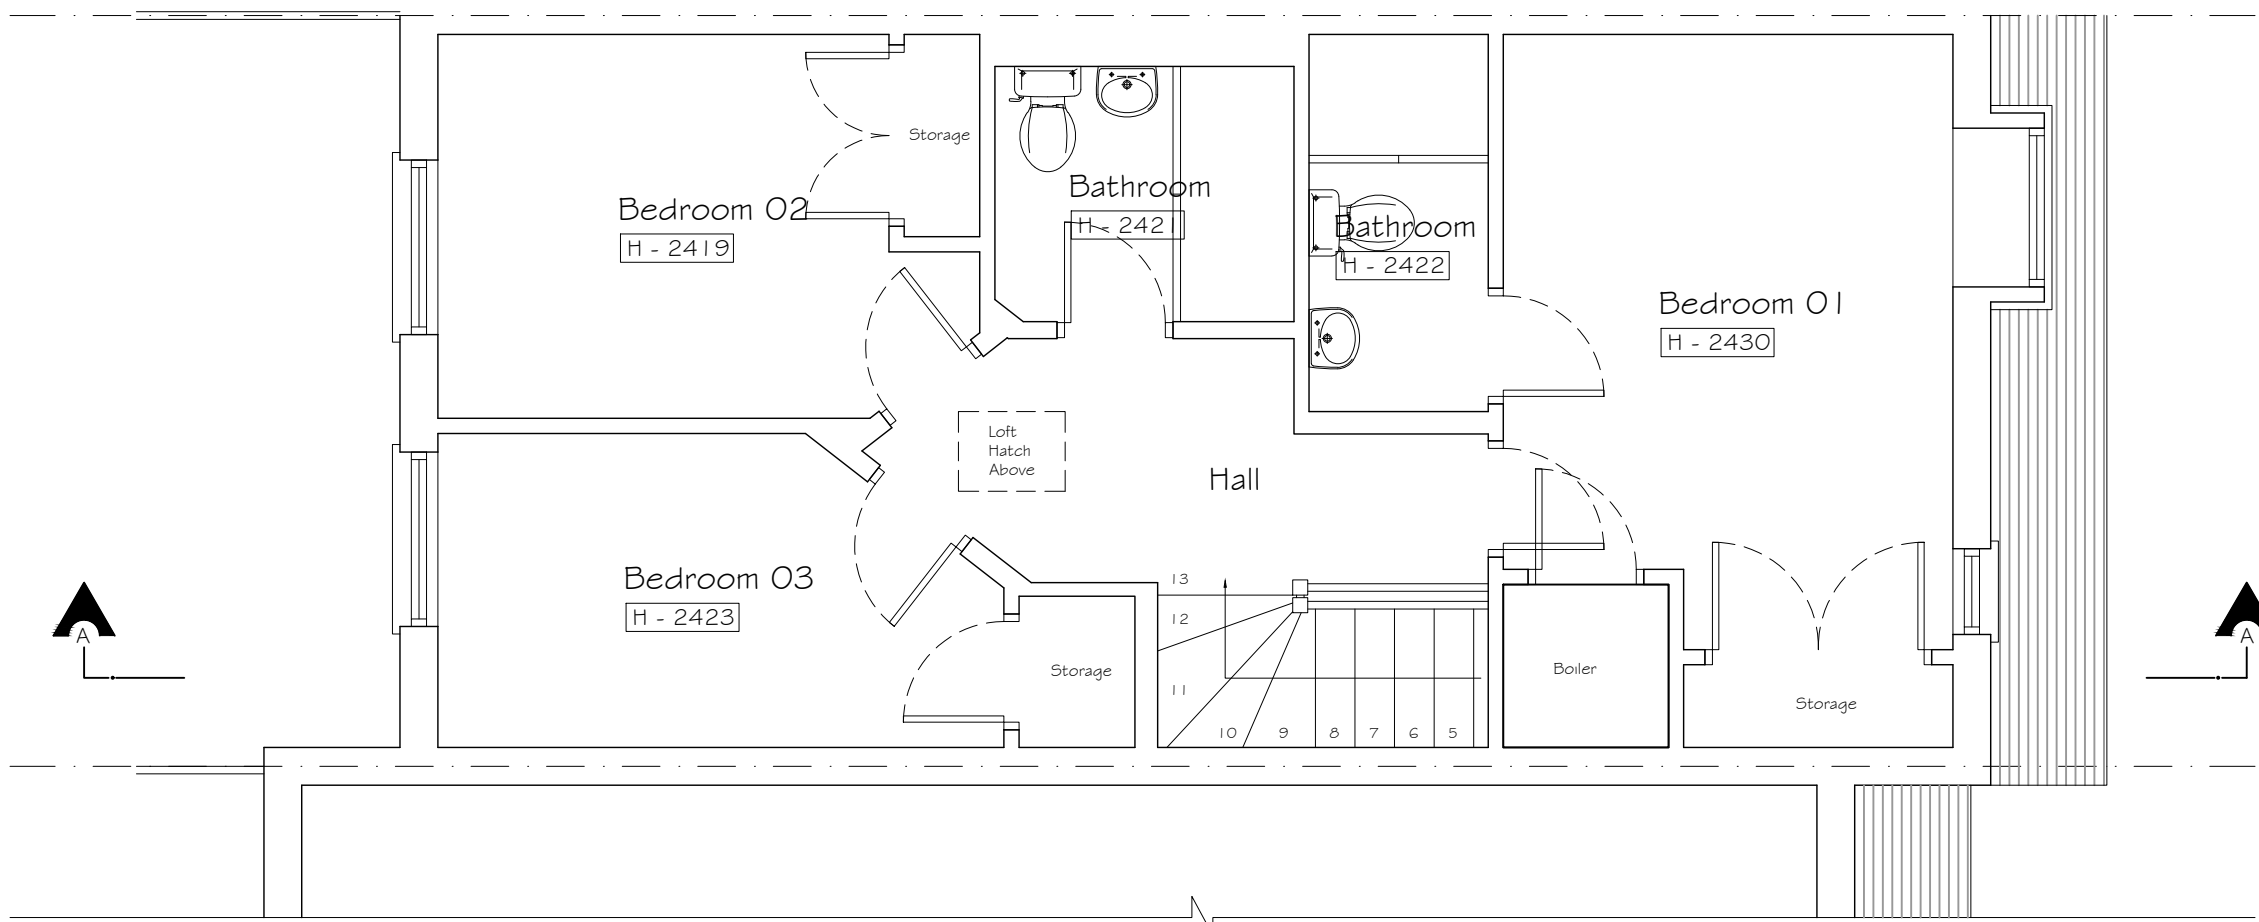


EXISTING FIRST FLOOR PLAN

EXISTING 1:100




EXISTING FRONT ELEVATION

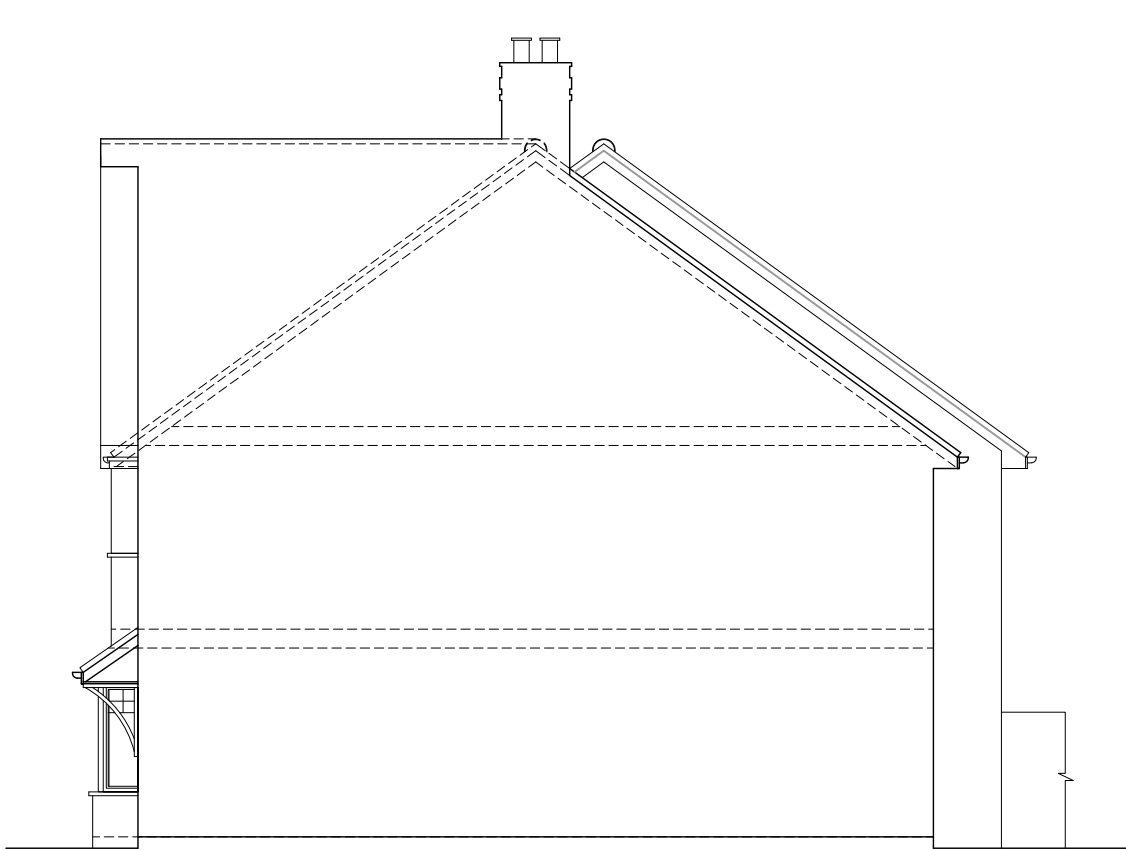


EXISTING SIDE ELEVATION 01




EXISTING REAR ELEVATION

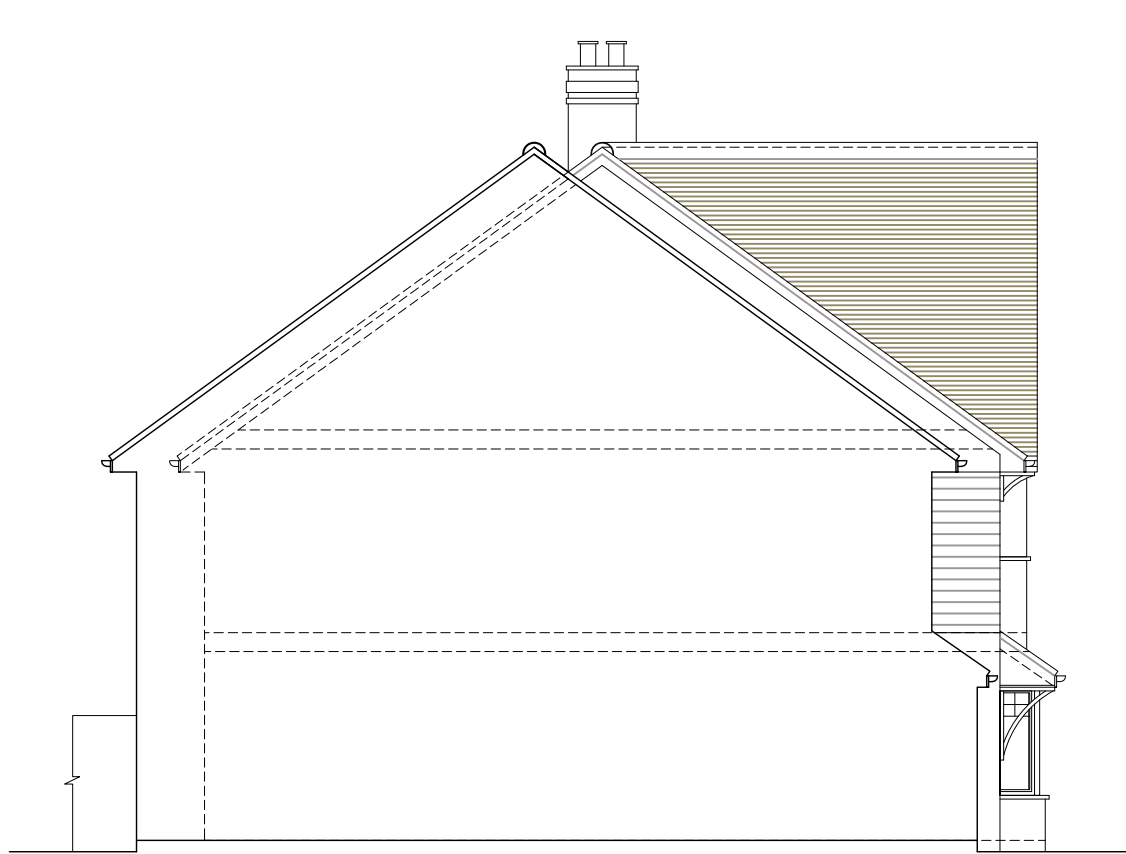

EXISTING SIDE ELEVATION 02

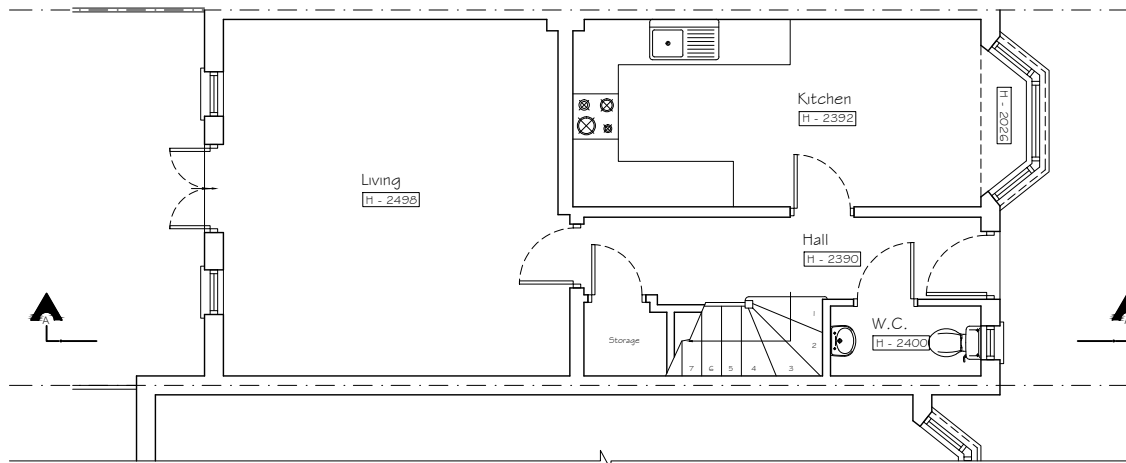

EXISTING GROUND FLOOR PLAN

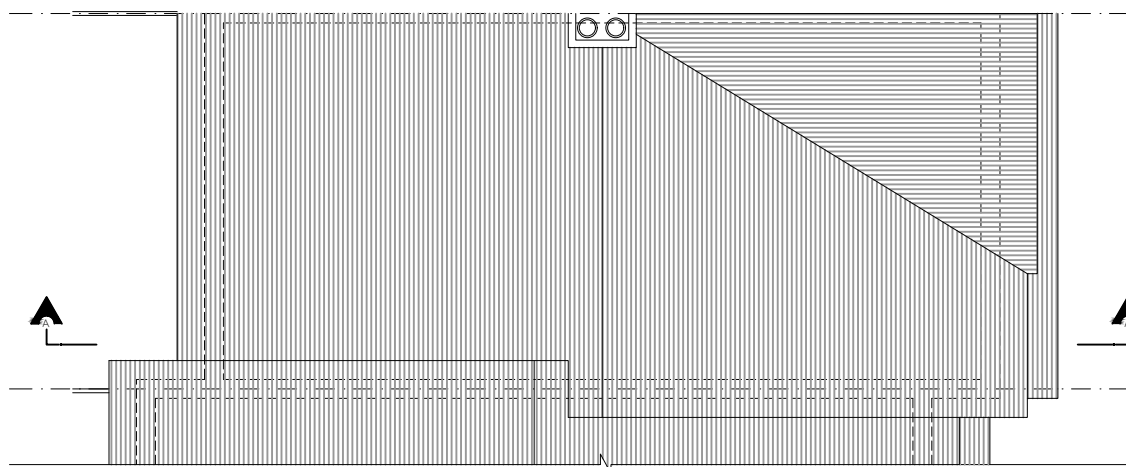

EXISTING ROOF PLAN

Copyright © Studio 136 Architects Ltd
This drawing which is the property of Studio 136 Architects Ltd is the subject of Intellectual Property Rights including copyright and design right and shall not be reproduced, copied, loaned or submitted to any other party without the written consent of Studio 136 Architects Ltd

This drawing is not to be scaled. Only figured dimensions to be taken. Any discrepancies to be reported to the Studio 136 Architects Ltd prior to setting out or ordering of any materials

studio

136 architects

6 The Broadway, Wembley, Middlesex, HA9 8JT

Tel/Fax: 020 8907 7131 e-mail: info@studio136.co.uk

Project

VELUX CONVERSION AT
105 ASHDENE GARDENS
XXXXX
RG30 2EP

Client

MR. HALL
105 ASHDENE GARDENS
XXXXX
RG30 2EP

Drawing Title

EXISTING PLANS
SECTION & ELEVATIONS

Scale	Drawn	Checked	Authorised
1:100 / 1:50 @ A1		-	-
	APRIL 2022	-	-
Drawing Number	Rev		
ST_APR 22_105 ASH_001	A		