


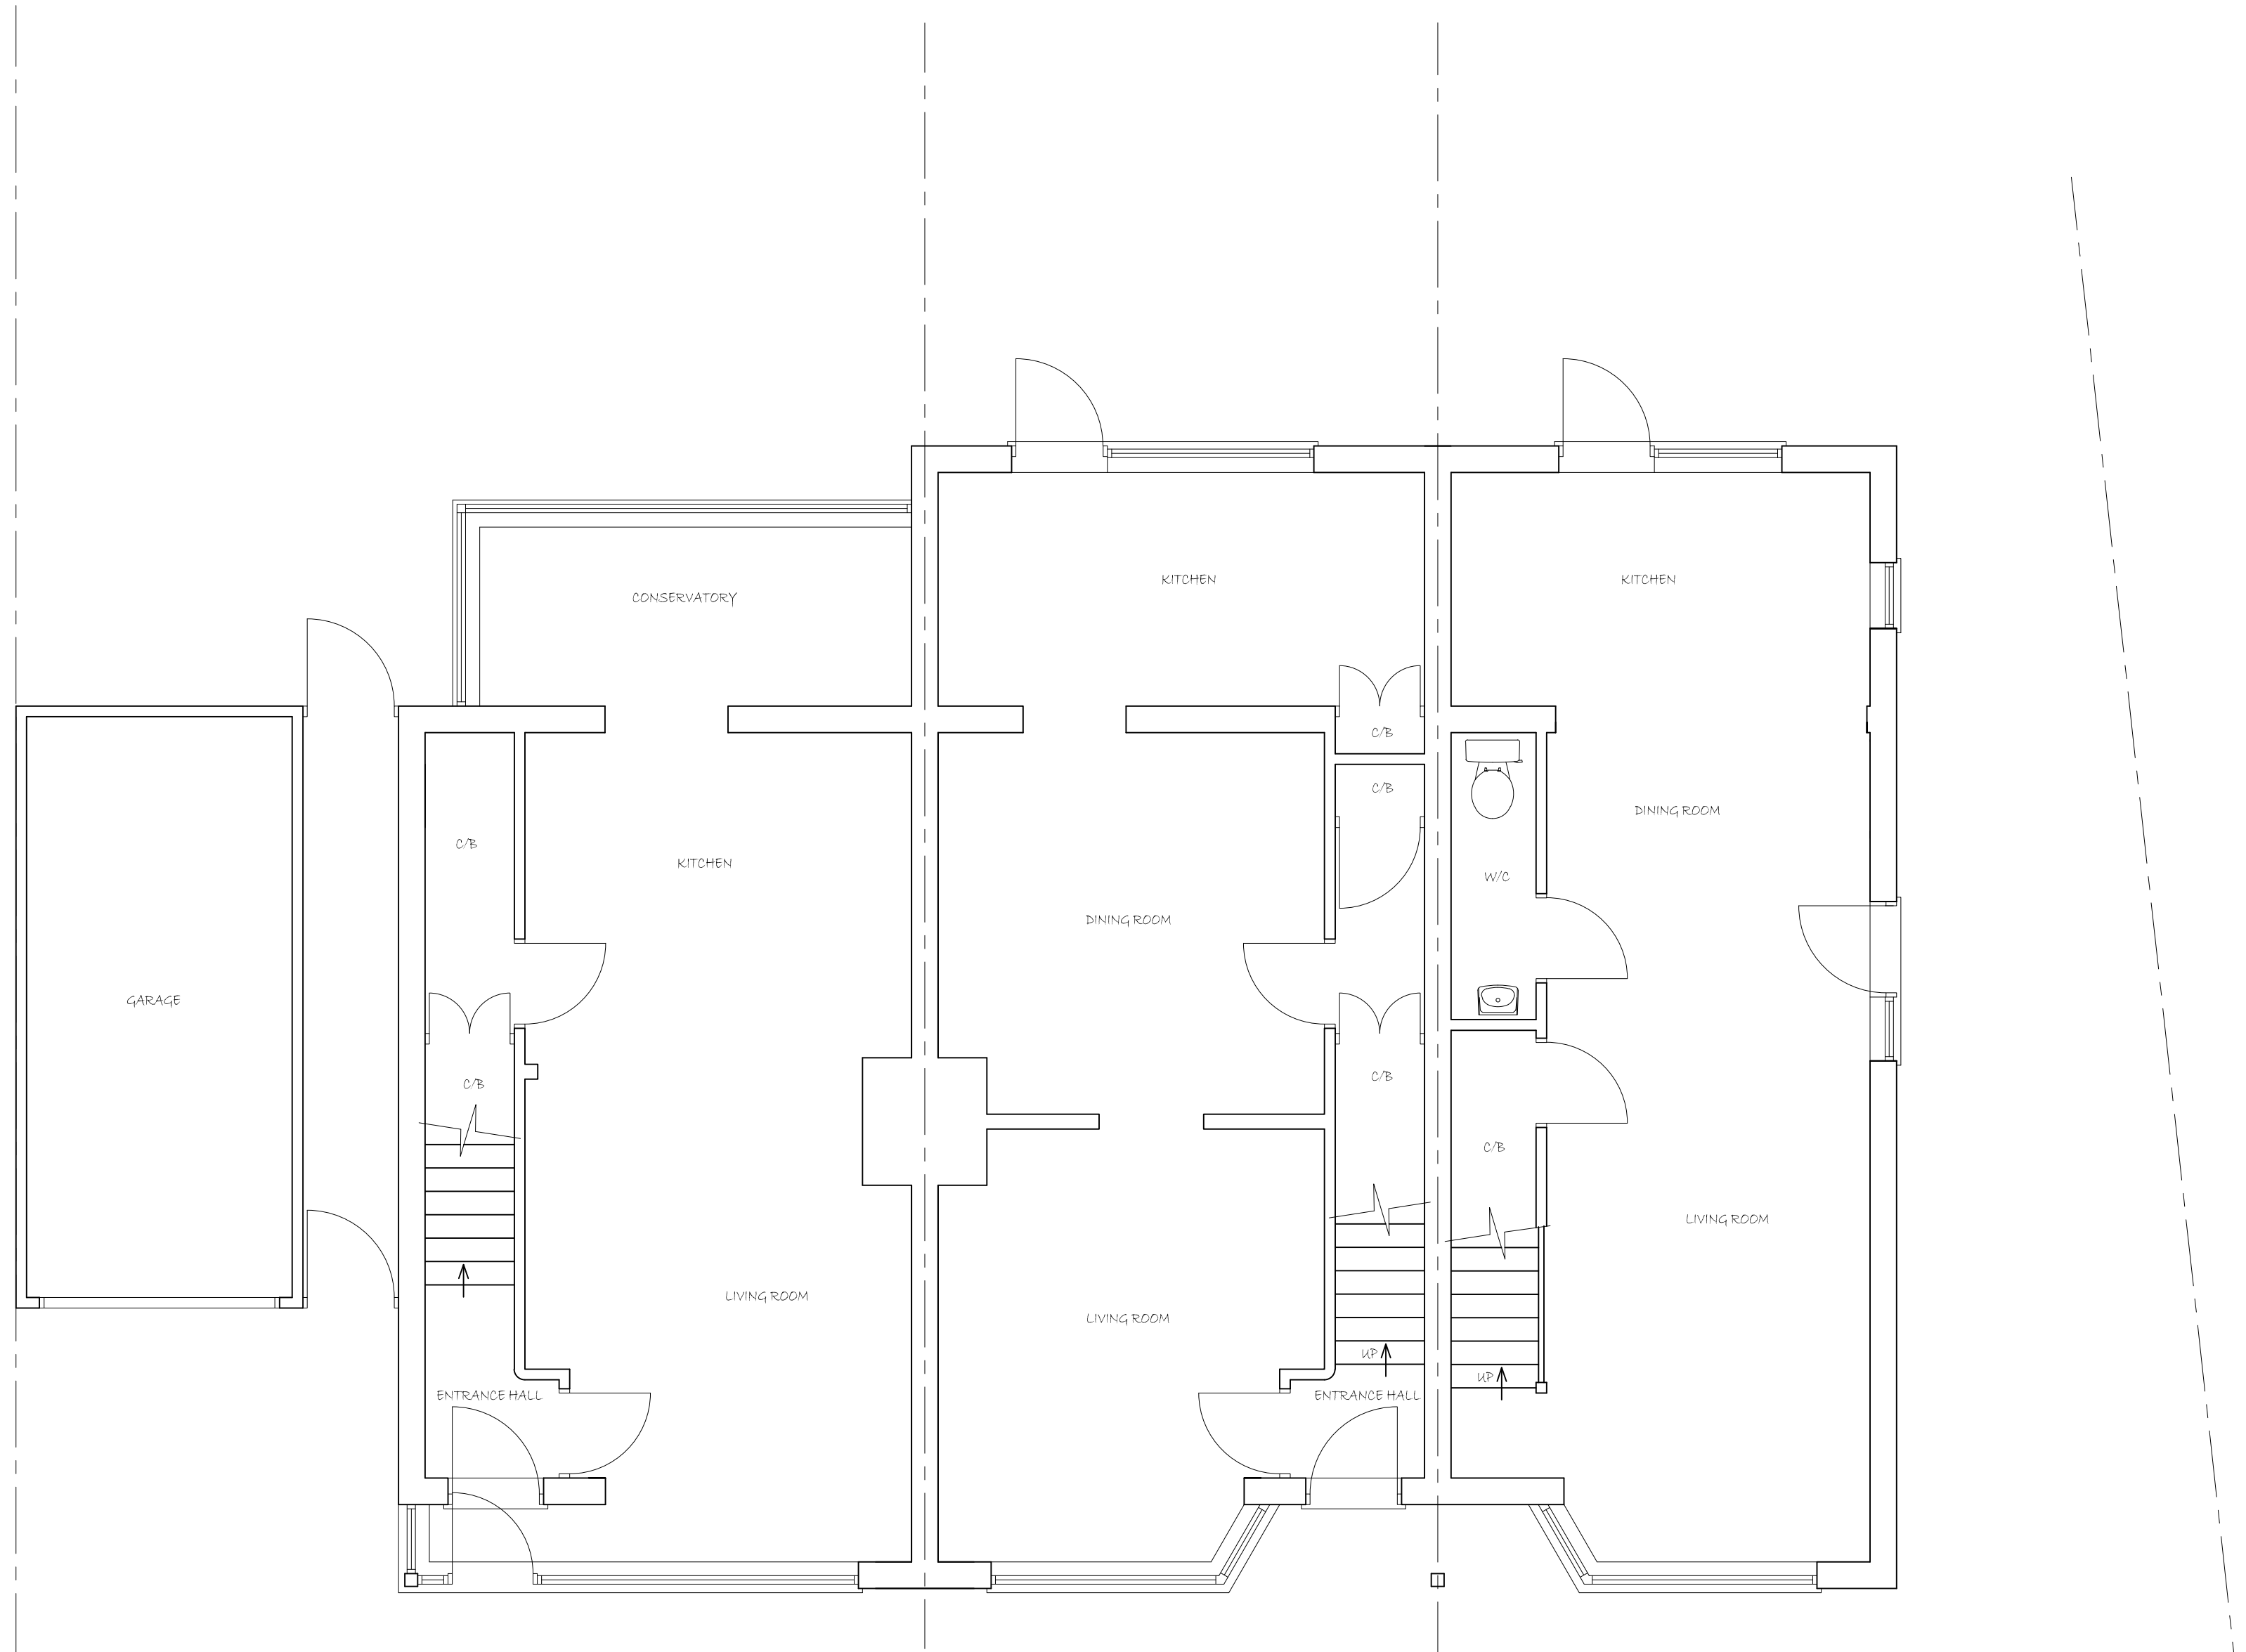

No. 34

No. 36

No. 36A

EXISTING GROUND FLOOR PLAN



SCALE 1:50

PROJECT PROPOSED DEVELOPMENT AT ; 34, 36 & 36A MILL ROAD CAVERSHAM RG4 8DP	
TITLE EXISTING GROUND FLOOR PLAN	
 CREATIVE DESIGN & STRUCTURE Ltd. HENSON HOUSE NEWTOWN ROAD HENLEY-ON-THAMES RG9 1HG Tel 01491 411922 info@creativedesignandstructure.co.uk www.creativedesignandstructure.co.uk	
DRAWN EB	SCALE @ A2 1:50
DATE DECEMBER 2019	
DRAWING No.	REV.
39219-03	AB