
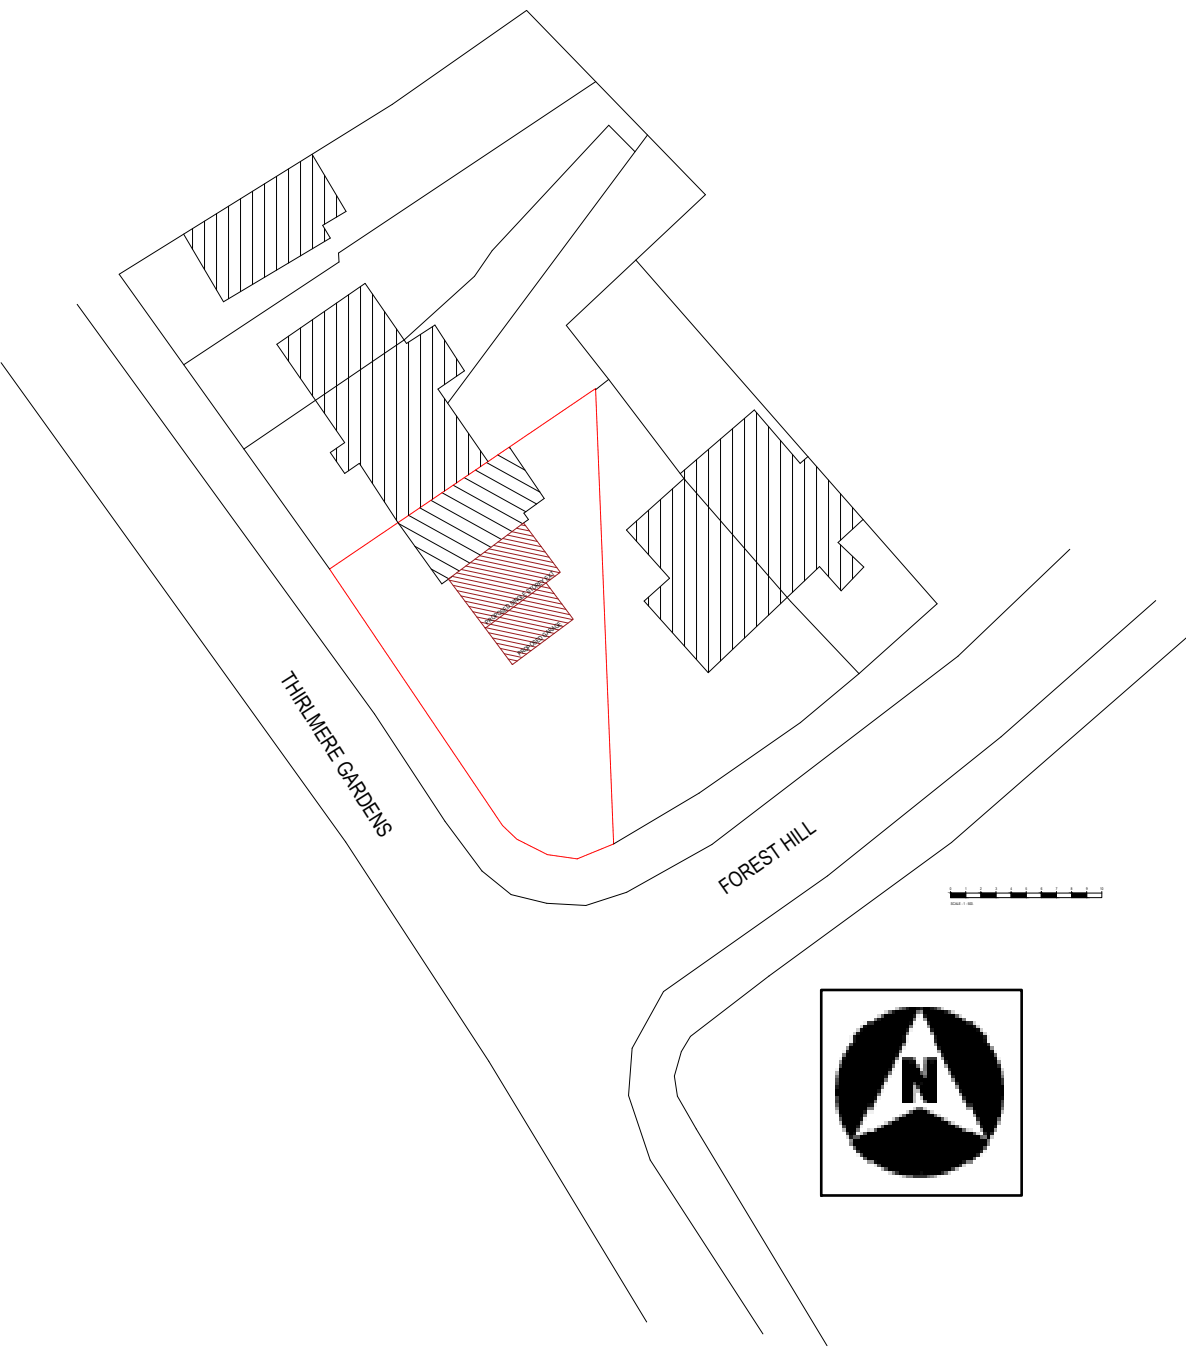


THIRLMERE AVENUE

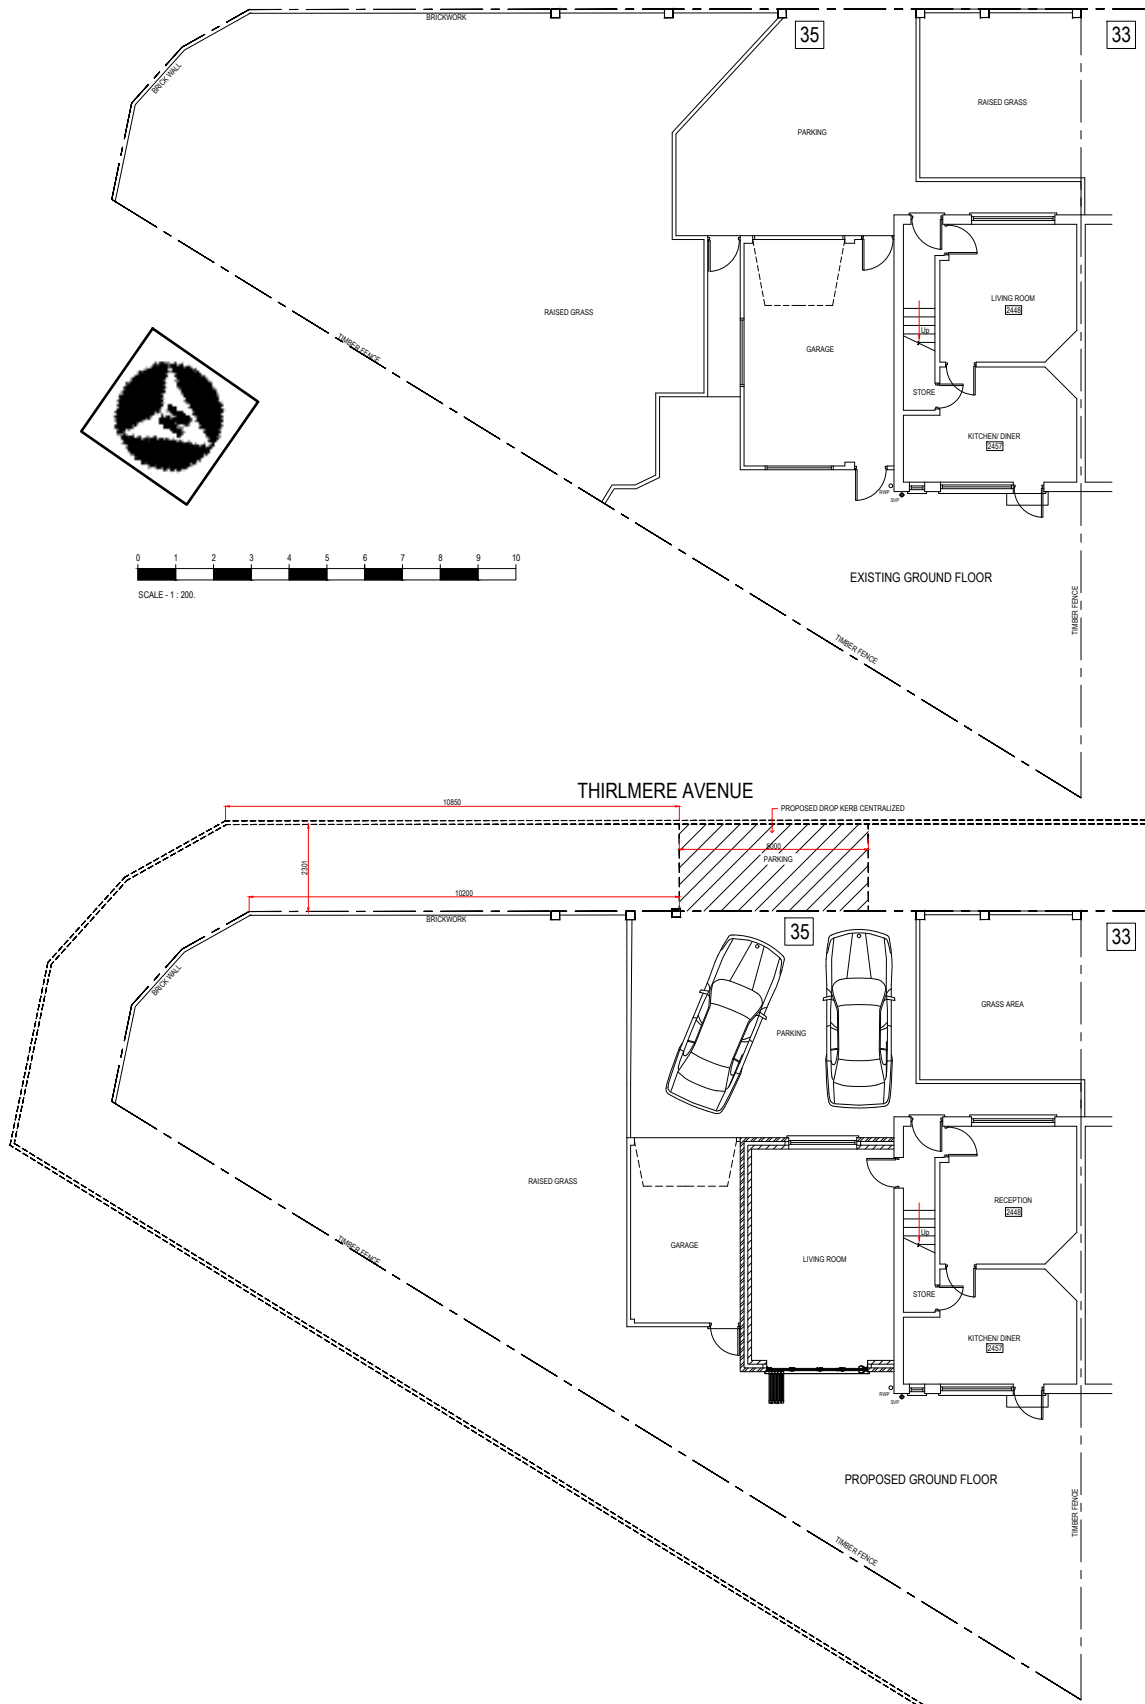

NOTES:

NOT FOR CONSTRUCTION

Client

Job Title
35 THIRLMERE AVENUE, READING, RG30 6XR

Scale
1: 200 /1: 500

Size
A3

Drawn by
BHD
Date
MARCH 2021

A	LA COMMENTS	25.05.22
No.	DESCRIPTION	DATE
Drawing Title EXISTING & PROPOSED SITE PLAN & BLOCK		
Drawing No. 10551	P	06
A		