



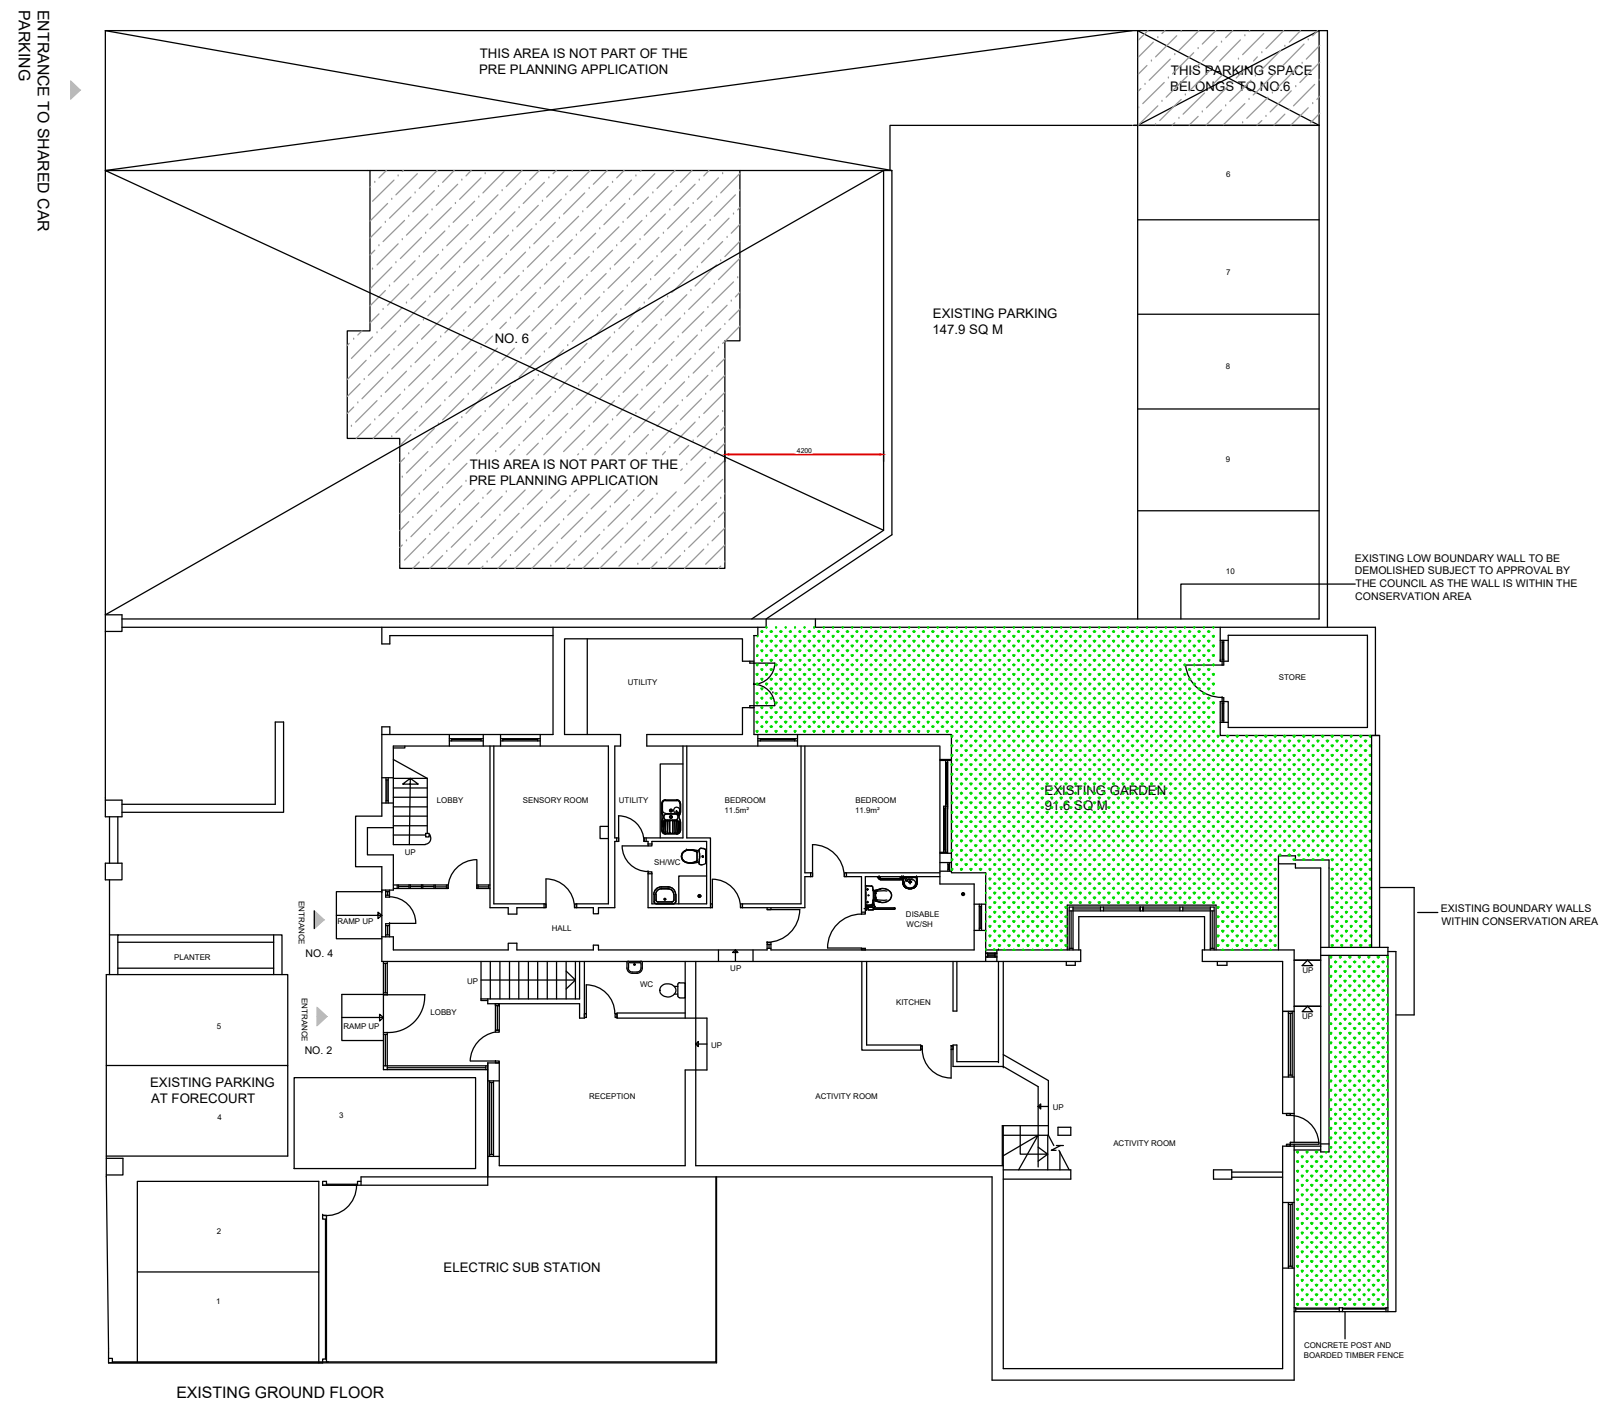

**SUSTAINABLE DESIGN & ENERGY
CONSULTANTS LTD**

**2 Silkfield Road
London,
NW9 6QT**

Mobile: 07429111746
E-mail:
michael.sustainabledesign@gmail.com

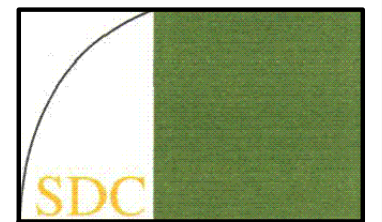

PRELIMINARY	☒	INFORMATION	☐
APPROVAL	☐	CONSTRUCTION	☐
TENDER	☐		☐
PLANNING	☐		☐
RECORD	☐		☐

CLIENT
DR. LINDA ERIBO

PROJECT
**PROPOSED CHILDRENS CARE HOME
2-4 ALEXANDRA ROAD, READING, RG1 5PE**

SUBJECT
EXISTING GROUND FLOOR PLAN IN CONTEXT

DRAWING NUMBER
SDC-01

CONTRACT NUMBER 2020/LE	DATE OCT 2021
	DRAWN BY MU
	DESIGN BY MU
SCALE 1:200 @ A3	CHECKED MU
	APPROVED MU



SCALE 1:200

0 2000 4000 10000