


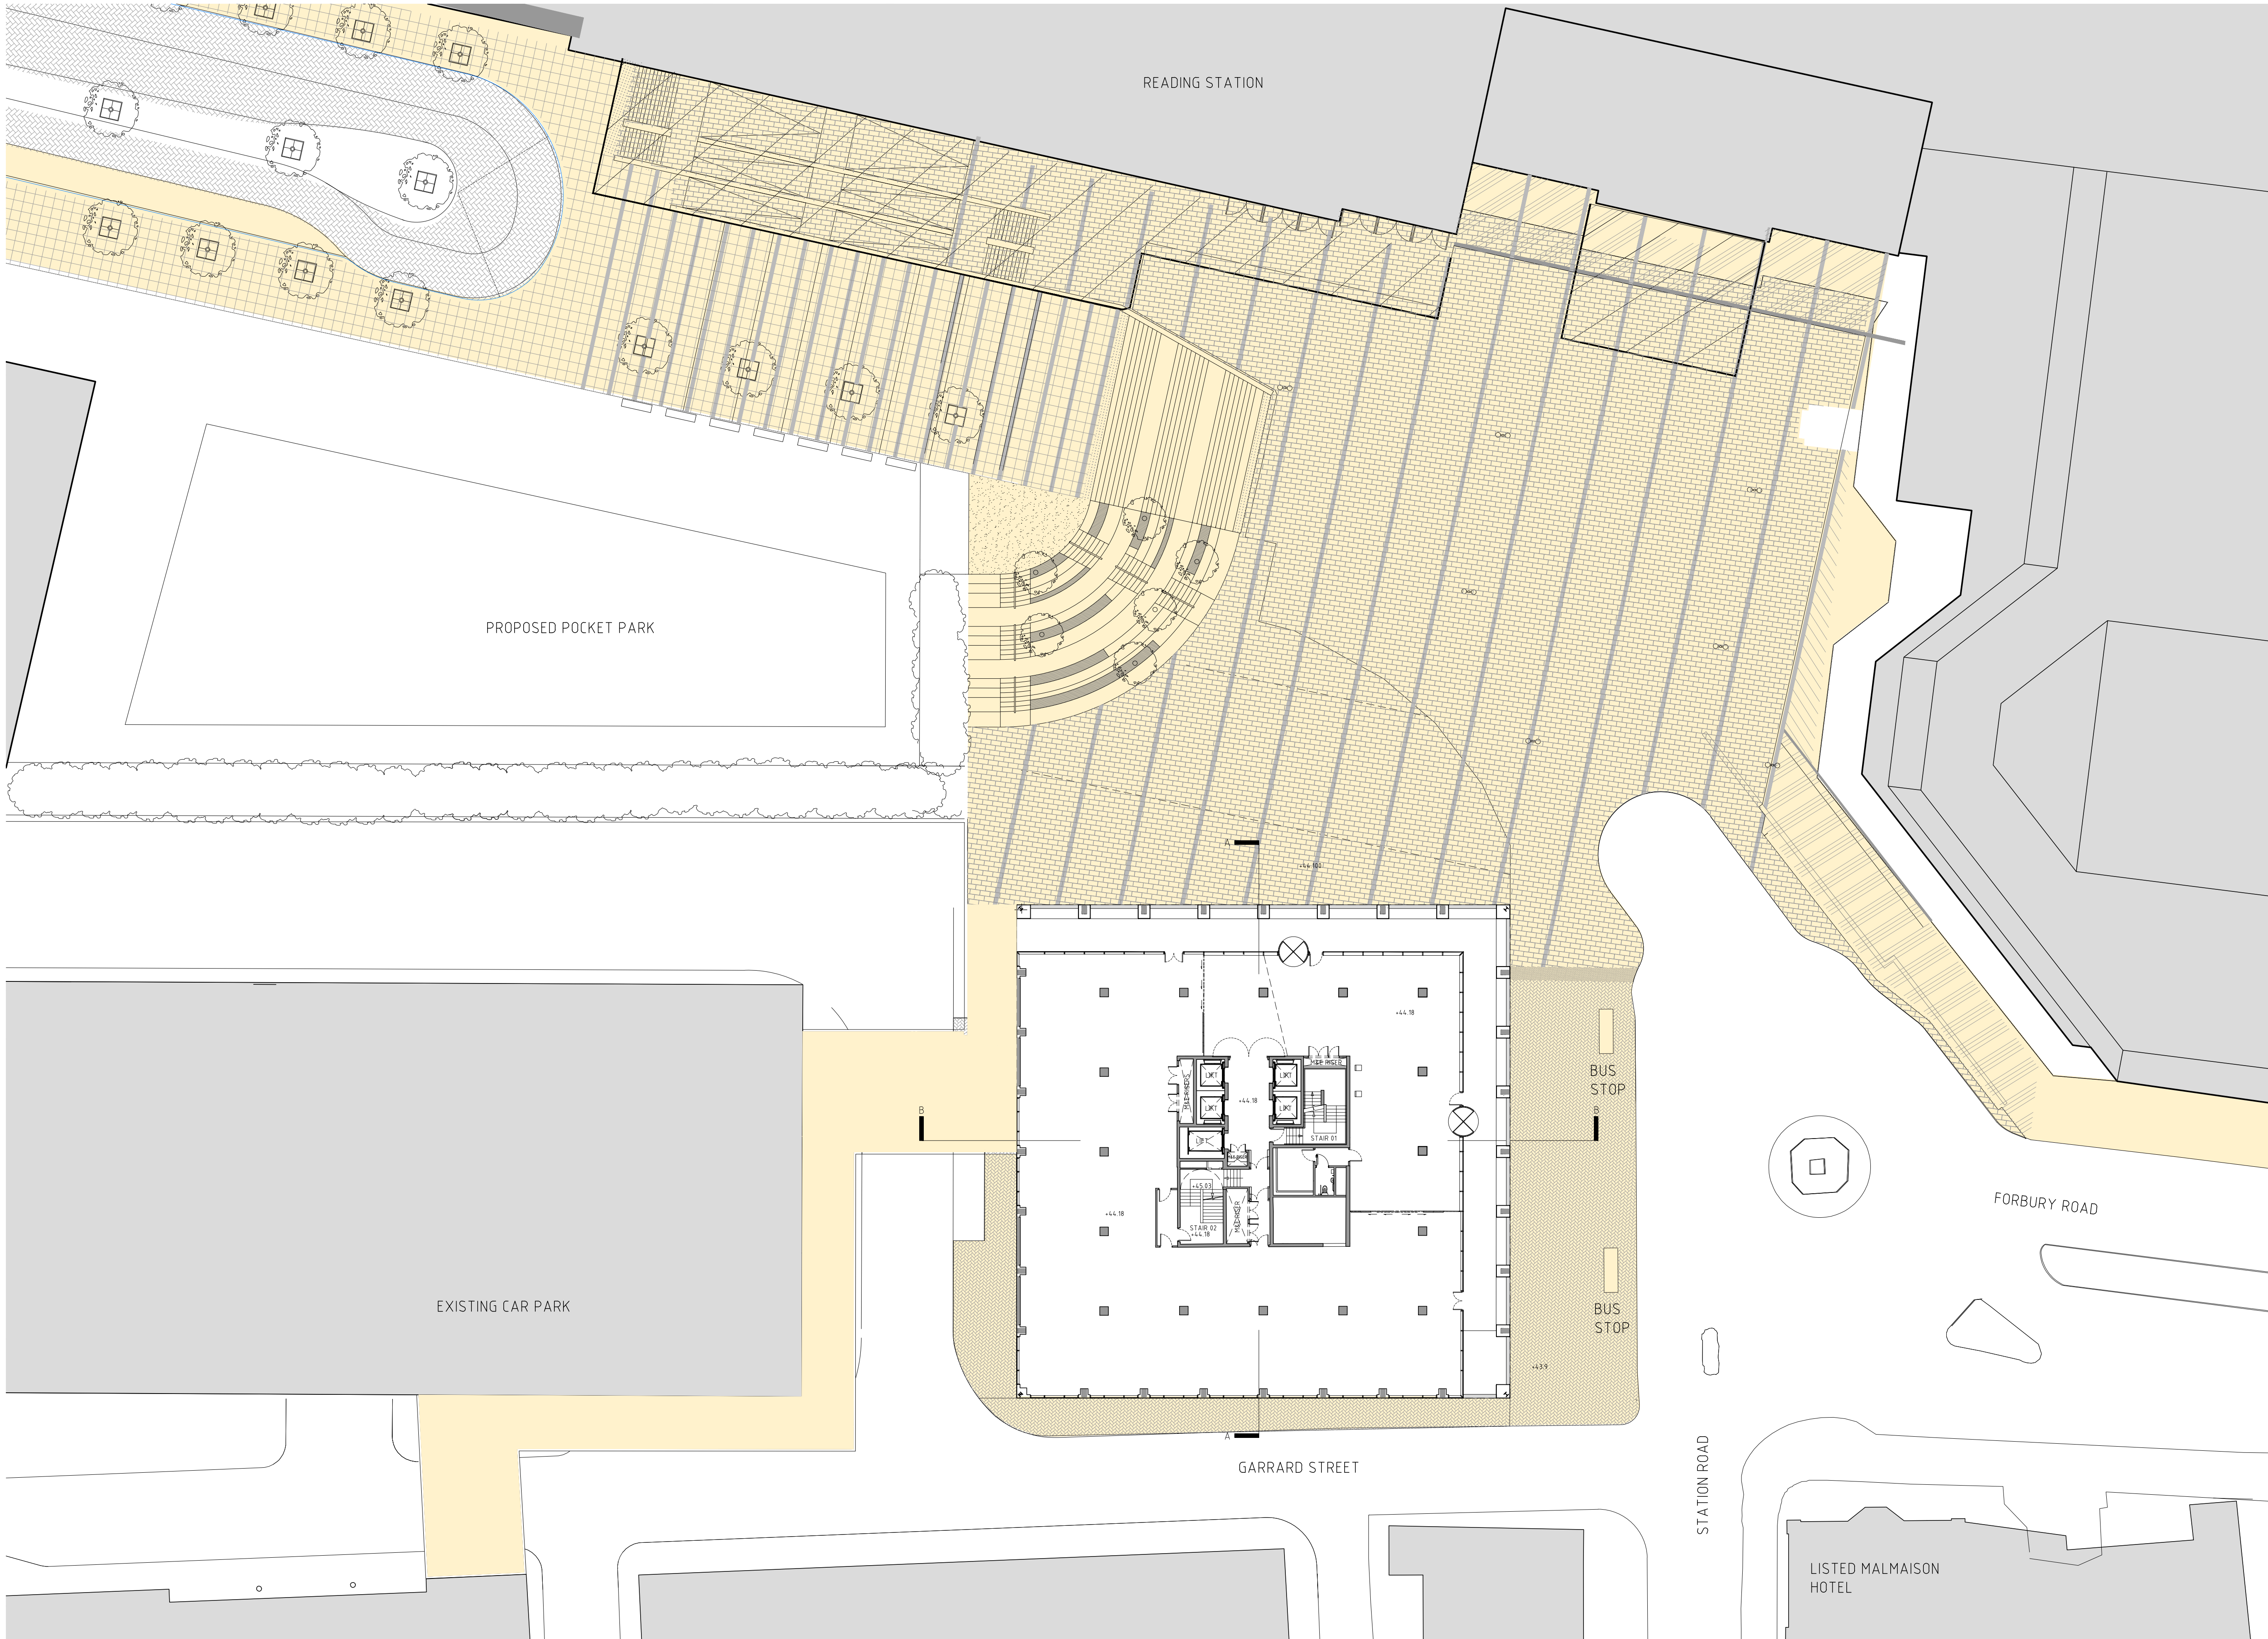


THAMES TOWER READING LIMITED

THAMES TOWER, READING

FOR APPROVAL

EXISTING SITE PLAN

 

Drawn By: AH	Checked By: JS	Authorised By: SMC	Revision By: MT	Rev Auth By: JD	1 Castle Yard Richmond TW10 6TF t: +44 (0) 20 8332 3900 f: +44 (0) 20 8332 3901 www.myn-a.com
Date: 23/06/2014	Scale: 1:250 @ A1	Drawing No: 1179 / PL /S003	Rev date: 19/10/2015	Rev: C	