



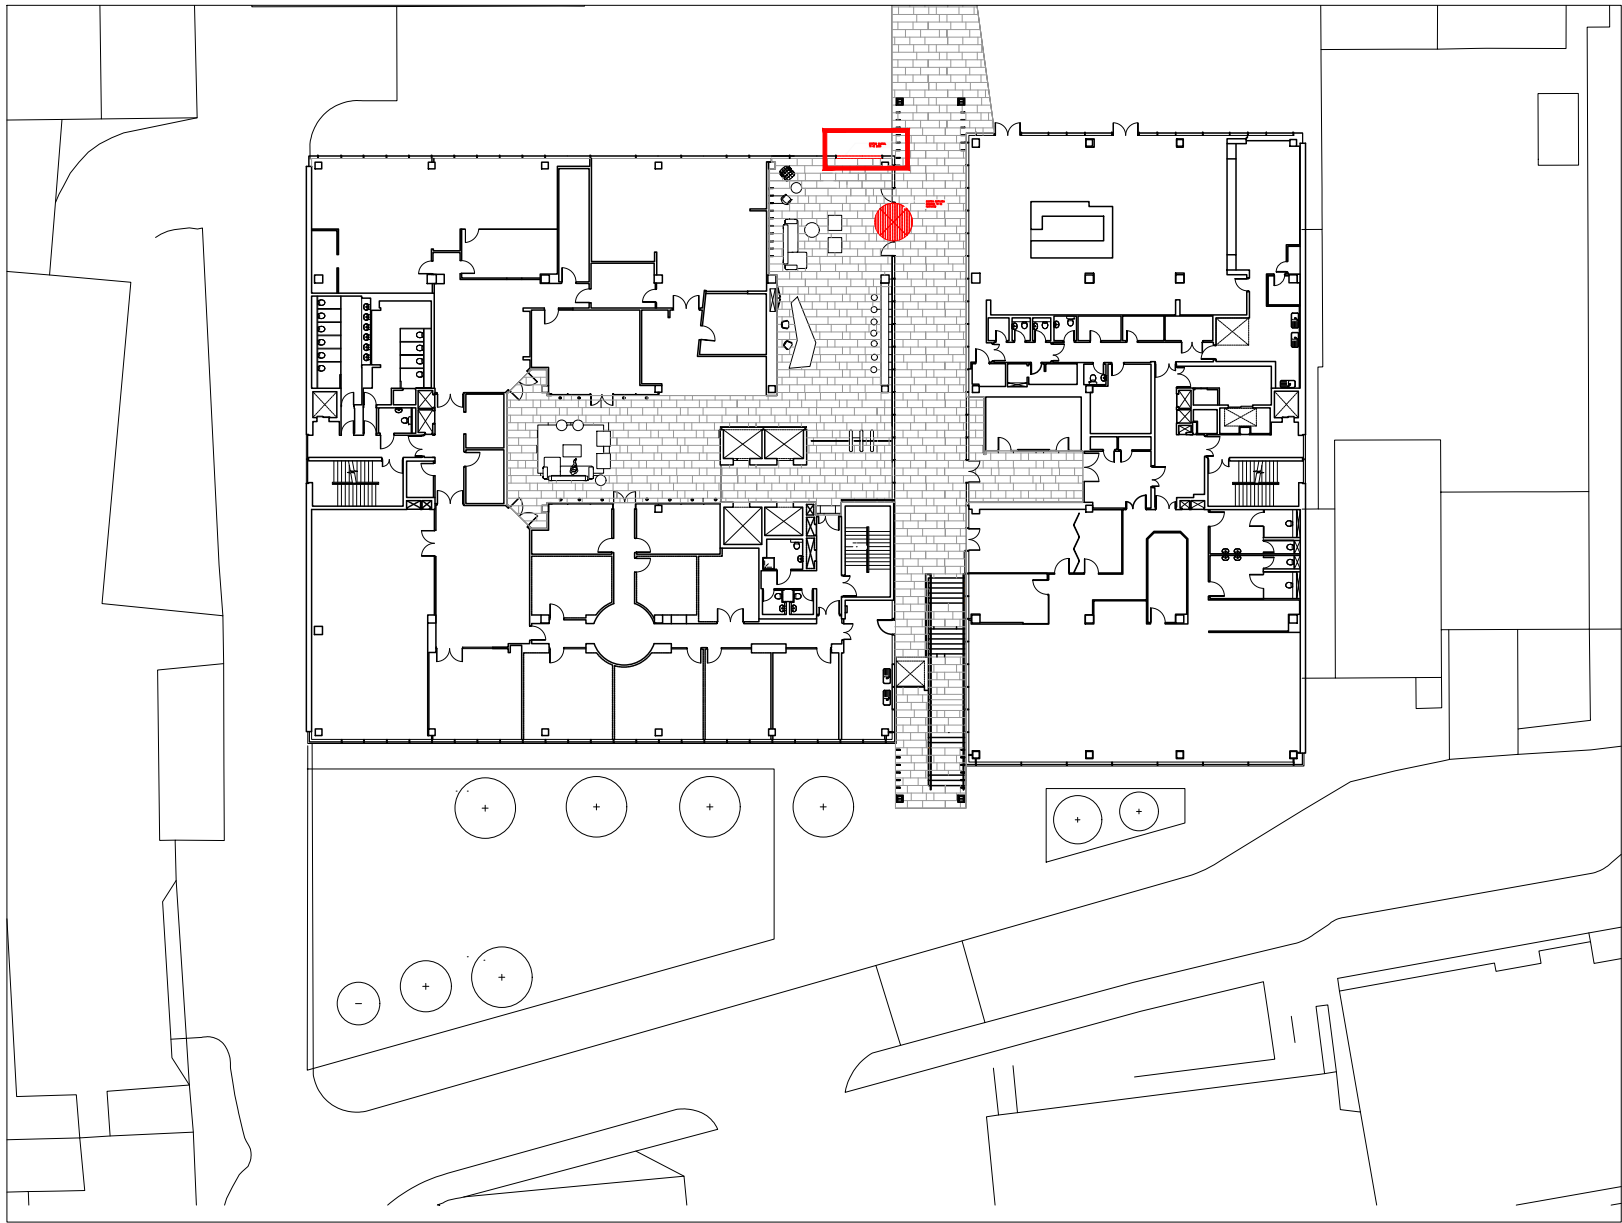

LOCATION PLAN
SCALE 1:500

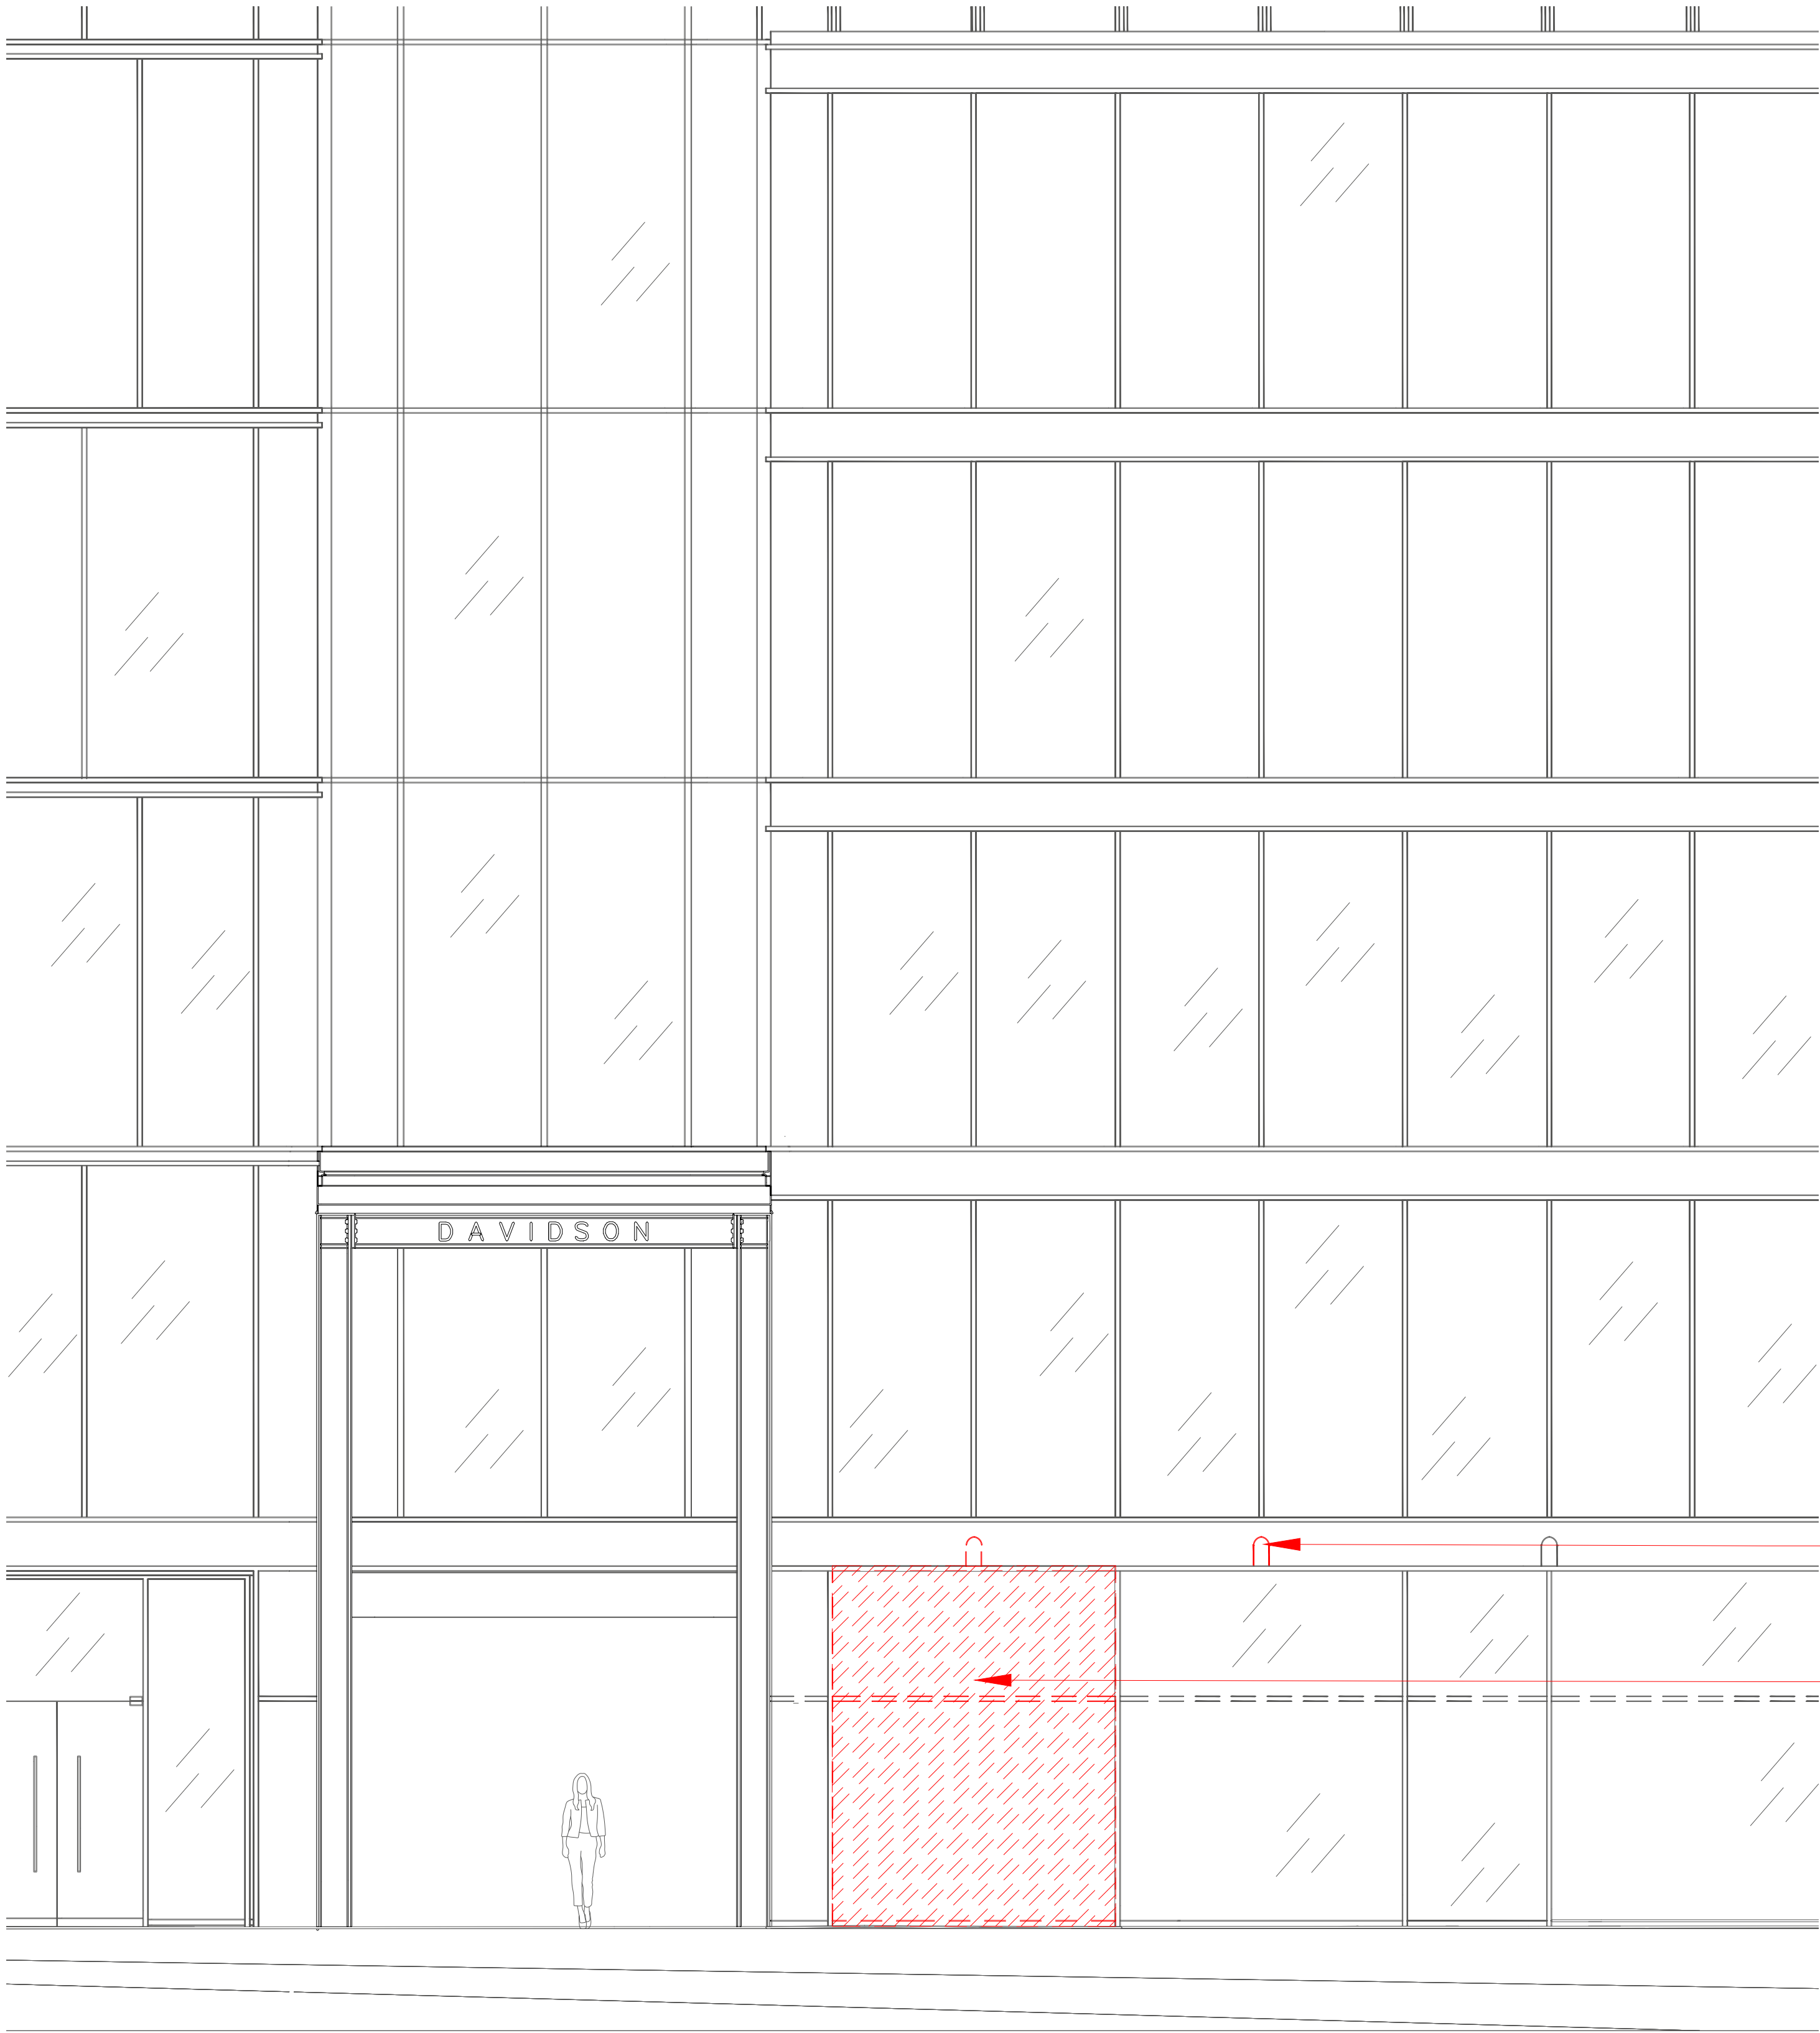

PROPOSED SIGNAGE NORTH- WEST ELEVATION
SCALE 1:50

DEMOLITION ELEVATION

DRAWING SCALE	1VARIES @ A1
m 0 1 2	
@1:50	

DENTON

This drawing may not be copied, reproduced or given to any third parties for any reason whatsoever without the written permission of Denton Associates (London) Limited. Please note this drawing and design is protected under Copyright and remains the property of Denton Associates (London) Limited at all times. Proposals are subject to approval by statutory authorities. © 2022 Copyright Denton Associates (London) Limited.

Standard Instructions
A. All dimensions to be verified on site & any discrepancies on the drawings or divergence between drawings to be immediately reported to the Project Manager before putting the work concerned in hand, fabricating the work or preparing shop drawings.
B. Work to typical dimensions only (except where full size details are provided).
C. Do not rely on any work shown on the drawings without obtaining prior approval from the project Manager or Designer.
D. Any additional information required should be requested from the Project Manager or Designer before commencement of work on site.

DRAWING FIRST		21.04.22	AM
SCHRODER, READING ATRIUM DEMOLITION ELEVATION PLANNING	DAVID HOUSE THE FORBURY READING RG1 3EU		
	SCALE VARIES @ A1	PROJECT NUMBER 11166	FLOOR NUMBER 00
DRAWN BY AM	DRAWING TYPE SIGNAGE	REVISION -	