


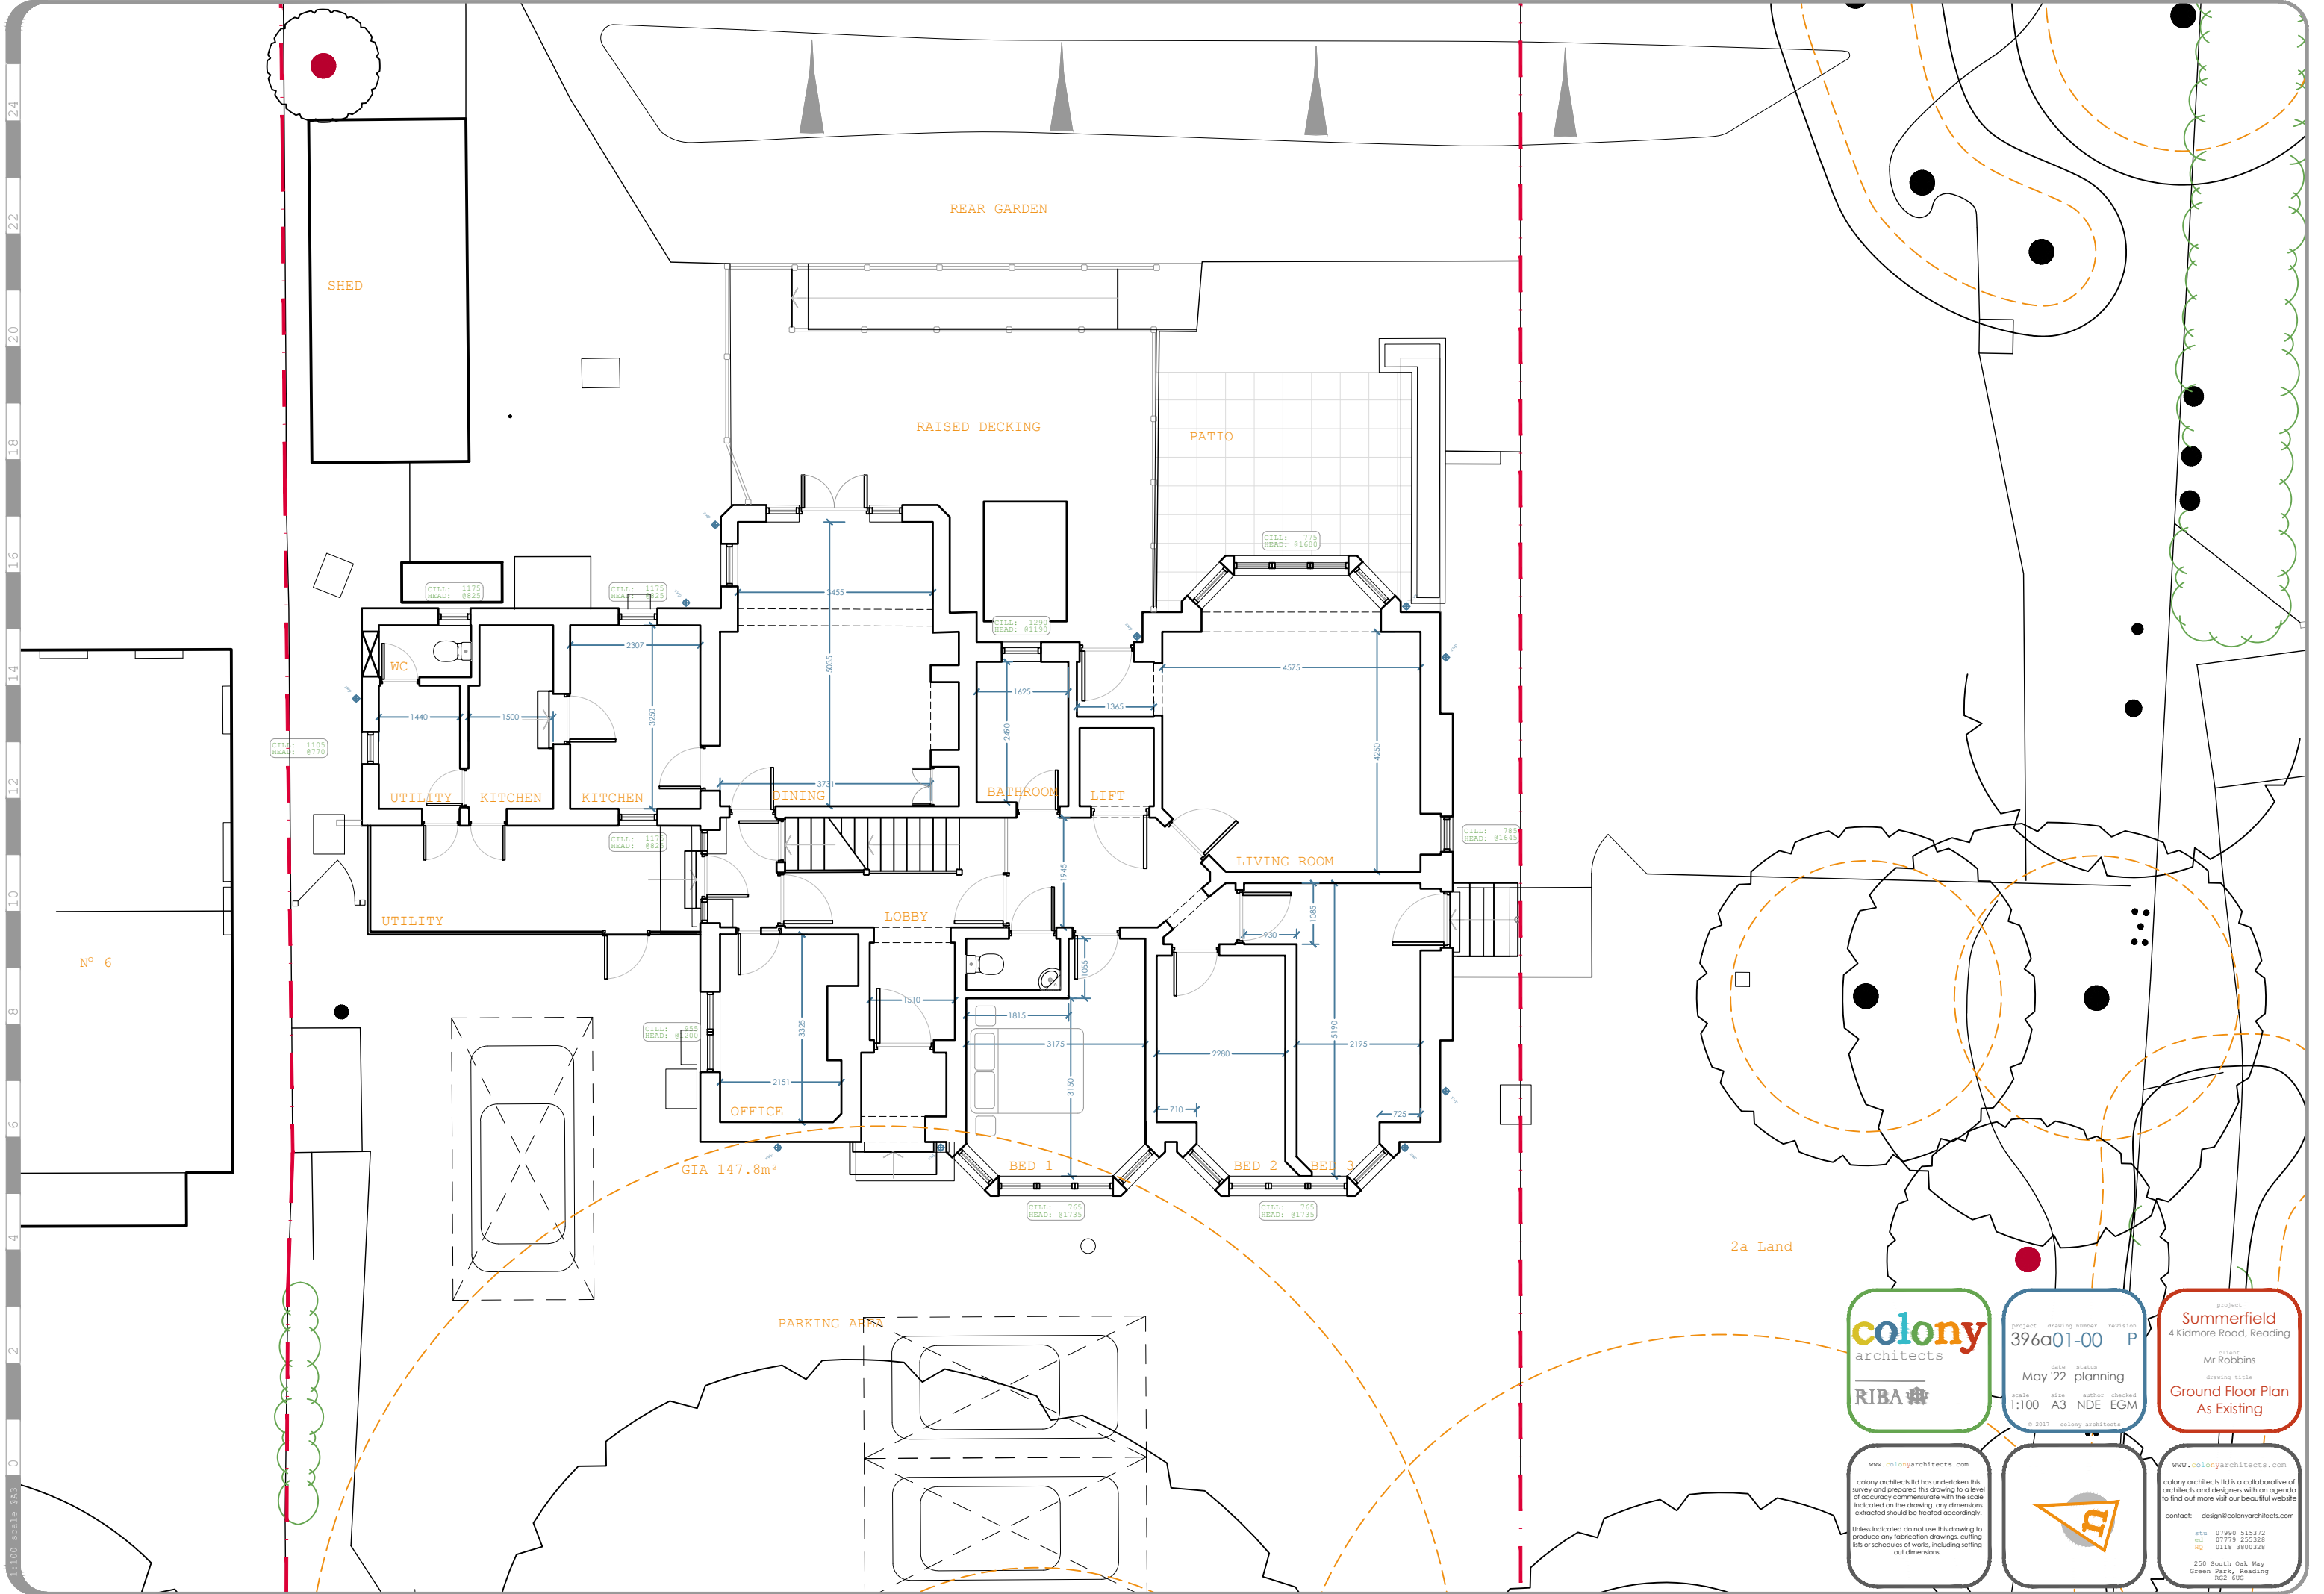

24
22
20
18
16
14
12
10
8
6
4
2
0
1:100 scale 0/3

RIBA

project	drawing number	revision
396a01-00	P	
date	status	
May '22	planning	
scale	size	author checked
1:100	A3	NDE EGM
© 2017 colony architects		

project
Summerfield
4 Kidmore Road, Reading

client
Mr Robbins

drawing title
**Ground Floor Plan
As Existing**

www.colonyarchitects.com

colony architects ltd has undertaken this survey and prepared this drawing to a level of accuracy commensurate with the scale indicated on this drawing. any dimensions extracted should be treated accordingly.

Unless indicated do not use this drawing to produce any fabrication drawings, cutting lists or schedules of work, including setting out dimensions.

www.colonyarchitects.com

colony architects ltd is a collaborative of architects and designers with an agenda to find out more visit our beautiful website

contact: design@colonyarchitects.com

tel 07990 515372
ed 07779 255328
HQ 0118 3800328

250 South Oak Way
Green Park, Reading
RG2 60S