




©Crown Copyright and database rights 2018 OS 100019980




Rev - A Date - 02/11/18 Revision - Extension reduced in width (by 225mm)

NOTES
For use in the precise named location only.


Copyright reserved by Pitch Architects Limited

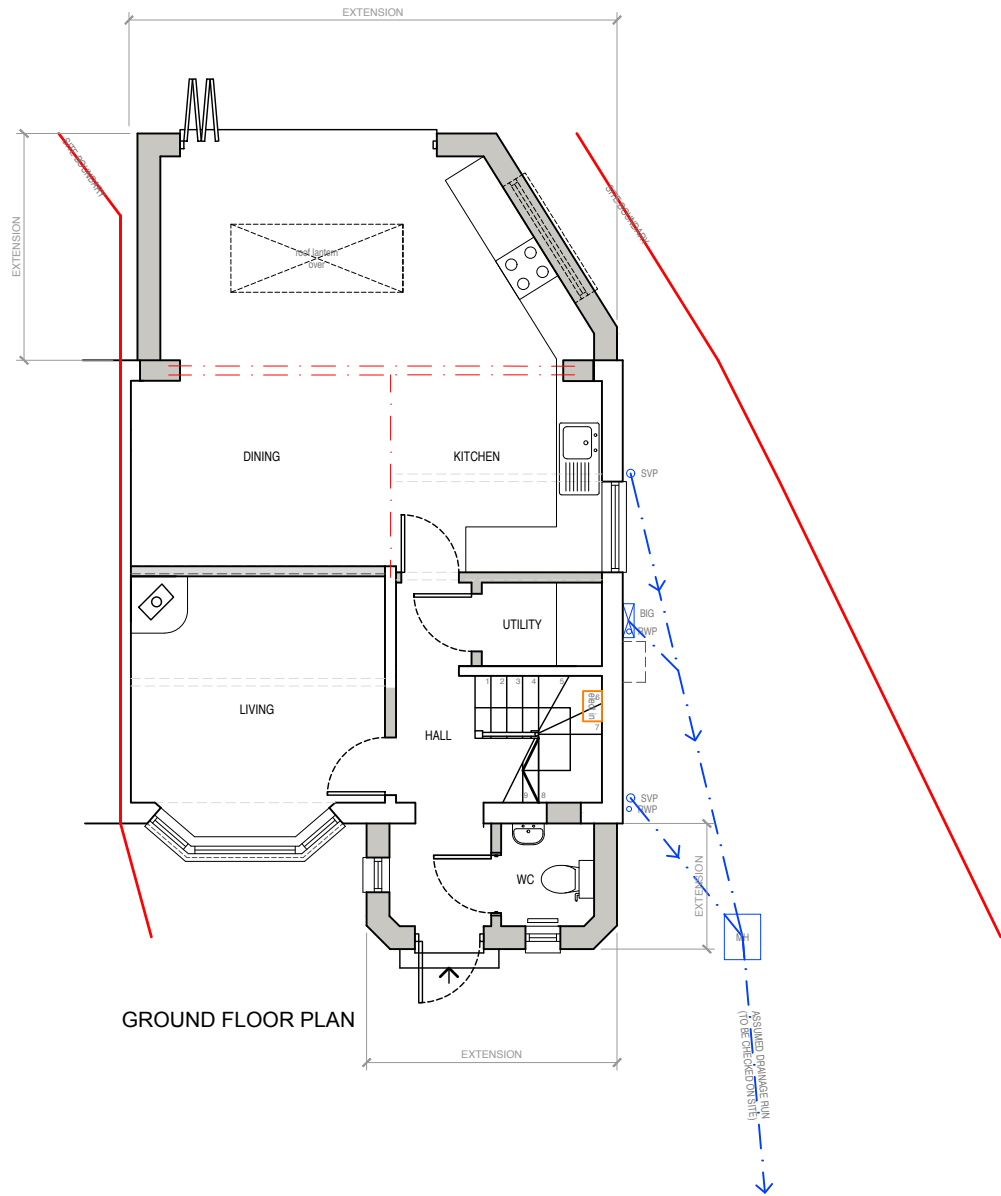

GROUND FLOOR PLAN

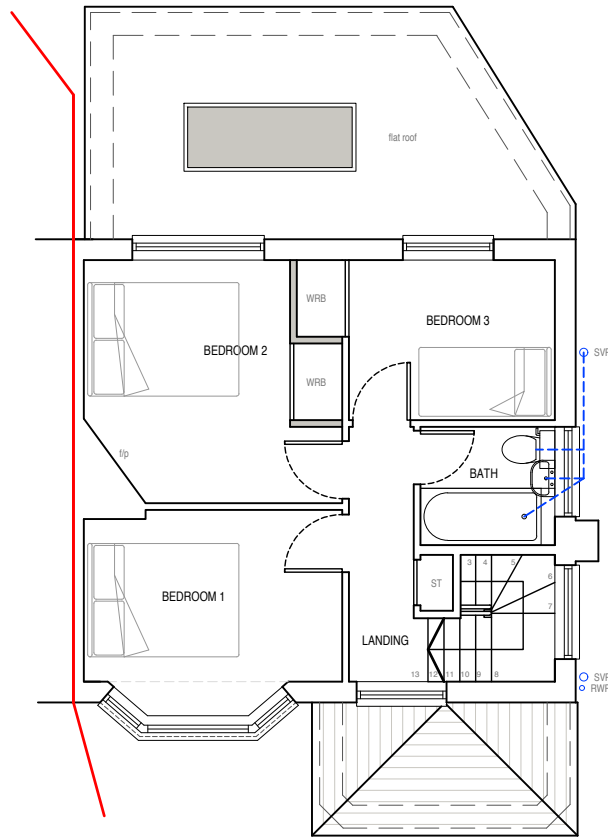

FIRST FLOOR PLAN

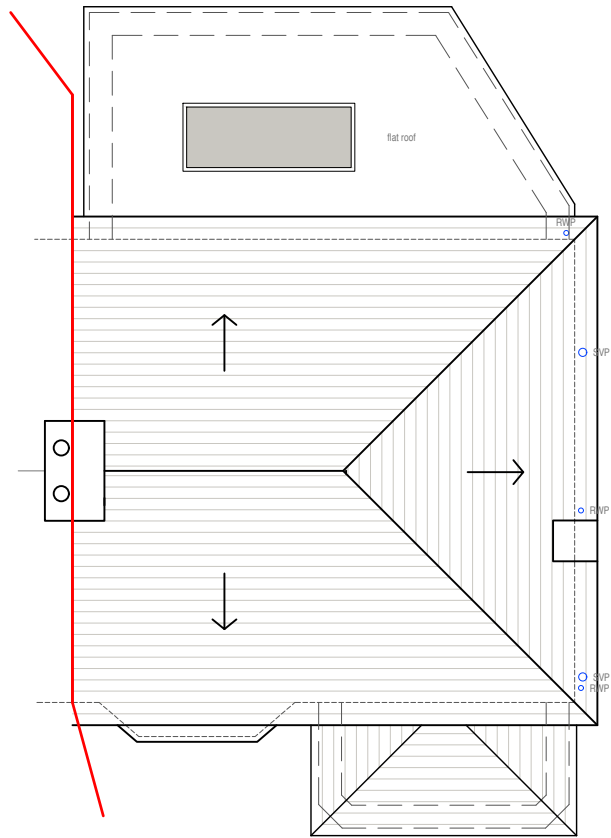

ROOF PLAN



Scale Bar (1:100)



Rev - A Date - 02/11/18 Revision - Extension reduced in width (by 225mm)

pitch.
ARCHITECTS

a. 33 Shepherds Lane,
Caversham,
Reading,
Berkshire,
RG4 7JJ
t. 0118 948 4618
e. info@pitcharchitects.co.uk
w. www.pitcharchitects.co.uk


Project Title
Proposed Alterations
to
**35 Chiltern Road,
Caversham,
RG4 5HR**
Client Name
Mr M Yeulet

Drawing Title
Proposed Floor Plans
Drawing Scale
1:100 @ A3
Date
Sept '18
Status
Planning
Drawn/checked
KM/KM
Drawing Ref
18053 - DD - 002
Rev
- A

© Pitch Architects Limited

NOTES
For use in the precise named location only.


Copyright reserved by Pitch Architects Limited

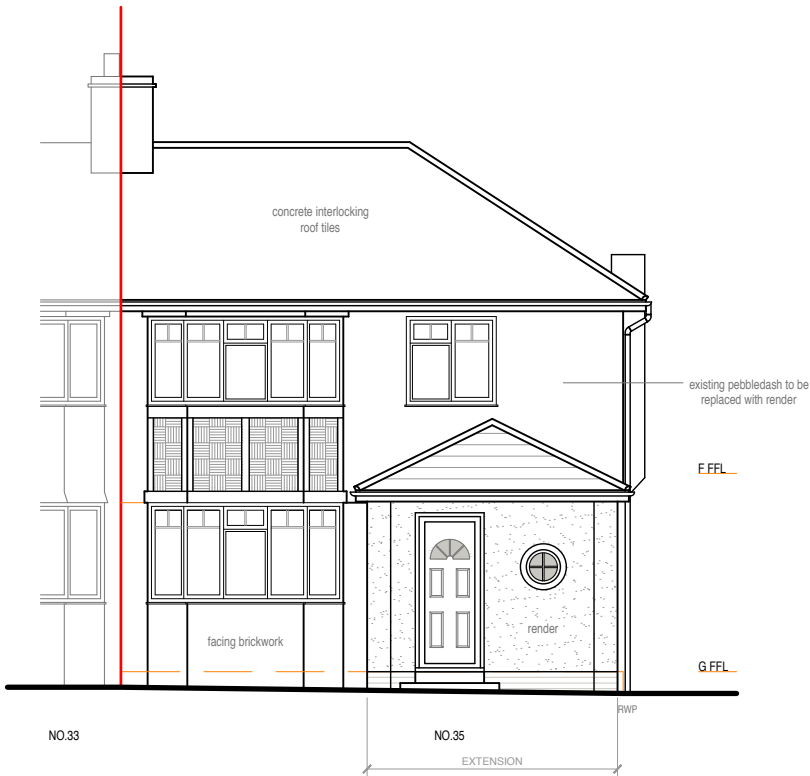

FRONT ELEVATION



SIDE ELEVATION

 



Rev - Date - Revision -

	a. 33 Shepherds Lane, Caversham, Reading, Berkshire, RG4 7JJ t. 0118 948 4618 e. info@pitcharchitects.co.uk w. www.pitcharchitects.co.uk	Project Title Proposed Alterations to 35 Chiltern Road, Caversham, RG4 5HR Client Name Mr M Yeulet	Drawing Title Proposed Floor Plans	
			Drawing Scale 1:100 @ A3	Date Sept '18
			Status Planning	Drawn/checked KM/KM
			Drawing Ref 18053 - DD - 003	Rev

© Pitch Architects Limited

NOTES
For use in the precise named location only.

Copyright reserved by Pitch Architects Limited

 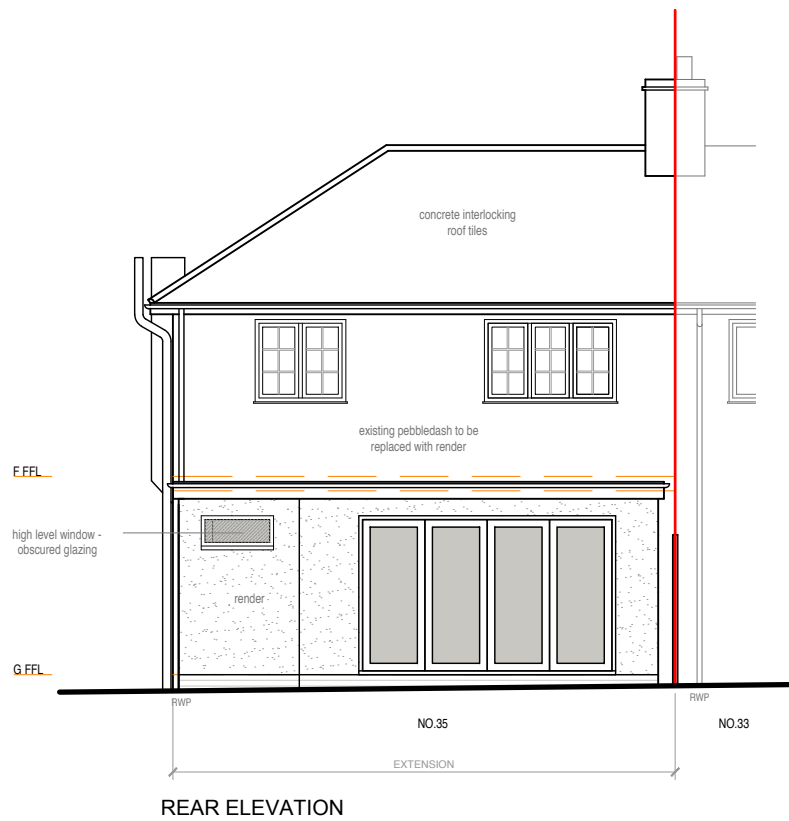

Rev - A Date - 02/11/18 Revision - Extension reduced in width (by 225mm)

	a. 33 Shepherds Lane, Caversham, Reading, Berkshire, RG4 7JJ t. 0118 948 4618 e. info@pitcharchitects.co.uk w. www.pitcharchitects.co.uk	Project Title Proposed Alterations to 35 Chiltern Road, Caversham, RG4 5HR Client Name Mr M Yeulet	Drawing Title Proposed Floor Plans
			Drawing Scale 1:100 @ A3 Date Sept '18 Status Planning Drawn/checked KM/KM
			Drawing Ref 18053 - DD - 004 Rev - A

© Pitch Architects Limited