


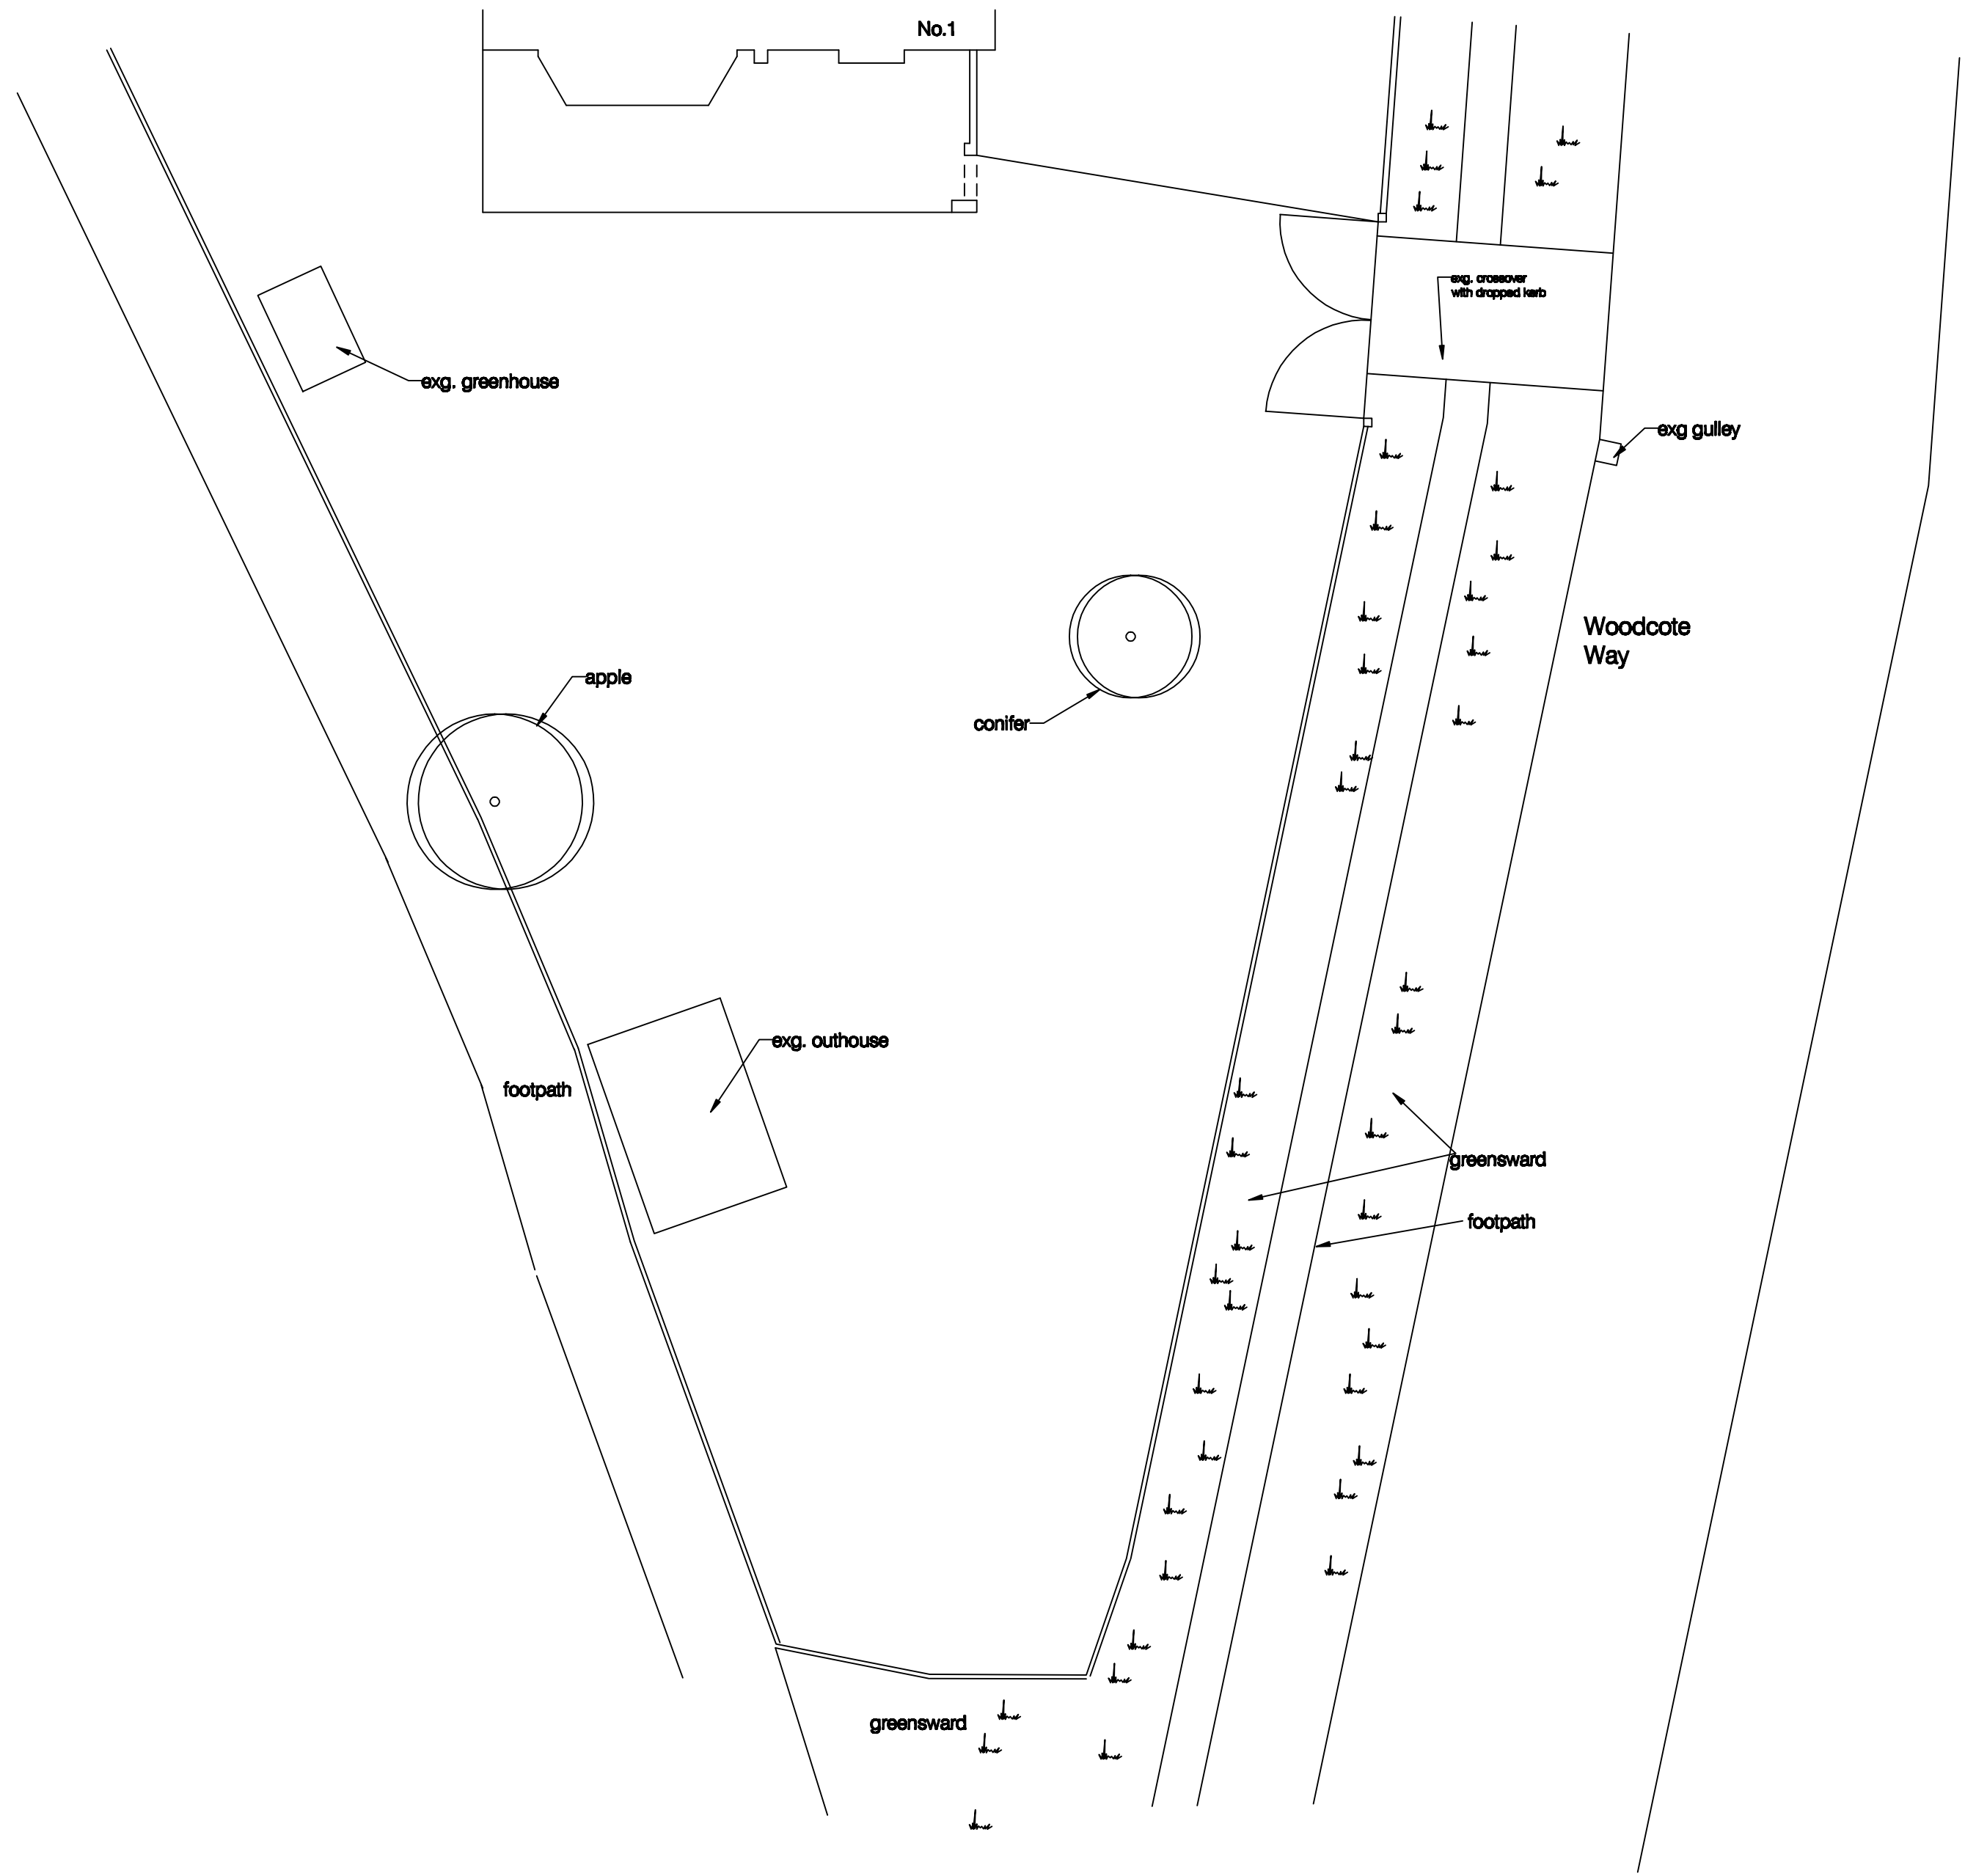

project

Land Adjoining 1 Woodcote Way  
Caversham, Reading, Berkshire

for  
title

Mr & Mrs Turner  
1:100 Site Plan

drawing no:

701 / 1

M D Howlett  
architectural consultant

76 Kidmore Road, Caversham, Reading  
Berkshire RG4 7NA; tel/fax: (0118) 947 7117  
Email: pmaarc@globalnet.co.uk

Date September 2006

