
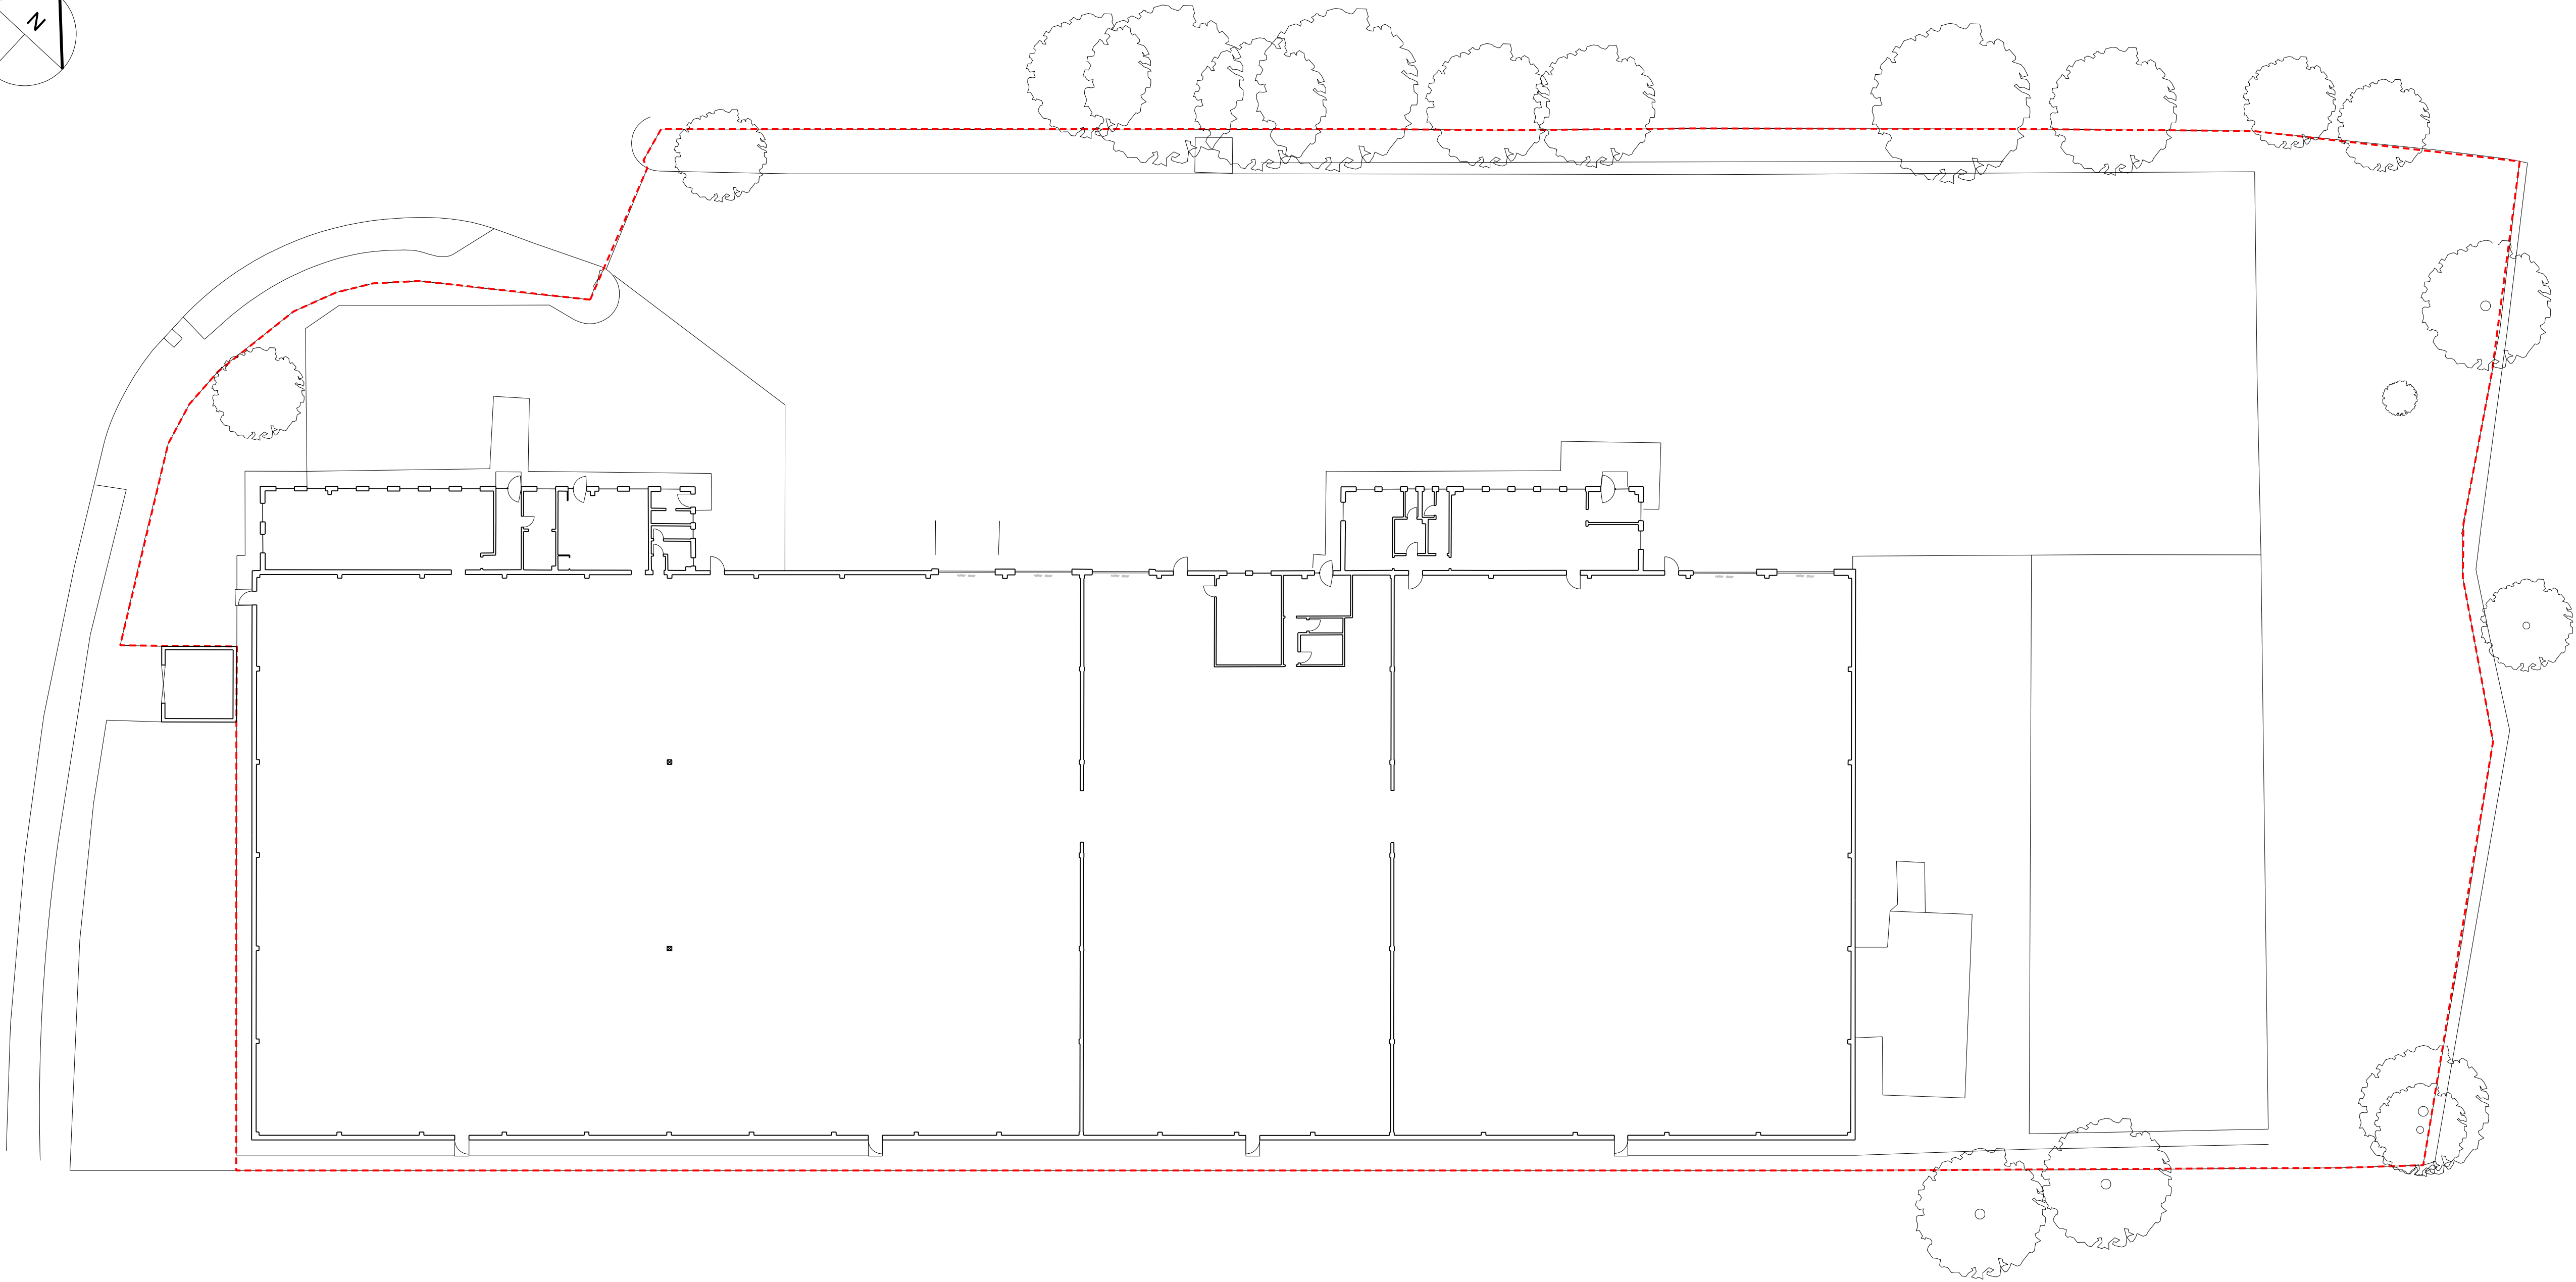


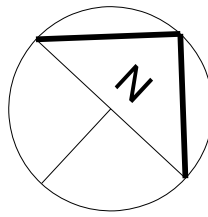

0m 5m 10m 15m 20m

P2	PLANNING ISSUE 2	JR	05.01.22
P1	PLANNING ISSUE	JR	23.11.21
No		Prep	Date

Amendments			
© Taylor Design 2021			

~~Revised drawings~~
All given dimensions are in millimetres
Architect to be notified of discrepancies in figured dimensions
Contractors must check all dimensions from site
This drawing is copyright and is for use on this site only

Project
**Rygor Mercedes Benz Vans
Reading**

Title
Existing Site Plan

Job No. Drawing No.
6074 110

Amendment: Scale @A1:1:250

P1 P2

Status **PLANNING**

Auth JR Date Nov 21

TAYLORDESIGN
architects ltd

30 Manchester Road, Wimalow, Cheshire SK3 1BG

t 01625 528151
e office@taylor-design.co.uk
w www.taylor-design.co.uk