

General Notes




This drawings remain the property of ViDi Designers Ltd & shall not be copied without prior written consent.

These drawings are for planning & building regulaitons application only & are not to considered for working drawings and not to be use by contrators for construction propuse.

All dimensions to be checked on site & any discrepancies to be reported before work commences.

Please not the internal layout of the house is not surveyed.

- By Room Name Legend
- Bedroom 1
 - Bedroom 2
 - Kitchen/ Lounge
 - Room

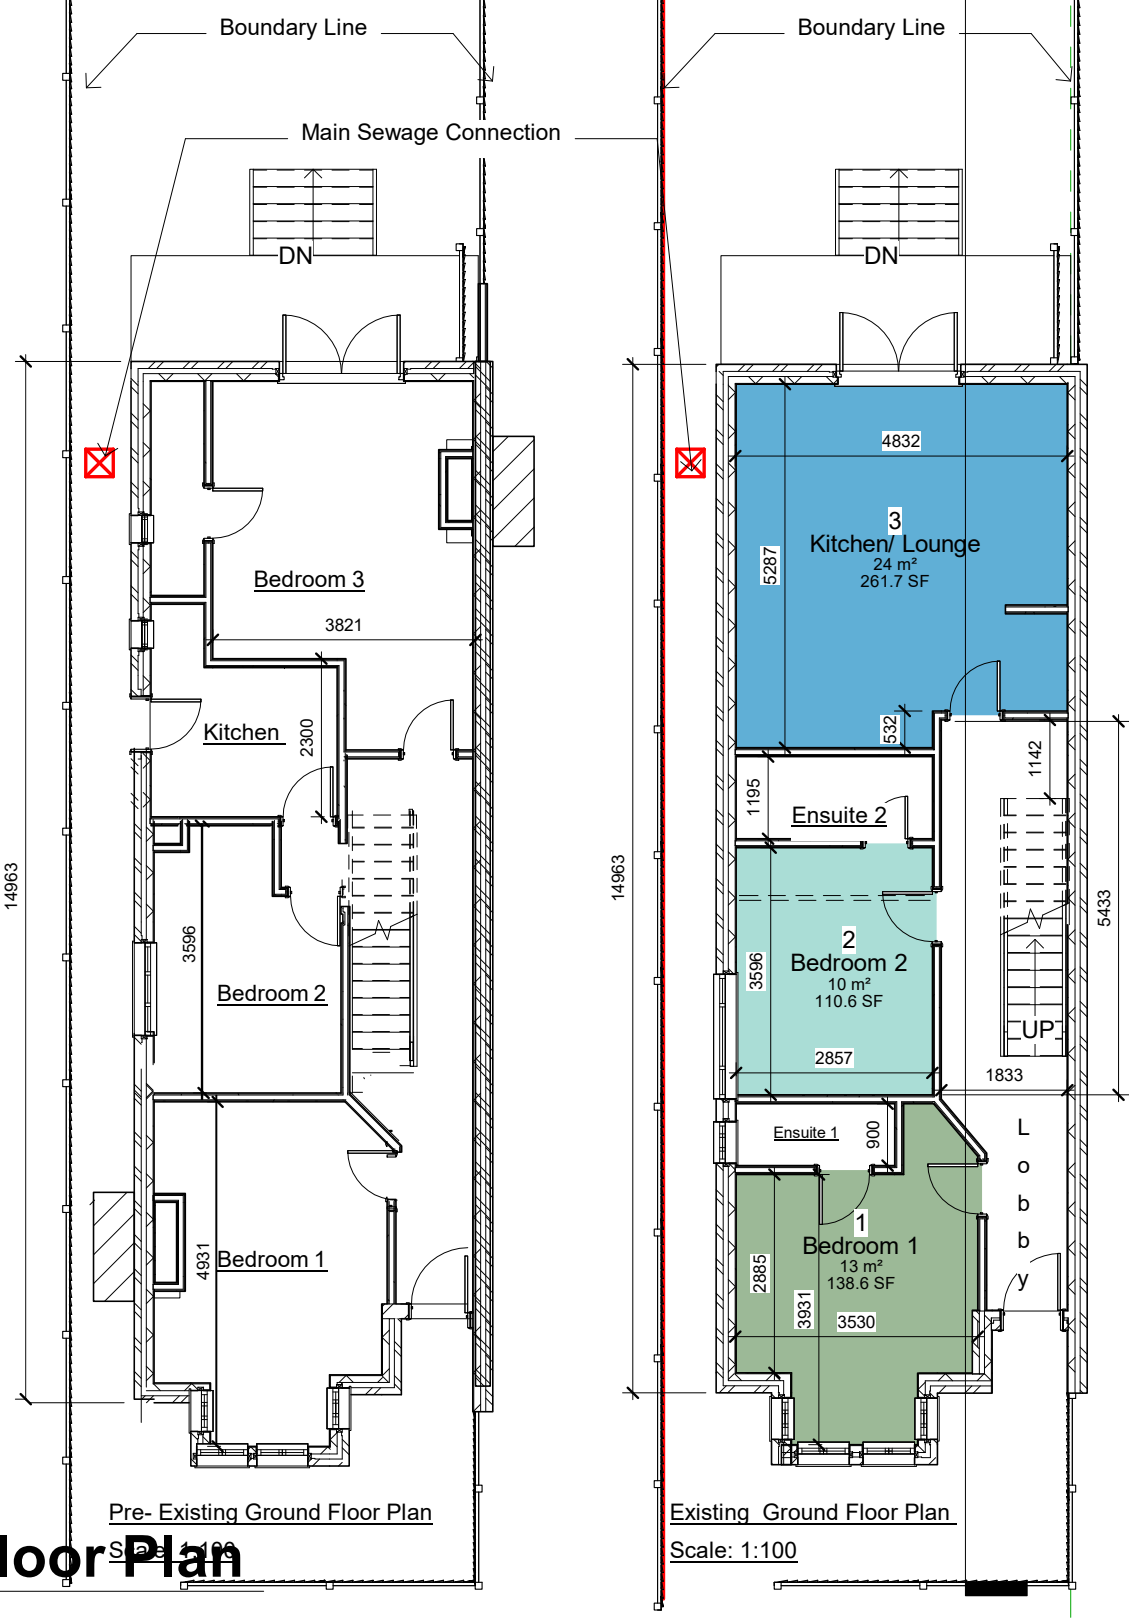 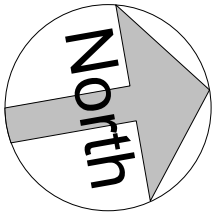

1 Ground Floor Plan
1 : 100

	No.	Description	Date	VIDI DESIGNERS LTD 25, Berkeley Avenue, Reading RG1 6JS www.vididesigners@outlook.com Mobile: +44 79212 37306				PROJECT 32, Lorne Street, Reading		CLIENT Mehek Holdings Ltd		
				CODE	STATUS PA	SUITABILITY DESCRIPTION Planning	PURPOSE OF ISSUE Approval	SHEET Pre-Existing & Existing Ground Floor Plan		Date 20.05.2022	Project number 066	Scale (@ A3) 1:100
										Drawn by VA	DRAWING NUMBER P-08-VA-066-01	
										Checked by VA		REV 06