


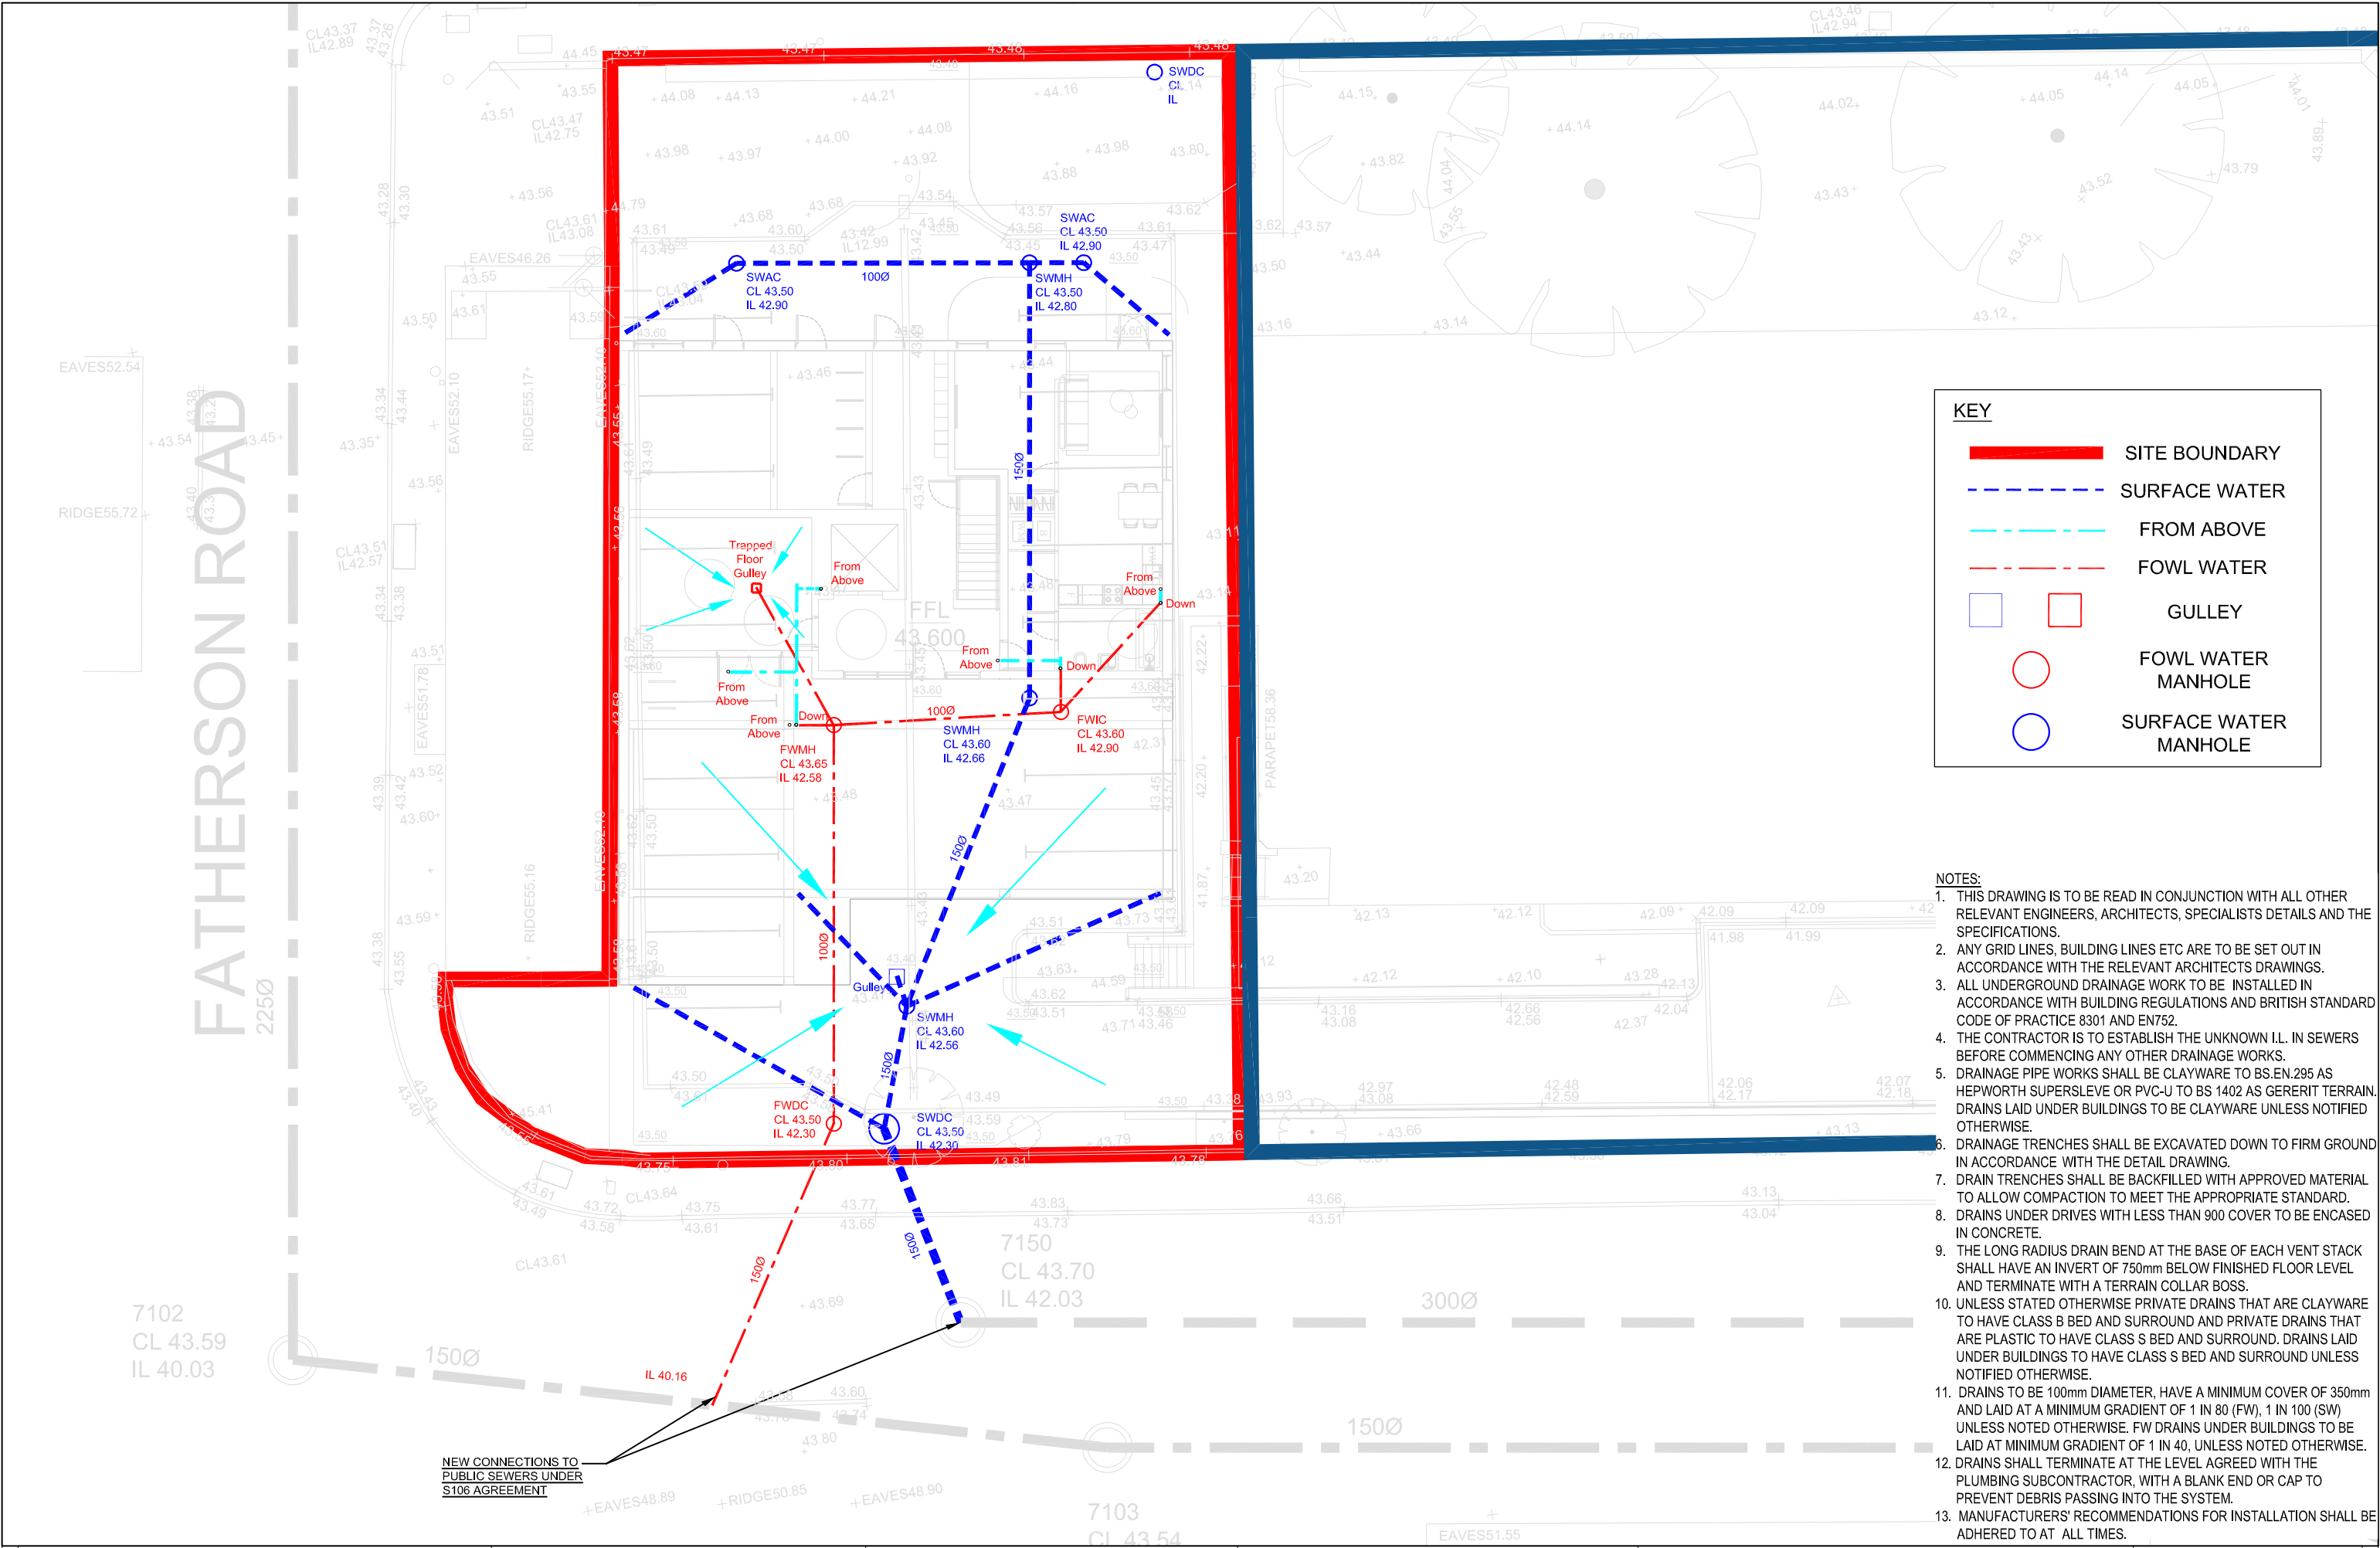

DO NOT SCALE FROM THIS DRAWING THIS DRAWING IS SUBJECT TO COPYRIGHT.
THE CONTRACTOR IS RESPONSIBLE FOR VERIFYING ALL SITE DIMENSIONS BEFORE COMMENCING ANY WORK.
ALL DIMENSIONS IN mm UNLESS OTHERWISE NOTED.
ALL DIMENSIONS AND LEVELS TO BE CONFIRMED BY ARCHITECT.
SETTING OUT TO BE CONFIRMED ON SITE.

J000970			300 KINGS ROAD		
P1	06.03.18	INITIAL ISSUE			



GREEN
STRUCTURAL
ENGINEERING
www.gseld.co.uk

Unit 5 Quayside Lodge,
William Morris Way,
Fulham, SW6 2UZ
020 3405 3120

DRAINAGE SITE PLAN						DRAWING NO.		REV.
DRAWN	CHECKED	DATE	PAPER SIZE	SCALE		C/01		P1
RPC	GG	06.03.2018	A3	1:175				