


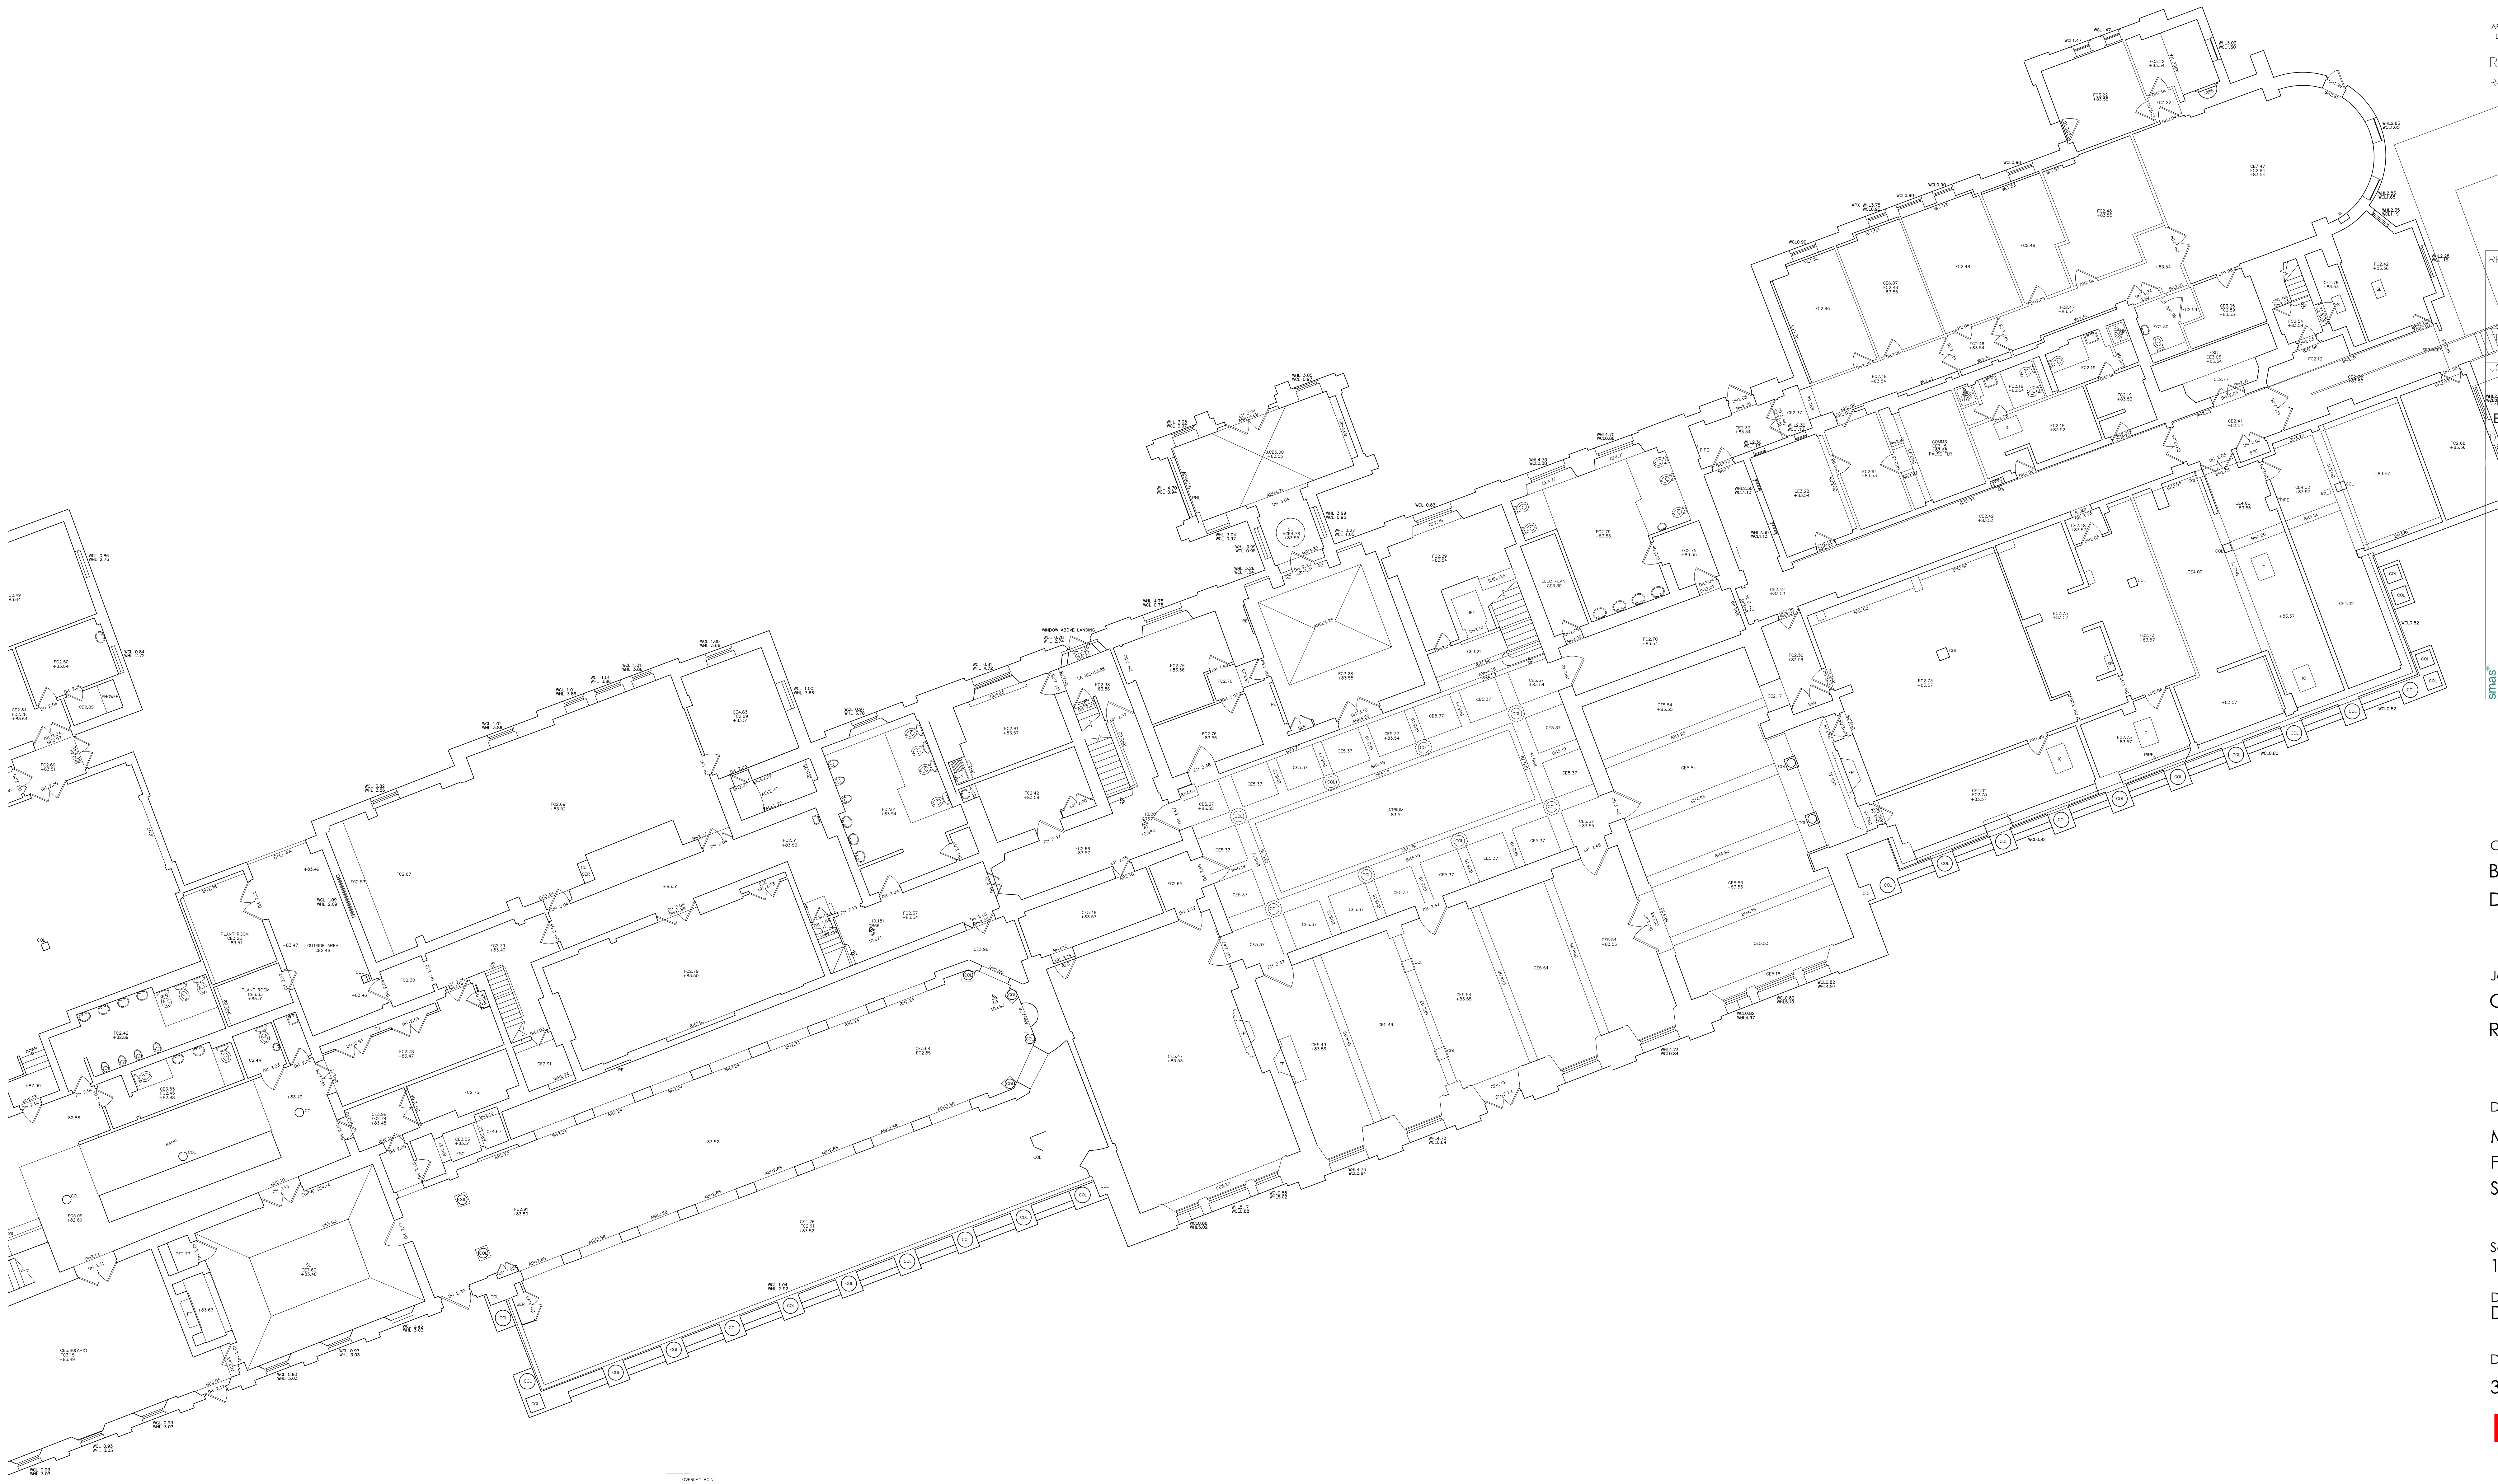

NOTES:
DIMENSIONS ARE NOT TO BE SCALED FROM THIS DRAWING
ALL DIMENSIONS ARE TO BE CHECKED AGAINST ACTUAL SITE
DIMENSIONS BEFORE ANY WORK IS FABRICATED

COPYRIGHT RESERVED
THIS DRAWING IS THE PROPERTY OF BHP HARWOOD
ARCHITECTS AND MAY NOT BE COPIED, REPRODUCED, LENT OR
DISCLOSED WITHOUT THEIR EXPRESS PERMISSION IN WRITING.

REVISIONS		
Rev.	Date	Description


REVISIONS	DATE
SCALE: 1:100@A0	
DATE: SEPTEMBER 2021	
DRAWN: GR	

TITLE: FIRST FLOOR PLAN (SHEET 2 OF 2)

JOB: CAVERSHAM PARK

CLIENT: BEECHCROFT DEVELOPMENTS LTD.

WG. No: LUG / 10.2

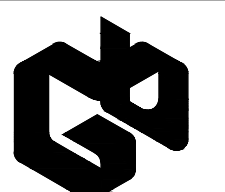

LAND UTILITY GROUP LTD.

MIDLANDS OFFICE
UNIT 10
STRENSHAM BUSINESS PARK
TWINNING ROAD
WORCESTER
WR8 9JZ

LONDON OFFICE
BRICKFIELD HOUSE
HIGH ROAD
THORNWOOD
EPPING
ESSEX
CM16 6TH

T: 0845 502 3966
M: 07575 367022

T: 01932 566008
M: 07577 112285
M: 07577 111935



Client :
Beechcroft
Developments Ltd

Job :
Caversham Park
Reading

Drawing Title:
Main House Existing
First Floor Plan
Sheet 2 of 3

Scale:
1:100 @ A0

Date: Dec 21 Drawn By Checked
cm


Drawing No: 3251.P.118 Revision:

PLANNING

The White Barn, Manor Farm, Manor Road
Wantage, Oxfordshire, OX12 8NE
T: 01235 765322 F: 01235 765373

The Mansion House, Hartham Park, Corsham,
Wiltshire, SN13 0RP
T: 01249 700489 F: 01249 470077

info@bhpaharwood.co.uk - www.bhpaharwood.co.uk

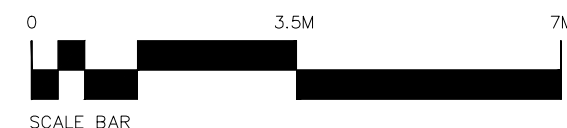

BHP HARWOOD
ARCHITECTS