


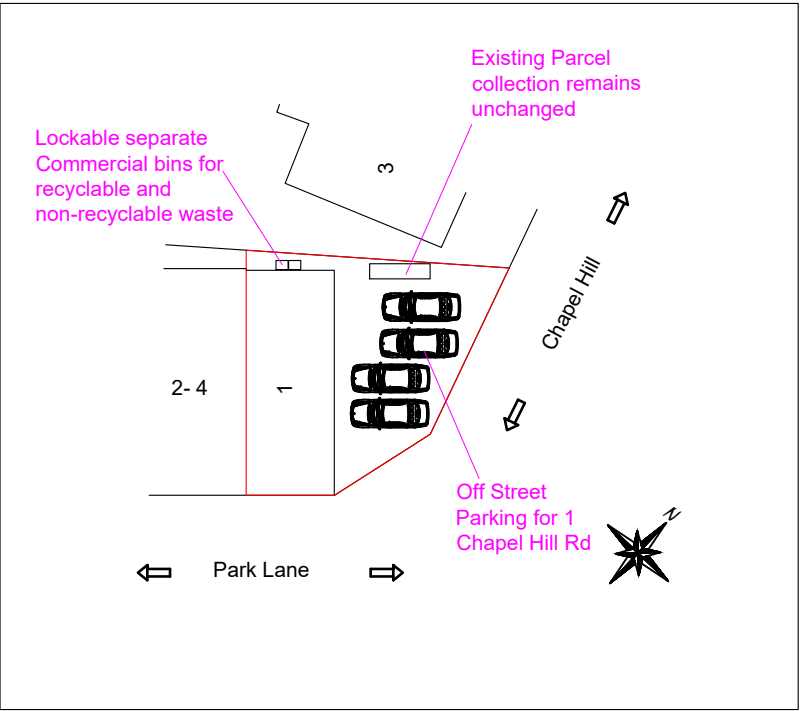

Site Plan @ Scale 1:500



Location Plan @ 1:1250

Proposed Development:

Change of Use to Mixed Use of
Laundry and Sui-Generis (Take Away)

Site Address:

1 Chapel Hill
Tilehurst
Reading
RG31 5BT

Revisions:

Rev	Date	Description

Drawing Description:

Site plan & Location Plan


Drawing No:

ART/2022/USE1CH/SPLP

Scale: 1:500, 1:1250

Paper Size: A3

Sheet No: 4 of 4

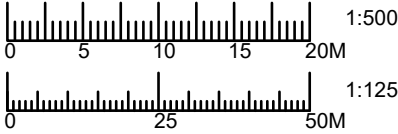

ART CONSULTANTS (UK) LTD
113 LONG LANE
STANWELL
TW19 7AL
M:07960071377
E: ARTCONSULTANTSUK@GMAIL.COM