





01856 898 022
www.UKPlanningMaps.com

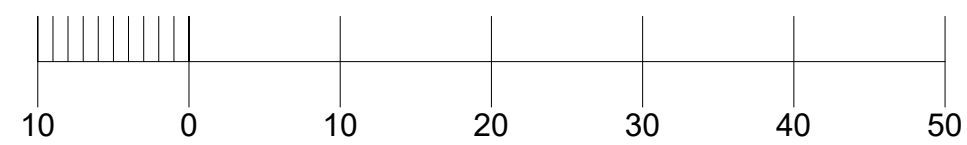

Produced on 09 May 2022 from the Ordnance Survey National Geographic Database and incorporating surveyed revision available at this date.
This map shows the area bounded by 472086 170886,472228 170886,472228 171028,472086 171028,472086 170886
Reproduction in whole or part is prohibited without the prior permission of Ordnance Survey.
Crown copyright 2022. Supplied by copla ltd trading as UKPlanningMaps.com a licensed Ordnance Survey partner (100054135).
Data licence expires 09 May 2023. Unique plan reference: v2c/794301/1074030




1 Site Plan
1 : 500

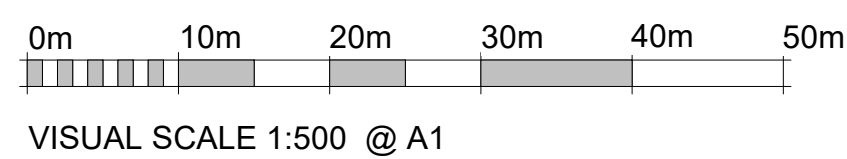

01856 898 022
www.UKPlanningMaps.com




Produced on 09 May 2022 from the Ordnance Survey National Geographic Database and incorporating surveyed revision available at this date.
This map shows the area bounded by 4720306 1708862, 4722228 1708086, 4722228 1715258, 4720806 171028, 4720806 1708086.
Reproduction in whole or part is prohibited without the prior permission of Ordnance Survey.
Crown copyright © 2022. Supplied by copula ltd trading as UKPlanningMaps.com a licensed Ordnance Survey partner (1000564135).
Data licence expires 09 May 2023. Unique link reference: v2c79r3011074030

 


2 Location Plan

1 : 1250

 

VISUAL SCALE 1:1250 @ A1

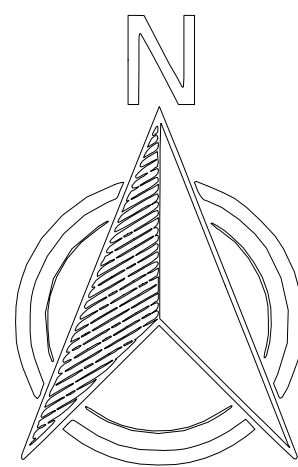



NO DIMENSIONS TO BE SCALED FROM THIS DRAWING

This drawing is issued for the sole and exclusive use of the named recipient. Distribution to any third party is on the strict understanding that no liability is accepted by Help 2 Live Ltd, for any discrepancies, errors or omissions that may be present, and no guarantee is offered as to the accuracy of information shown

THIS DRAWING IS TO BE READ IN COLOUR PRINT

CDM - RESIDUAL RISKS
The following are considered to be significant risks relevant to this drawing, which could not be fully mitigated or removed through design. Further possible control measures have been identified within the Design Risk Assessments which may help to mitigate these and other identified risks further during the construction / maintenance process.

GENERAL

All dimensions to be checked on site. No responsibility is accepted for works by building contractor and sub-contractors. All works to be carried out in accordants with current Codes of Practice and British Standards.

STRUCTURAL

All Structural Design and Calculations to be provided by Structural Engineer

NOTES:

[illegible]

CODE	SUITABILITY DESCRIPTION
STATUS	STAGE - PURPOSE OF ISSUE



Help 2 Live Ltd.
First Floor,
107 George Lane,
South Woodford,
London,
E18 1AN
www.help2live.org

PROJECT

8 Kingston Gardens. Reading. RG2 7SH

TITLE

Site Plans

CLIENT

Mrs. Ieva Lipiniene

DRAWN BY T.G.	CHECKED BY T.G.	DATE 08.05.22
SCALE (@ A1) As indicated		PROJECT NUMBER H2L 0015
DRAWING NUMBER A 100		REV