


No	Note
1	All dimensions to be verified on site by GENERAL CONTRACTOR prior to any work, setting out or other drawings being prepared.
2	© copyright SAUNDERS BOSTON LIMITED. All rights reserved. This drawing remains the property of SAUNDERS BOSTON LIMITED at all times and may not be reproduced or copied in whole or in part without their prior written consent.
3	This drawing and related specifications are for use only in the stated location.
4	This drawing is to be read in conjunction with all other Consultants drawings and specifications.
5	Drainage has not been surveyed and any/all pipe locations and below ground drainage runs are indicative.
6	It is assumed that all works will be carried out by a competent contractor who will be working, where appropriate, to an approved method statement.



Proposed North Elevation
1 : 100

Material Notes

- 1) Doors - Dark grey powder-coated aluminium (RAL 7022)
- 2) Windows - Dark grey powder-coated aluminium frames (RAL 7022)
- 3) Curtain walling - Dark grey powder-coated aluminium frames (RAL 7022)
- 4) Louvres - Dark grey powder-coated aluminium frames (RAL 7022)
- 5) Composite cladding panels - Kingspan Quadcore in the following finishes
White - XL Forte/Textured, RAL 9003 (Signal White)
Grey - XL Forte/Textured, 240 80 05 (Gull Grey)
Blue - XL Forte/Textured, RAL 5003 (Sapphire Blue)
- 6) High level fascia panels - Dark grey powder-coated aluminium (RAL 7022)
- 7) Low level soffit - Copper/Bronze powder-coated aluminium
- 8) High level soffit - Timber

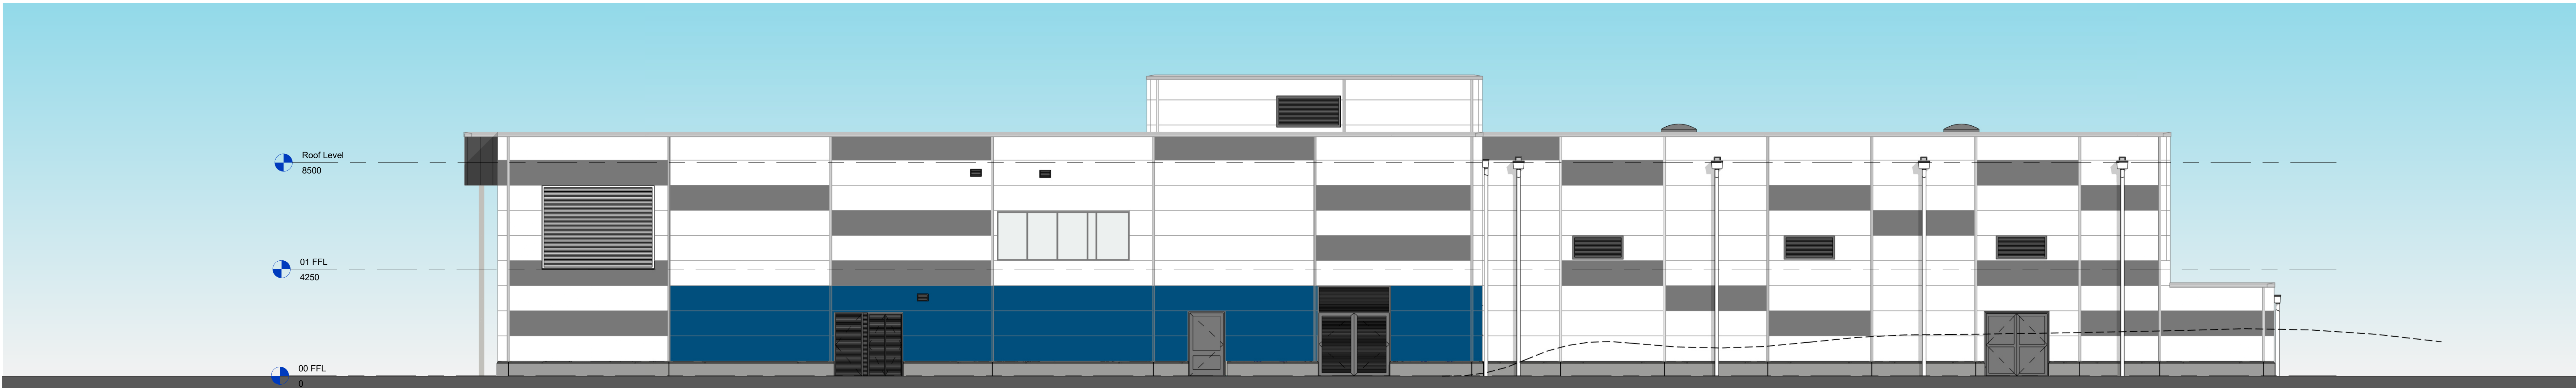

Proposed East Elevation
1 : 100

Scale 1:100
0 1 2 3 5m

P2	Site context removed for clarity	17/03/22	CW	SWB
P1	Updated to suit current proposal	15/03/22	CW	SWB
NS	Revised	15/03/22	SWB	SWB

 Saunders Boston Architects		Client Pelikaan Construction Ltd	
The Generator, The Gallery, King's Wharf The Quay, Exeter EX2 4AN 15/03/2022 01600 546877 info@saundersboston.co.uk		Drawing Proposed North and East Elevations	
SBA Project Code 1790		Scale 1 : 100 @A1	
Drawn TZ		Revision P2	
Checked CW		Date 06/27/19	
Subsidiary Code S2		project 1790-SBA-RM-ZZ	
		zone -A-2002	