




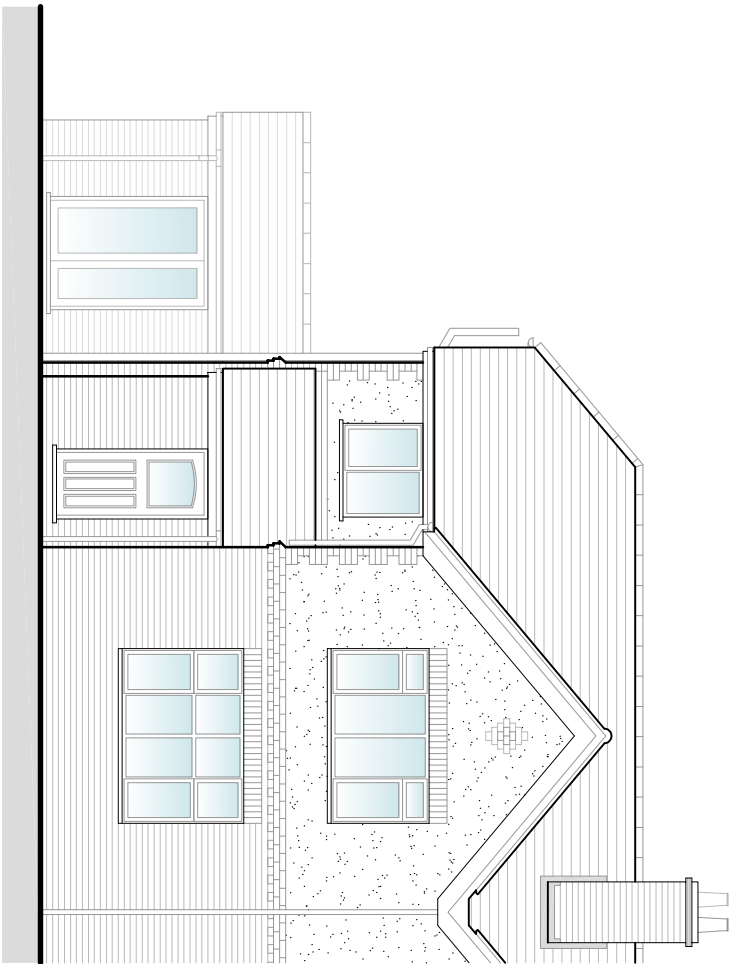


Front Elevation

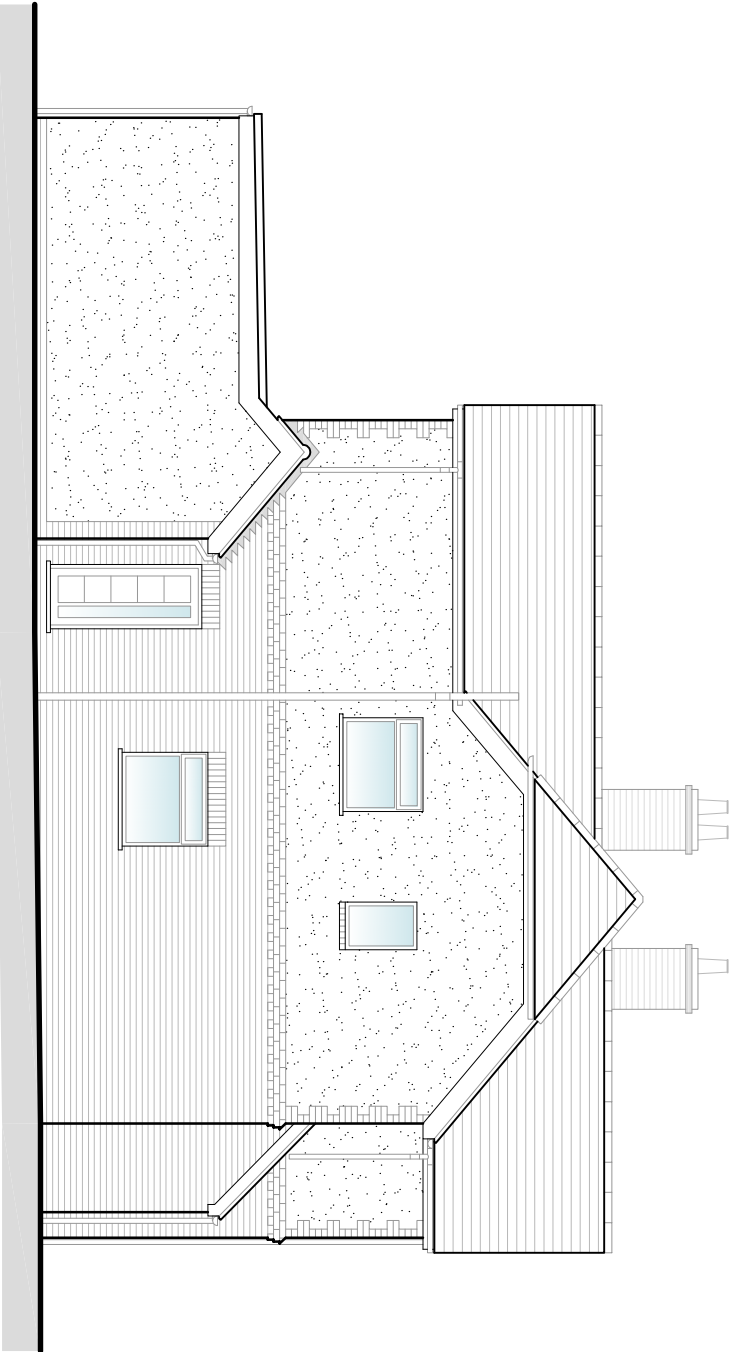

Side Elevation

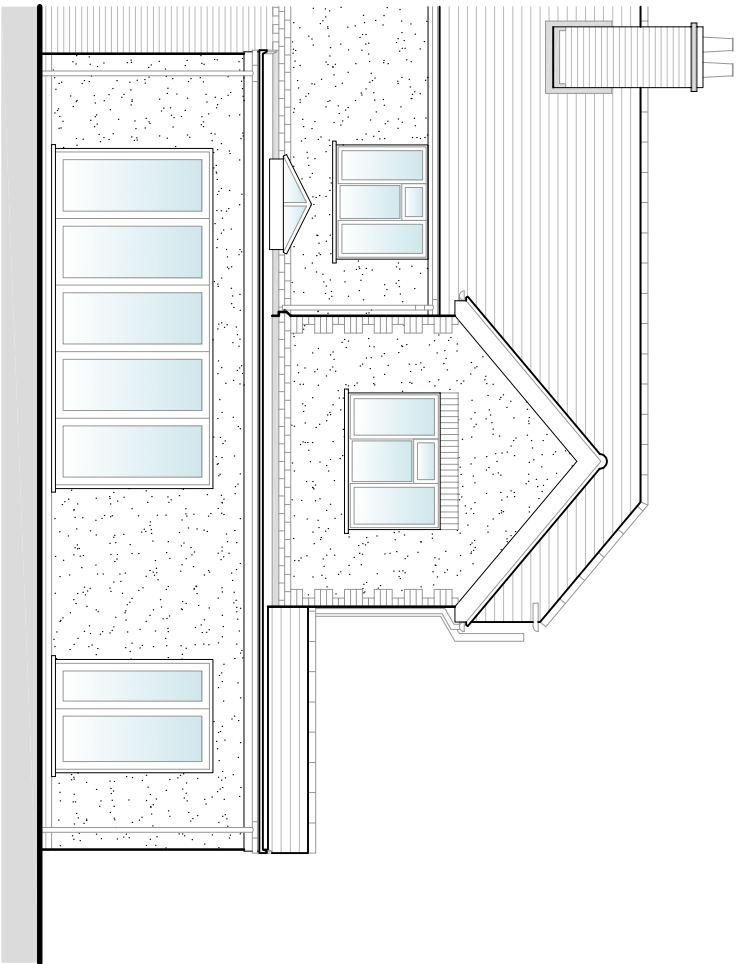

Rear Elevation

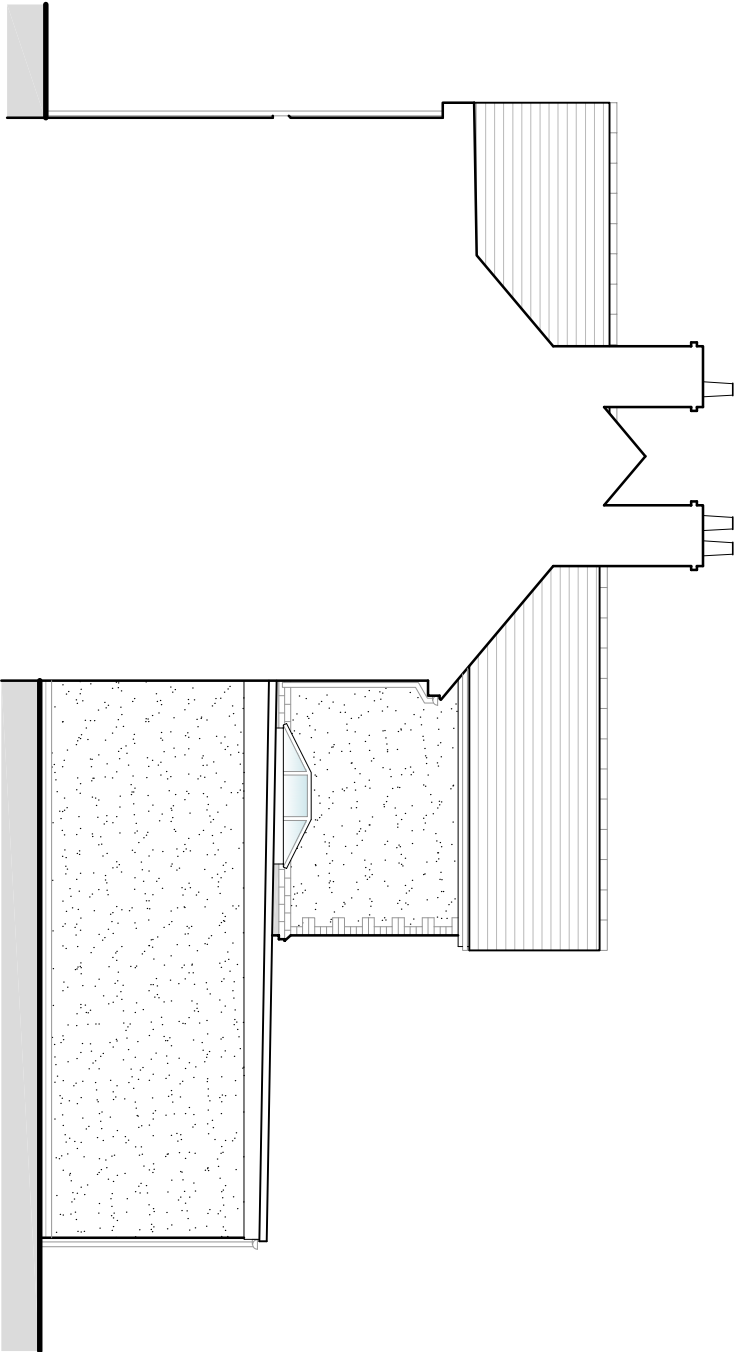

Sectional Elevation

rob leary architecture 127 Worthing Road, Basingstoke, Hampshire. RG22 6NL rlarchitecture@live.co.uk 07919 070760				0m1m2m3m4m5m Scale 1:100 0m10m25m Scale 1:500 0m20m50m Scale 1:1250			
Rev:	Date:	Description:	Drawn:	Project: Proposed Single-Storey Rear Extension and Alterations to 48 Holybrook Crescent, Reading, Berkshire, RG30 3LN.	Status: Planning (Not For Construction)		
A	02.02.22	Depth of rear extension reduced by 500mm along with the removal of the store.	RL				
Client: Mr and Mrs K. Harper				Date: October 2021			
Drawing: Proposed Elevations							
				Scale: 1:100	Drawn: RL		
				Drawing No: 2127 - P105	Rev: A		