


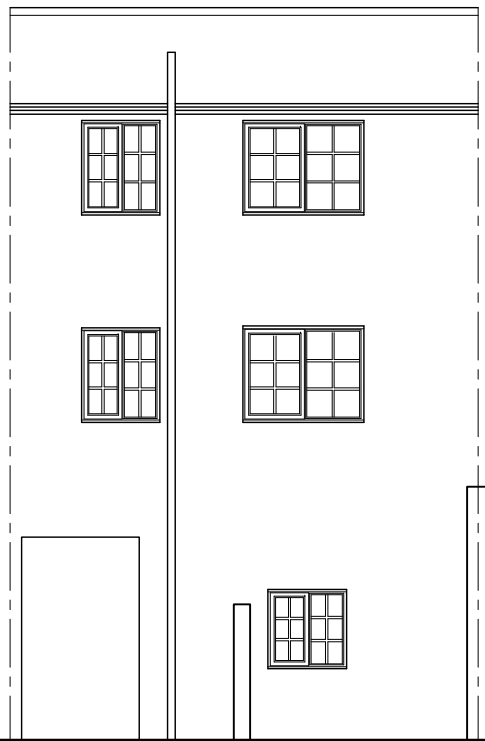


114




110

Ordnance Survey
Ukmapcentre.com

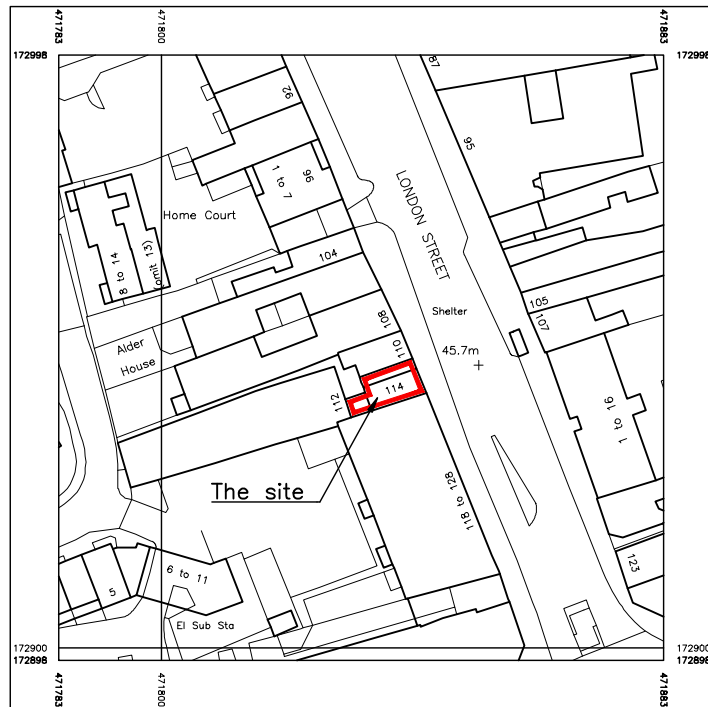


Scale: 1:1250
© Crown copyright and database right 2020
Ordnance Survey Licence 100049807
Reproduction by any means in any form is prohibited
without the prior permission of Ordnance Survey

 


Notes:





FRONT ELEVATION
Scale: 1:100

 


REAR ELEVATION
Scale: 1:100

 


SITE LOCATION PLAN
Scale: 1:1250

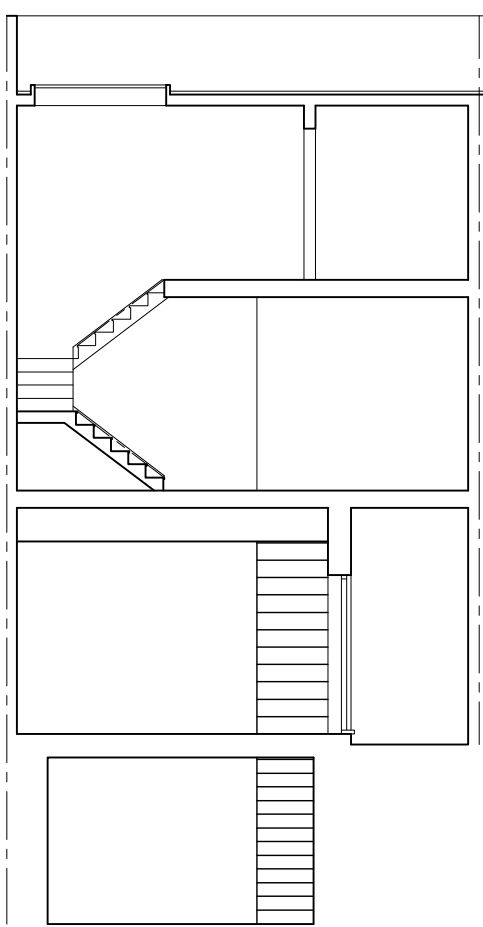 


SECTION A-A
Scale: 1:100

 



SECTION B-B
Scale: 1:100

 


SECTION C-C
Scale: 1:100

 


SECTION D-D
Scale: 1:100

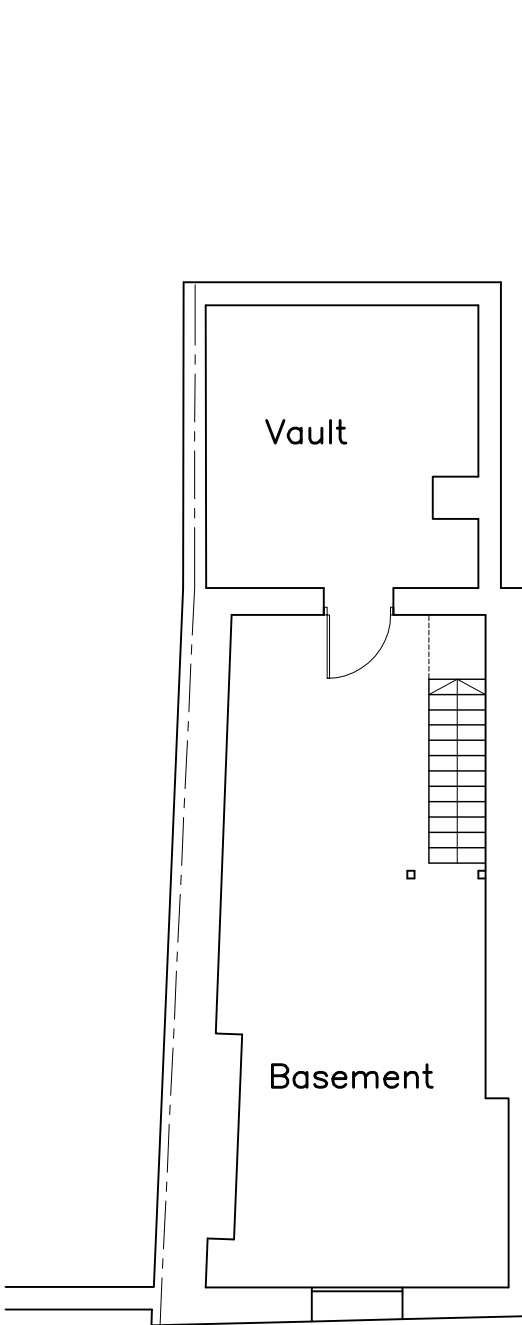 


BASEMENT PLAN
Scale: 1:100

 



GROUND FLOOR PLAN
Scale: 1:100

 

FIRST FLOOR PLAN
Scale: 1:100


 


SECOND FLOOR PLAN
Scale: 1:100

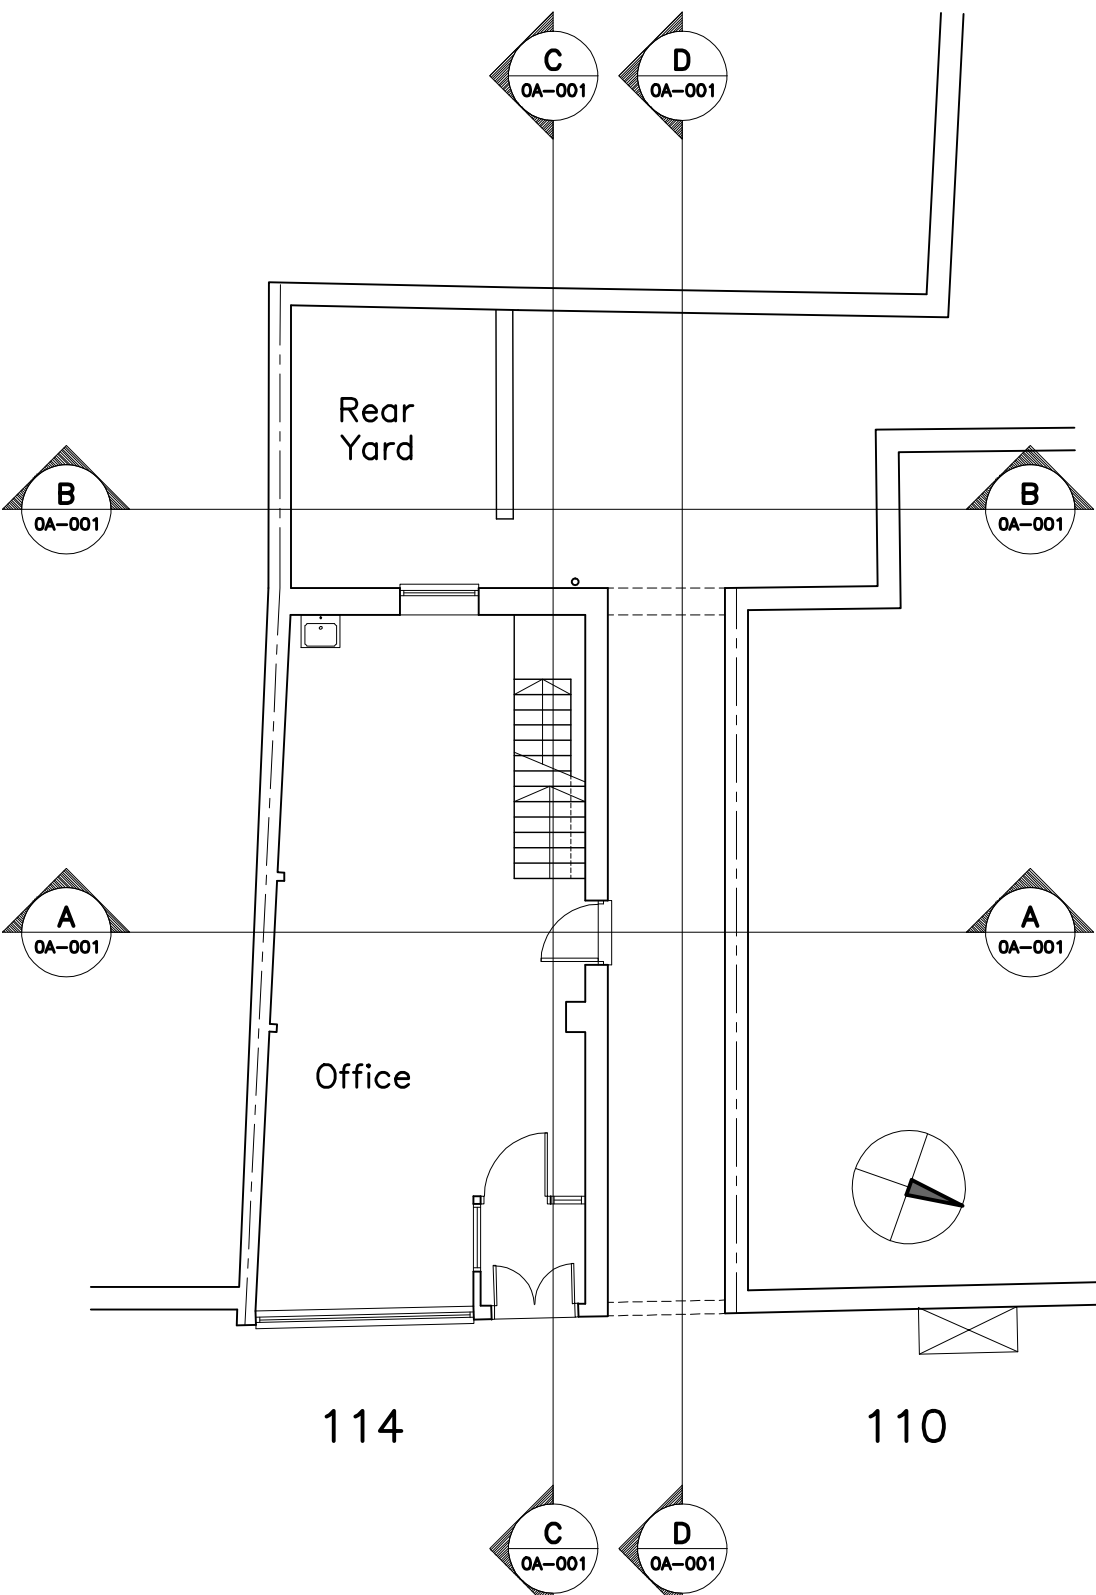 

114

110

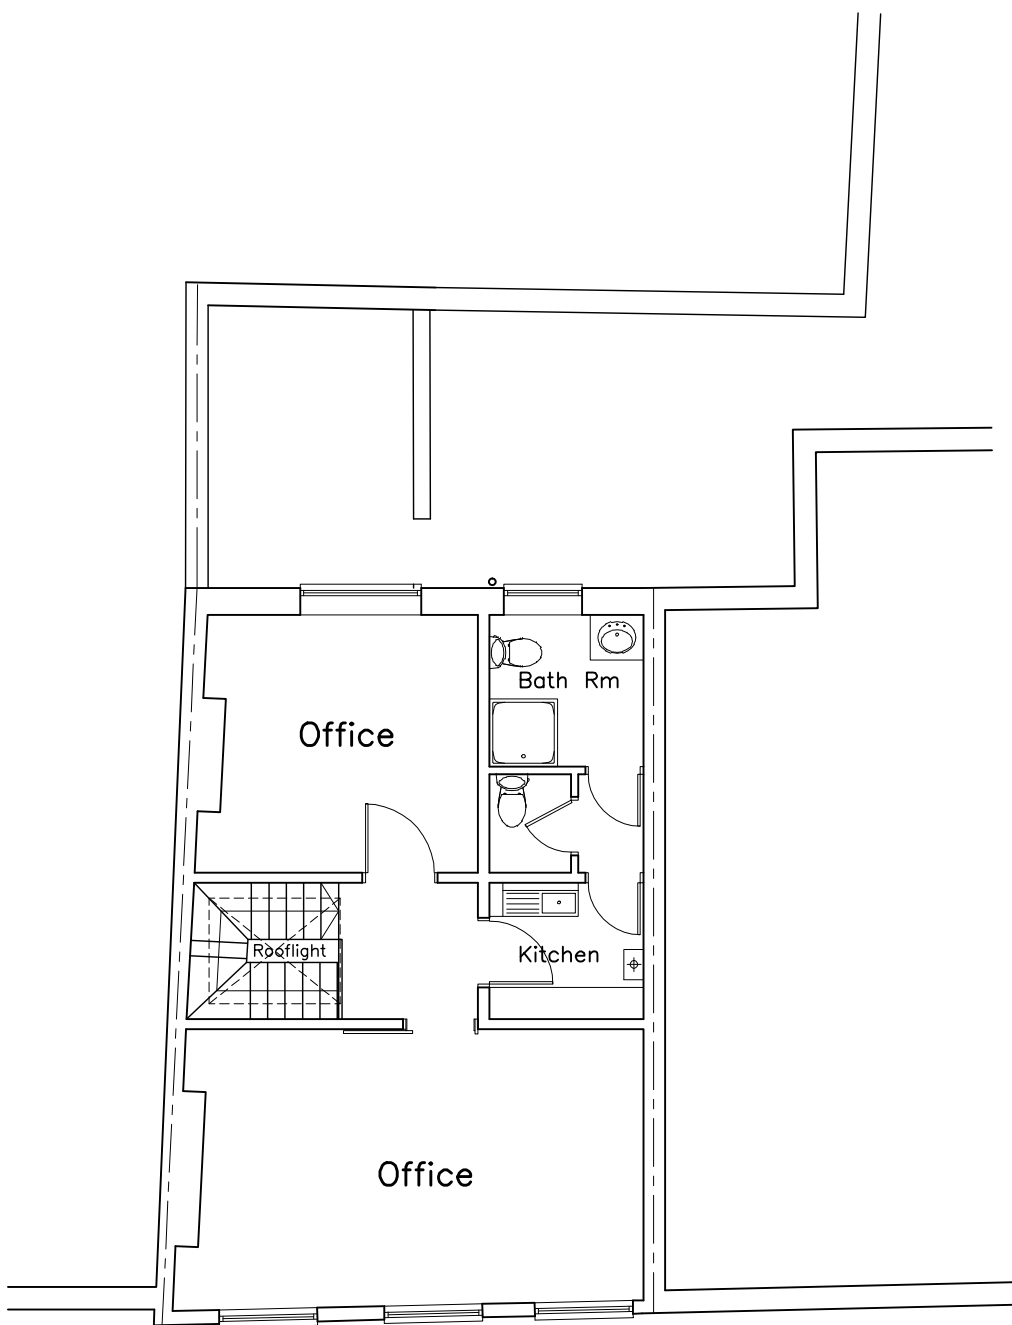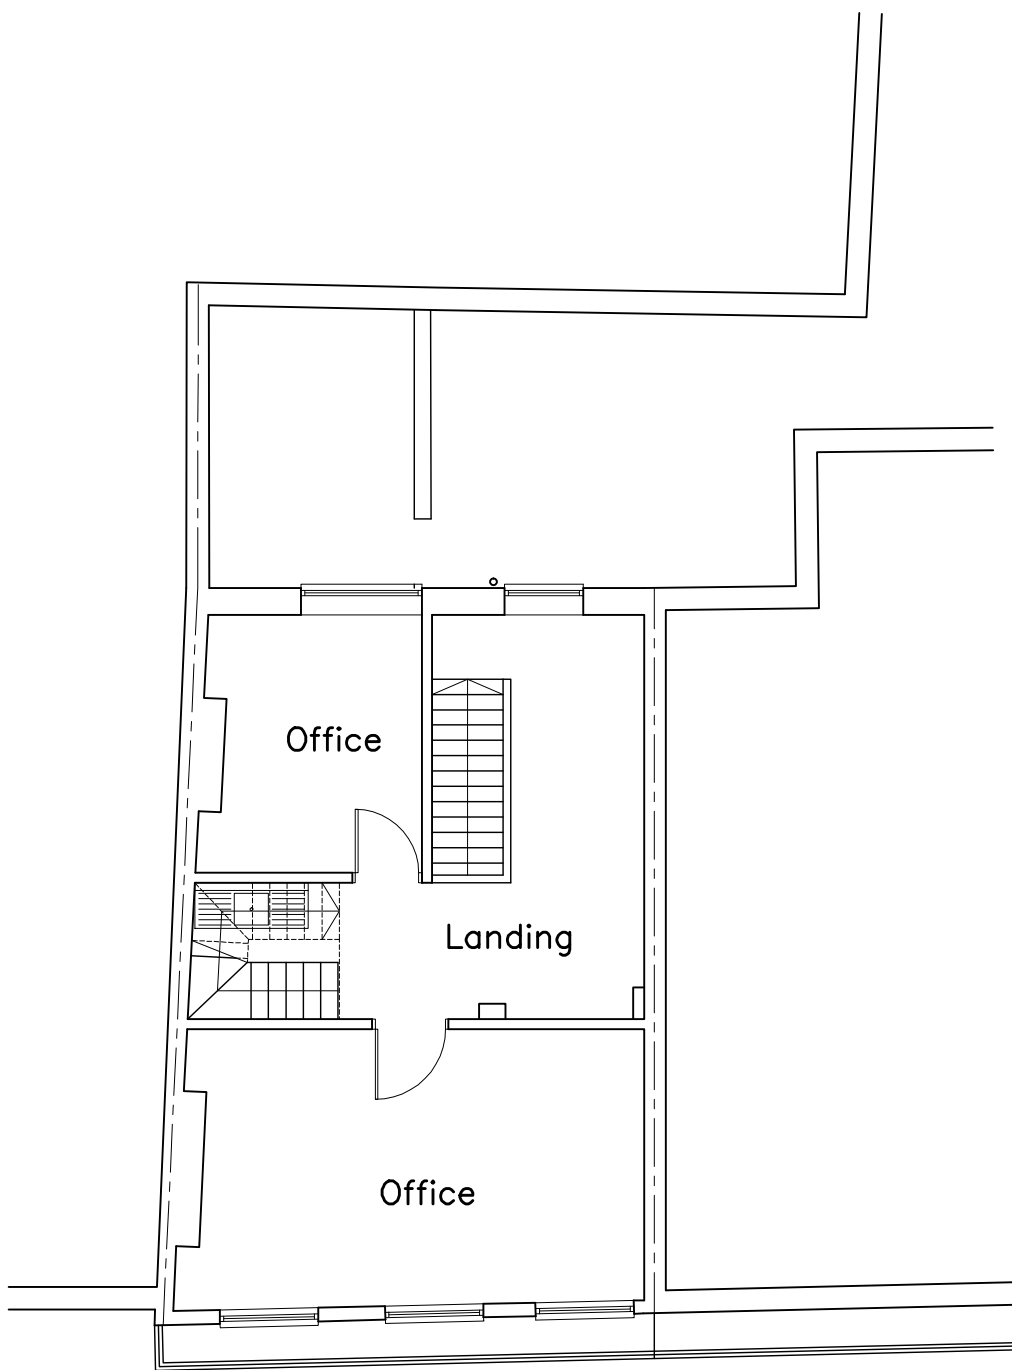

A (27/04/22): Added extg light wel to No 110, & balustrade

Pollenstraße 14, 27809
Lemwerder, Deutschland

L K HUMM-GASKA Tel: +49(0)421 17518870
Mob: +49(0)157 85061711

Project
114 London Street
Reading
RG1 4SJ

Title
Existing Layout
General Arrangement

Scale 1:1250, 1:100 • A1

Date 18/04/22 Name LHG

326

0A-001

A