



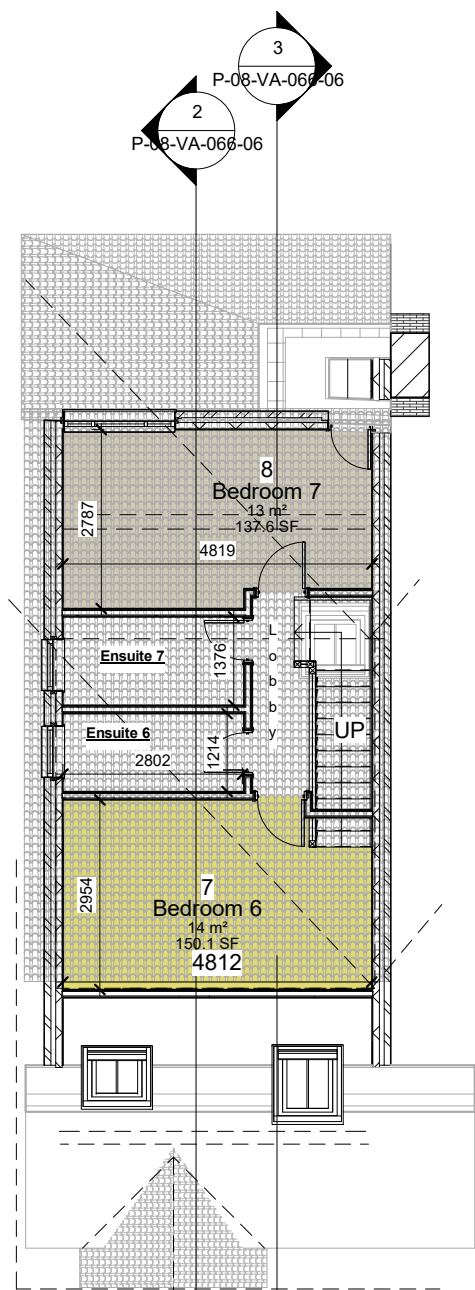

Existing Loft Floor Plan
Scale: 1:100

1 Loft
1 : 100

Party Wall Notice To Be Served To Adjacent
Property House No.30 For Loft Conversion &
Chimney Removal

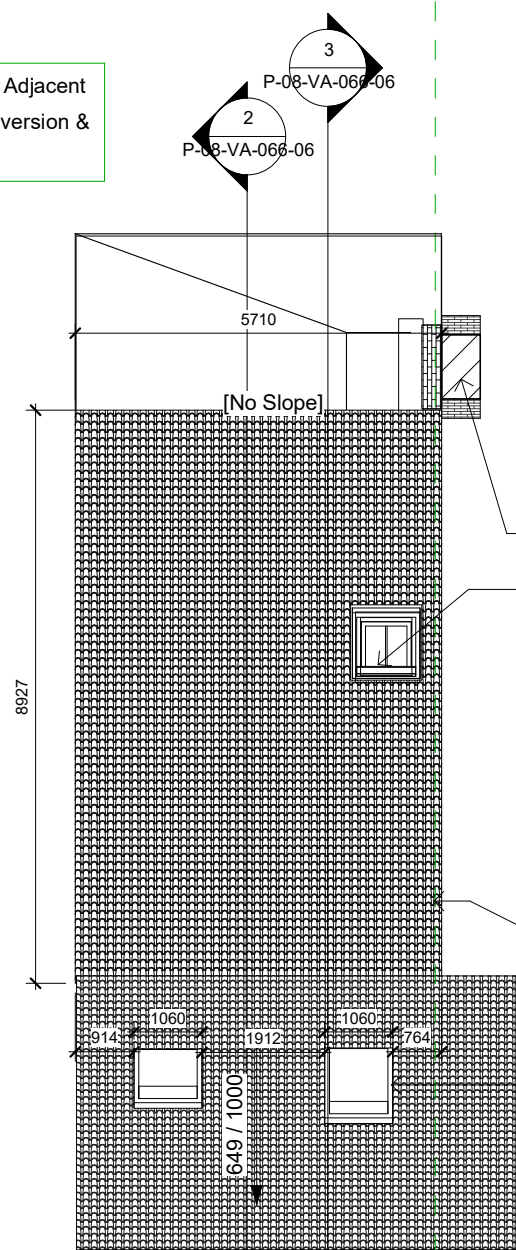

Existing Roof Floor Plan
Scale: 1:100

2 Roof
1 : 100

General Notes

This drawings remain the property of ViDi
Designers Ltd & shall not be copied without prior
written consent.

These drawings are for planning & building
regulaitons application only & are not to
considered for working drawings and not to be
use by contrators for construction prupose.

All dimensions to be checked on site & any
discrepancies to be reported before work
commences.

Please not the internal layout of the house is not
surveyed.

Above the Roof Chimney To Be Retain



Flat Roof Domer For The Loft
Conversion With Skylight/ Velux
Opening For Ventilation

Party Wall

Skylight/ Velux Window Size 910x1160mm
At Sloping Roof Level For Bedroom 6 Facing
Front Side

By Room Name Legend

- Bedroom 6
- Bedroom 7

 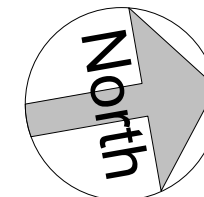

No.	Description	Date

VIDI DESIGNERS LTD 25, Berkeley Avenue, Reading RG1 6JS www.vididesigners@outlook.com Mobile: +44 79212 37306			
CODE	STATUS	SUITABILITY DESCRIPTION	PURPOSE OF ISSUE
C	P	Planning/ Building Regs	For Discussion

PROJECT	32, Lorne Street, Reading
SHEET	Existing Loft & Roof Plan

CLIENT	Mehek Holdings Ltd		
Date	20.05.2022	Project number	066
Scale (@ A3)	1 : 100		
Drawn by	VA	DRAWING NUMBER	P-08-VA-066-05
Checked by	VA	REV	10