




NOTES:
All construction to comply with all relevant and current building regulations.
For building regulation compliance please refer building regulation/ structural engineers drawing.
All Dimensions to be measured by contractor on site prior to construction. Not for construction.

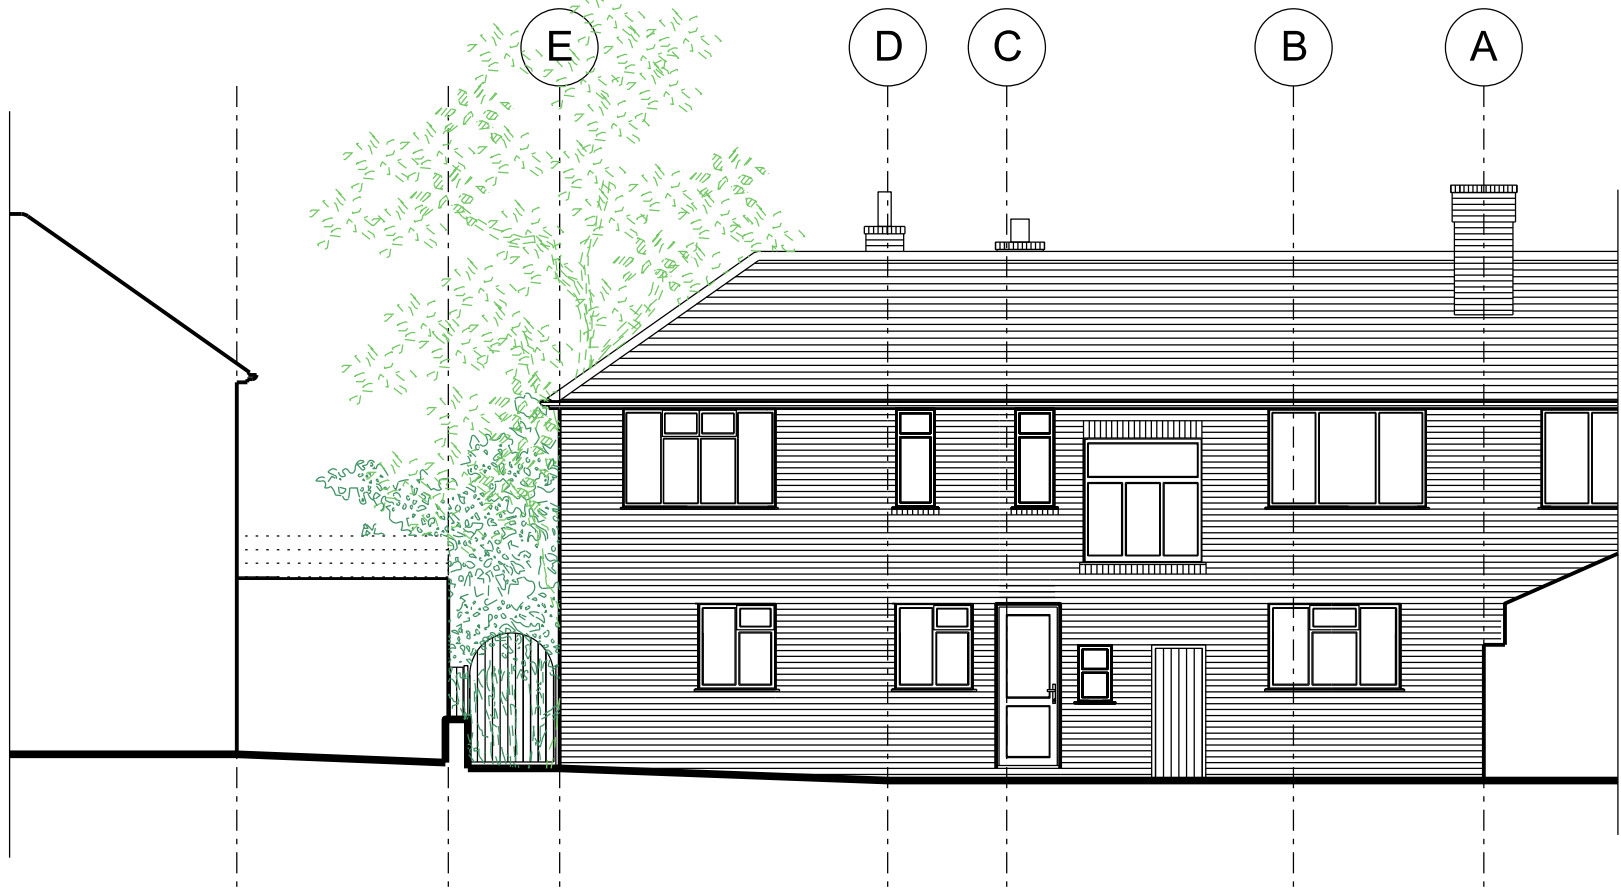

01 EXISTING REAR ELEVATION
SCALE 1:100

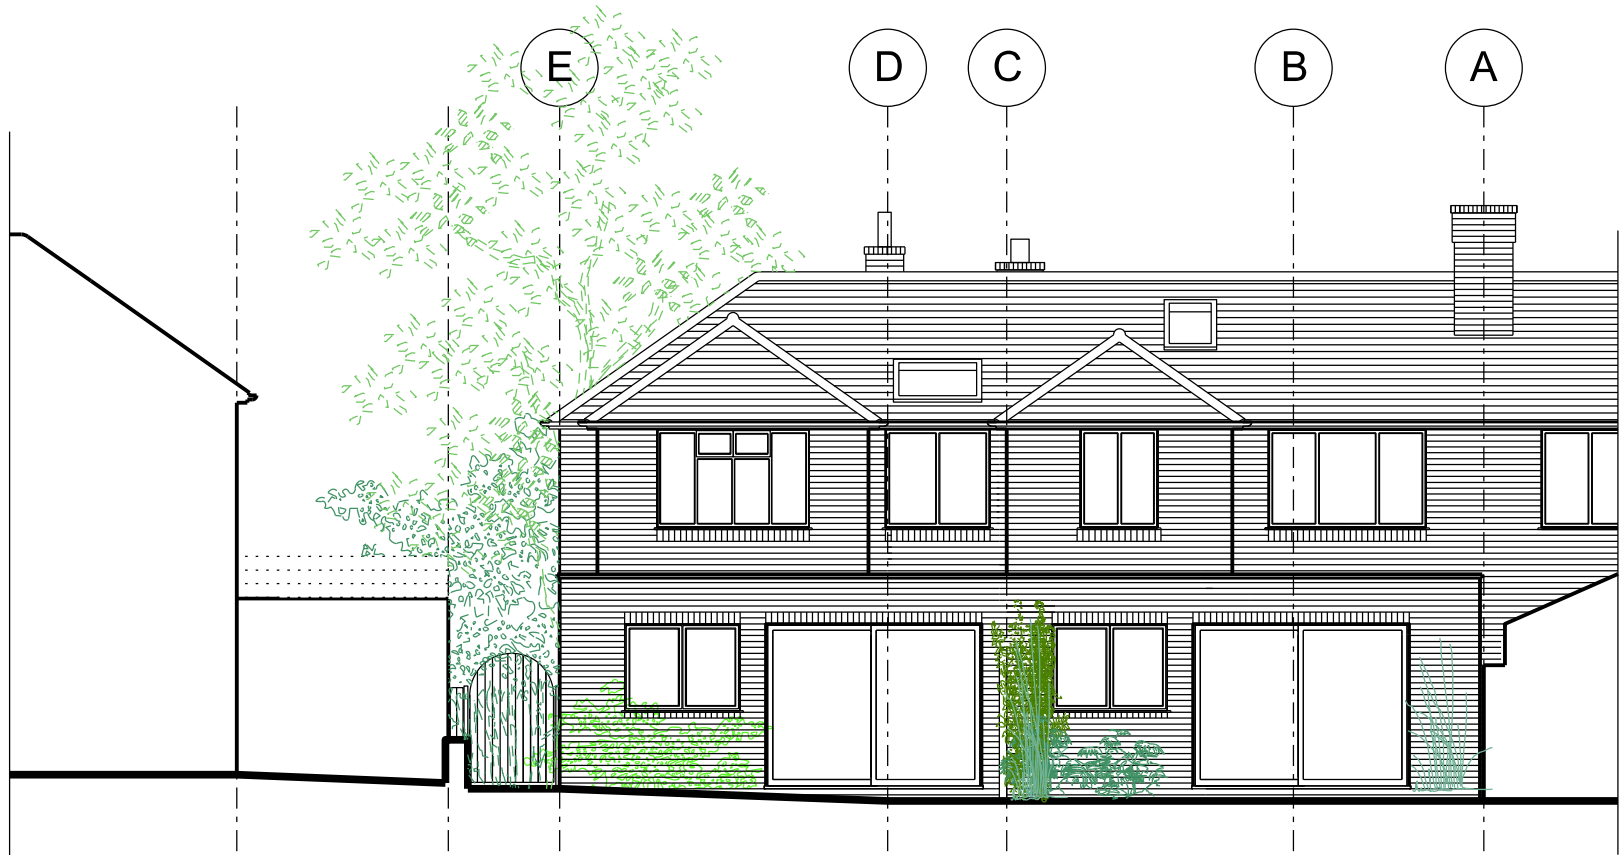

02 PROPOSED REAR ELEVATION
SCALE 1:100

 

D1	13/02/2022	Planning
REV.	DATE	REASON FOR ISSUE
POWELL SKEETE ASSOCIATES ARCHITECTS & DEVELOPMENT CONSULTANTS		
17 Beechcroft Avenue Harrow HA2 7JD		
Project Address: 38 Stanhope Road		
Reading RG2 7HN9		
Project Number: PSA 2089		
Description: Ground Floor rear extension and part first floor rear extension		
SCALE: 1:50@A3		
STA1006		