



PLEASE NOTE:
THESE PLANS MUST NOT BE ACTED UPON UNTIL THE APPROPRIATE
PLANNING AND BUILDING REGULATION APPROVALS HAVE BEEN GRANTED.
SHOULD THE WORKS BE UNDERTAKEN PRIOR TO THE ABOVE APPROVALS
BEING IN PLACE, IT IS DONE SO ENTIRELY AT THE CLIENTS OWN RISK.




PROPOSED FRONT ELEVATION

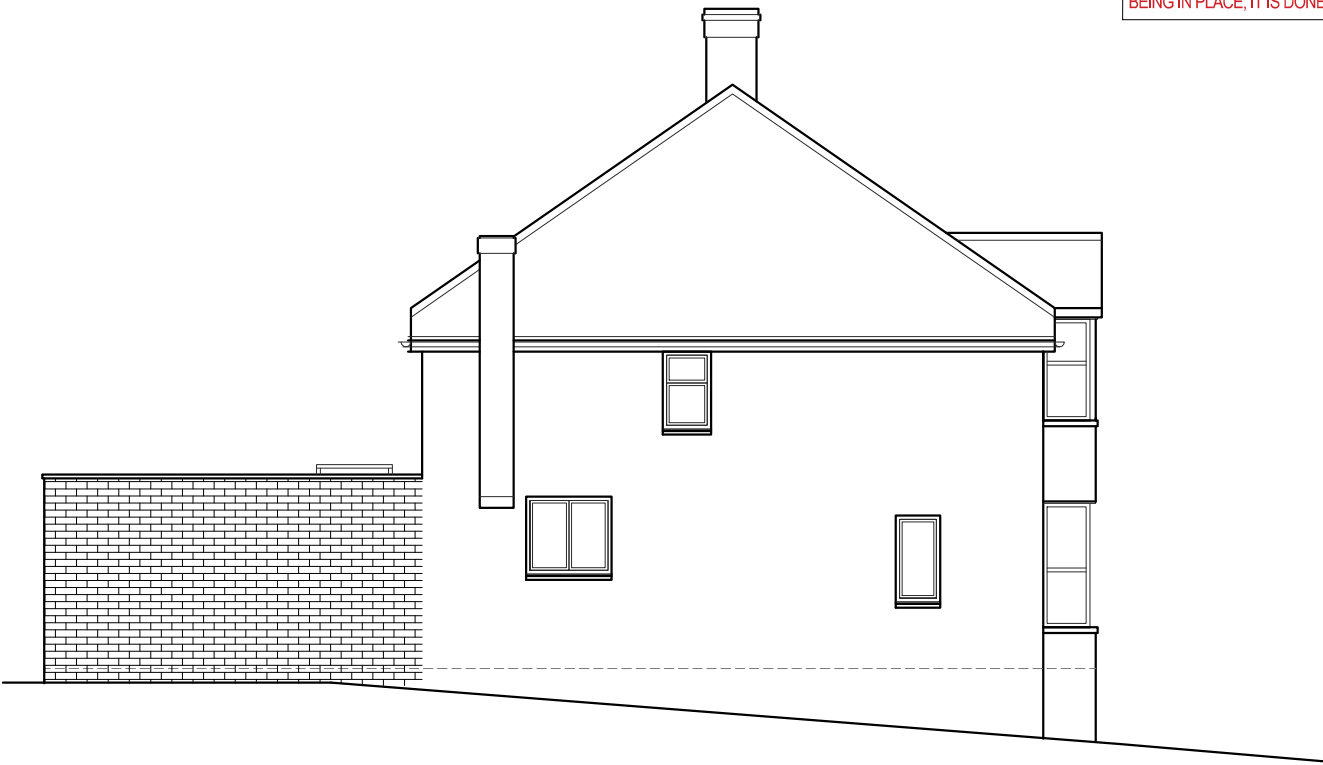


PROPOSED SIDE ELEVATION

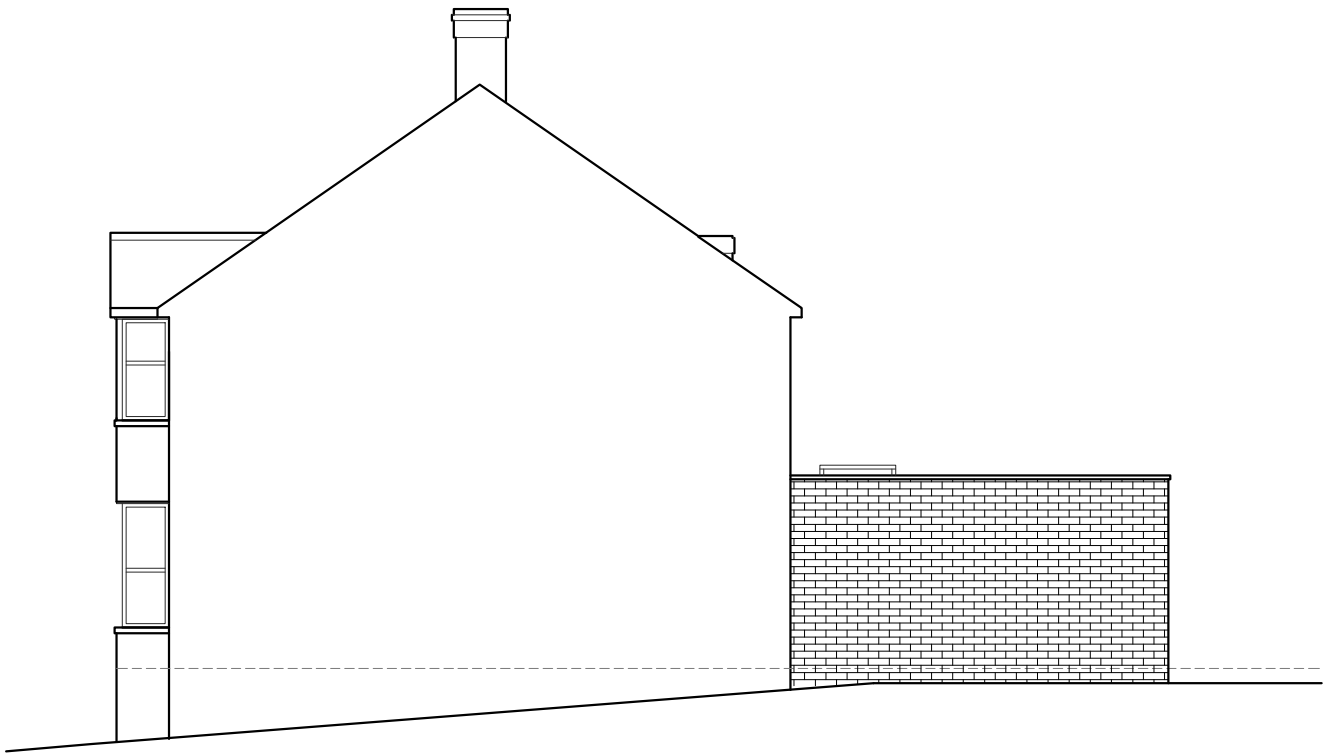


PROPOSED SIDE ELEVATION

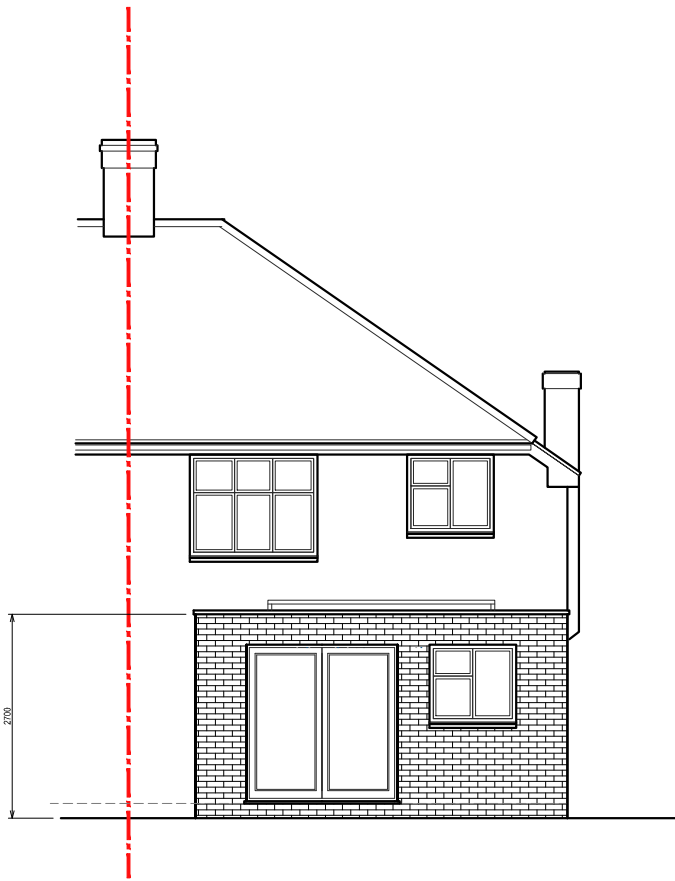

PROPOSED REAR ELEVATION

 

SCALE 1:100

 PROJECT: 5 ARGYLE ROAD READING RG1 7YL	DRAWING TITLE: PROPOSED ELEVATIONS	 CREATIVE DESIGN & STRUCTURE	UNIT 1, HENSON HOUSE, NEWTOWN ROAD HENLEY-ON-THAMES, RG9 1HG TEL: 01491411922	DRAWN: D.D	DRAWING NO. 37721-04	REV. B
				SCALE: 1:100 @ A3		
				DATE: OCT 2021		
				STATUS: PLANNING		