




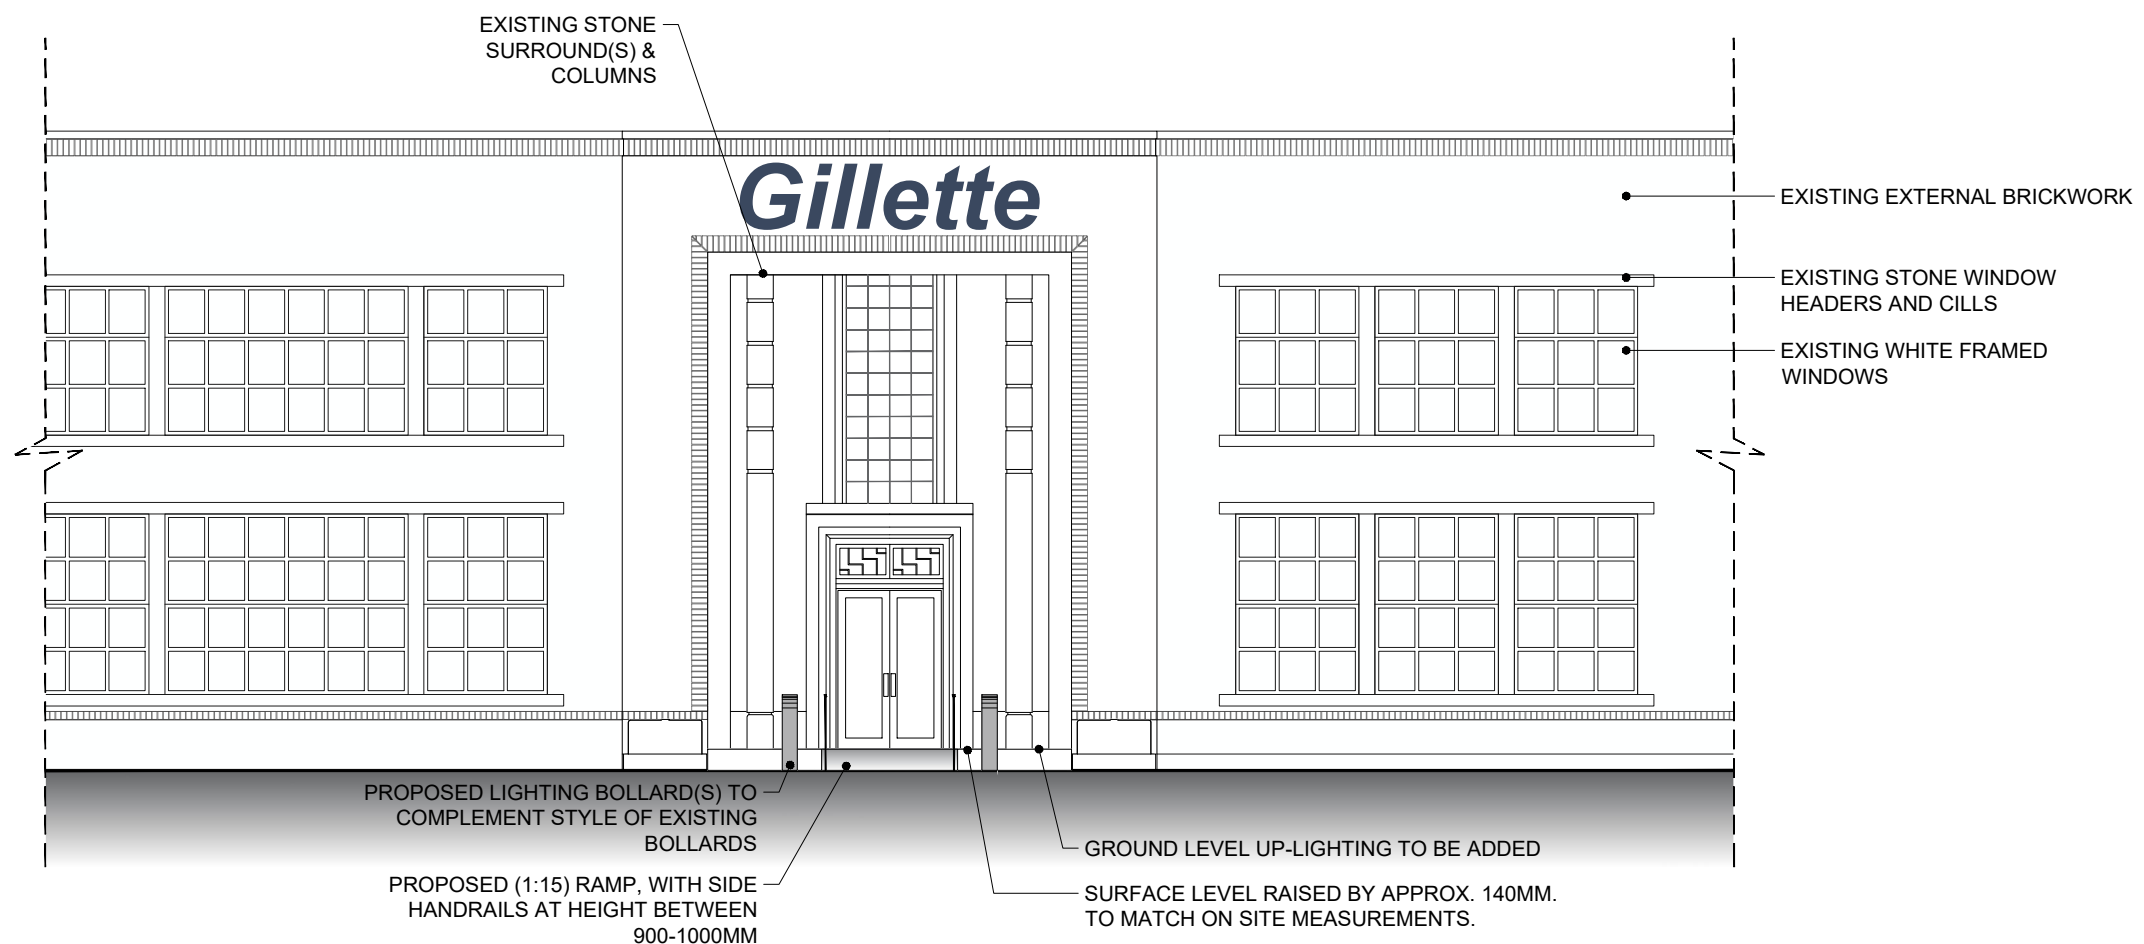

EXISTING FRONT ELEVATION
(ENTRANCE)
1:100

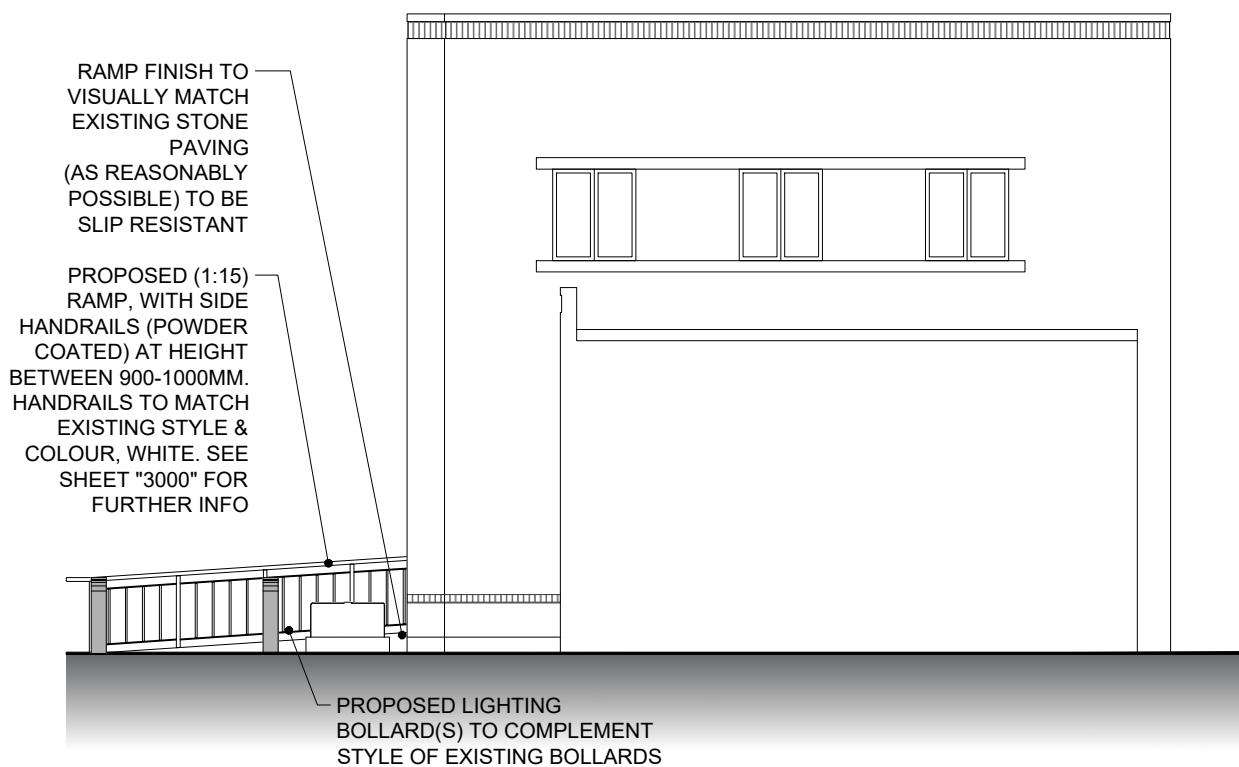

PROPOSED SIDE ELEVATION
(ENTRANCE)
1:100

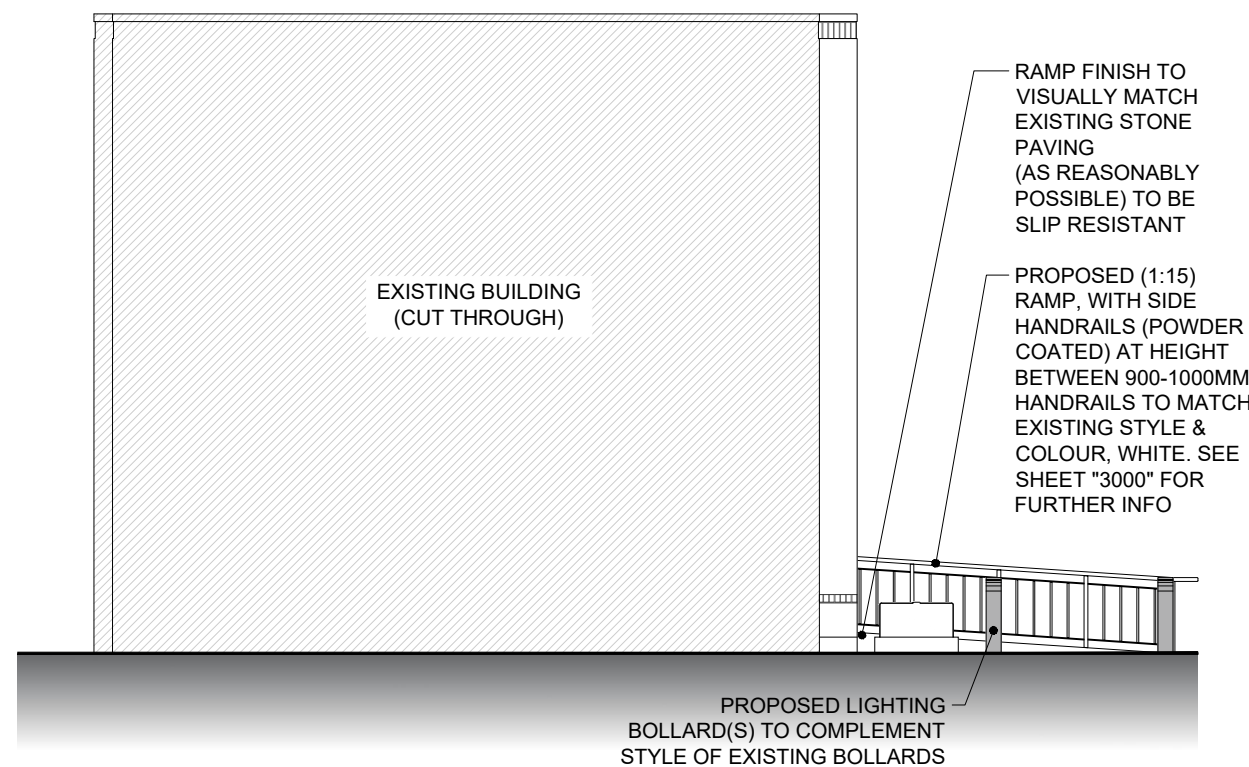

PROPOSED FLANK ELEVATION
(ENTRANCE)
1:100

NOTES

Do not scale dimensions from this drawing except for Local Authority planning purposes.

The contractor is responsible for checking dimensions, tolerances and references. Any discrepancies to be verified with the Project Manager before proceeding with the works.

This drawing is copyright to DHP and may not be reproduced in any form without prior written consent.

All current drawings and specifications for the project must be read in conjunction with the designers hazard and environment assessment record.

Scale 1:100



-	DEC 22'	PLANNING ISSUE	-
Rev	Date	Description	Chk

243 Brooklands Road
Weybridge
Surrey KT13 0RH

T 01932 850100
W www.dhpuk.co.uk



Project

**PROCTER AND GAMBLE,
452 BASINGSTOKE RD,
READING RG2 0QE
(BUILDING B)**

Drawing

**PROPOSED
ENTRANCE ELEVATIONS
(MODERN HANDRAILS)**

Drawn By	JD	Date	DEC 2022
Project Manager	AP	Scale	1:100
Project No.	6613	Drawing No.	2002
		Stage/Rev	-