




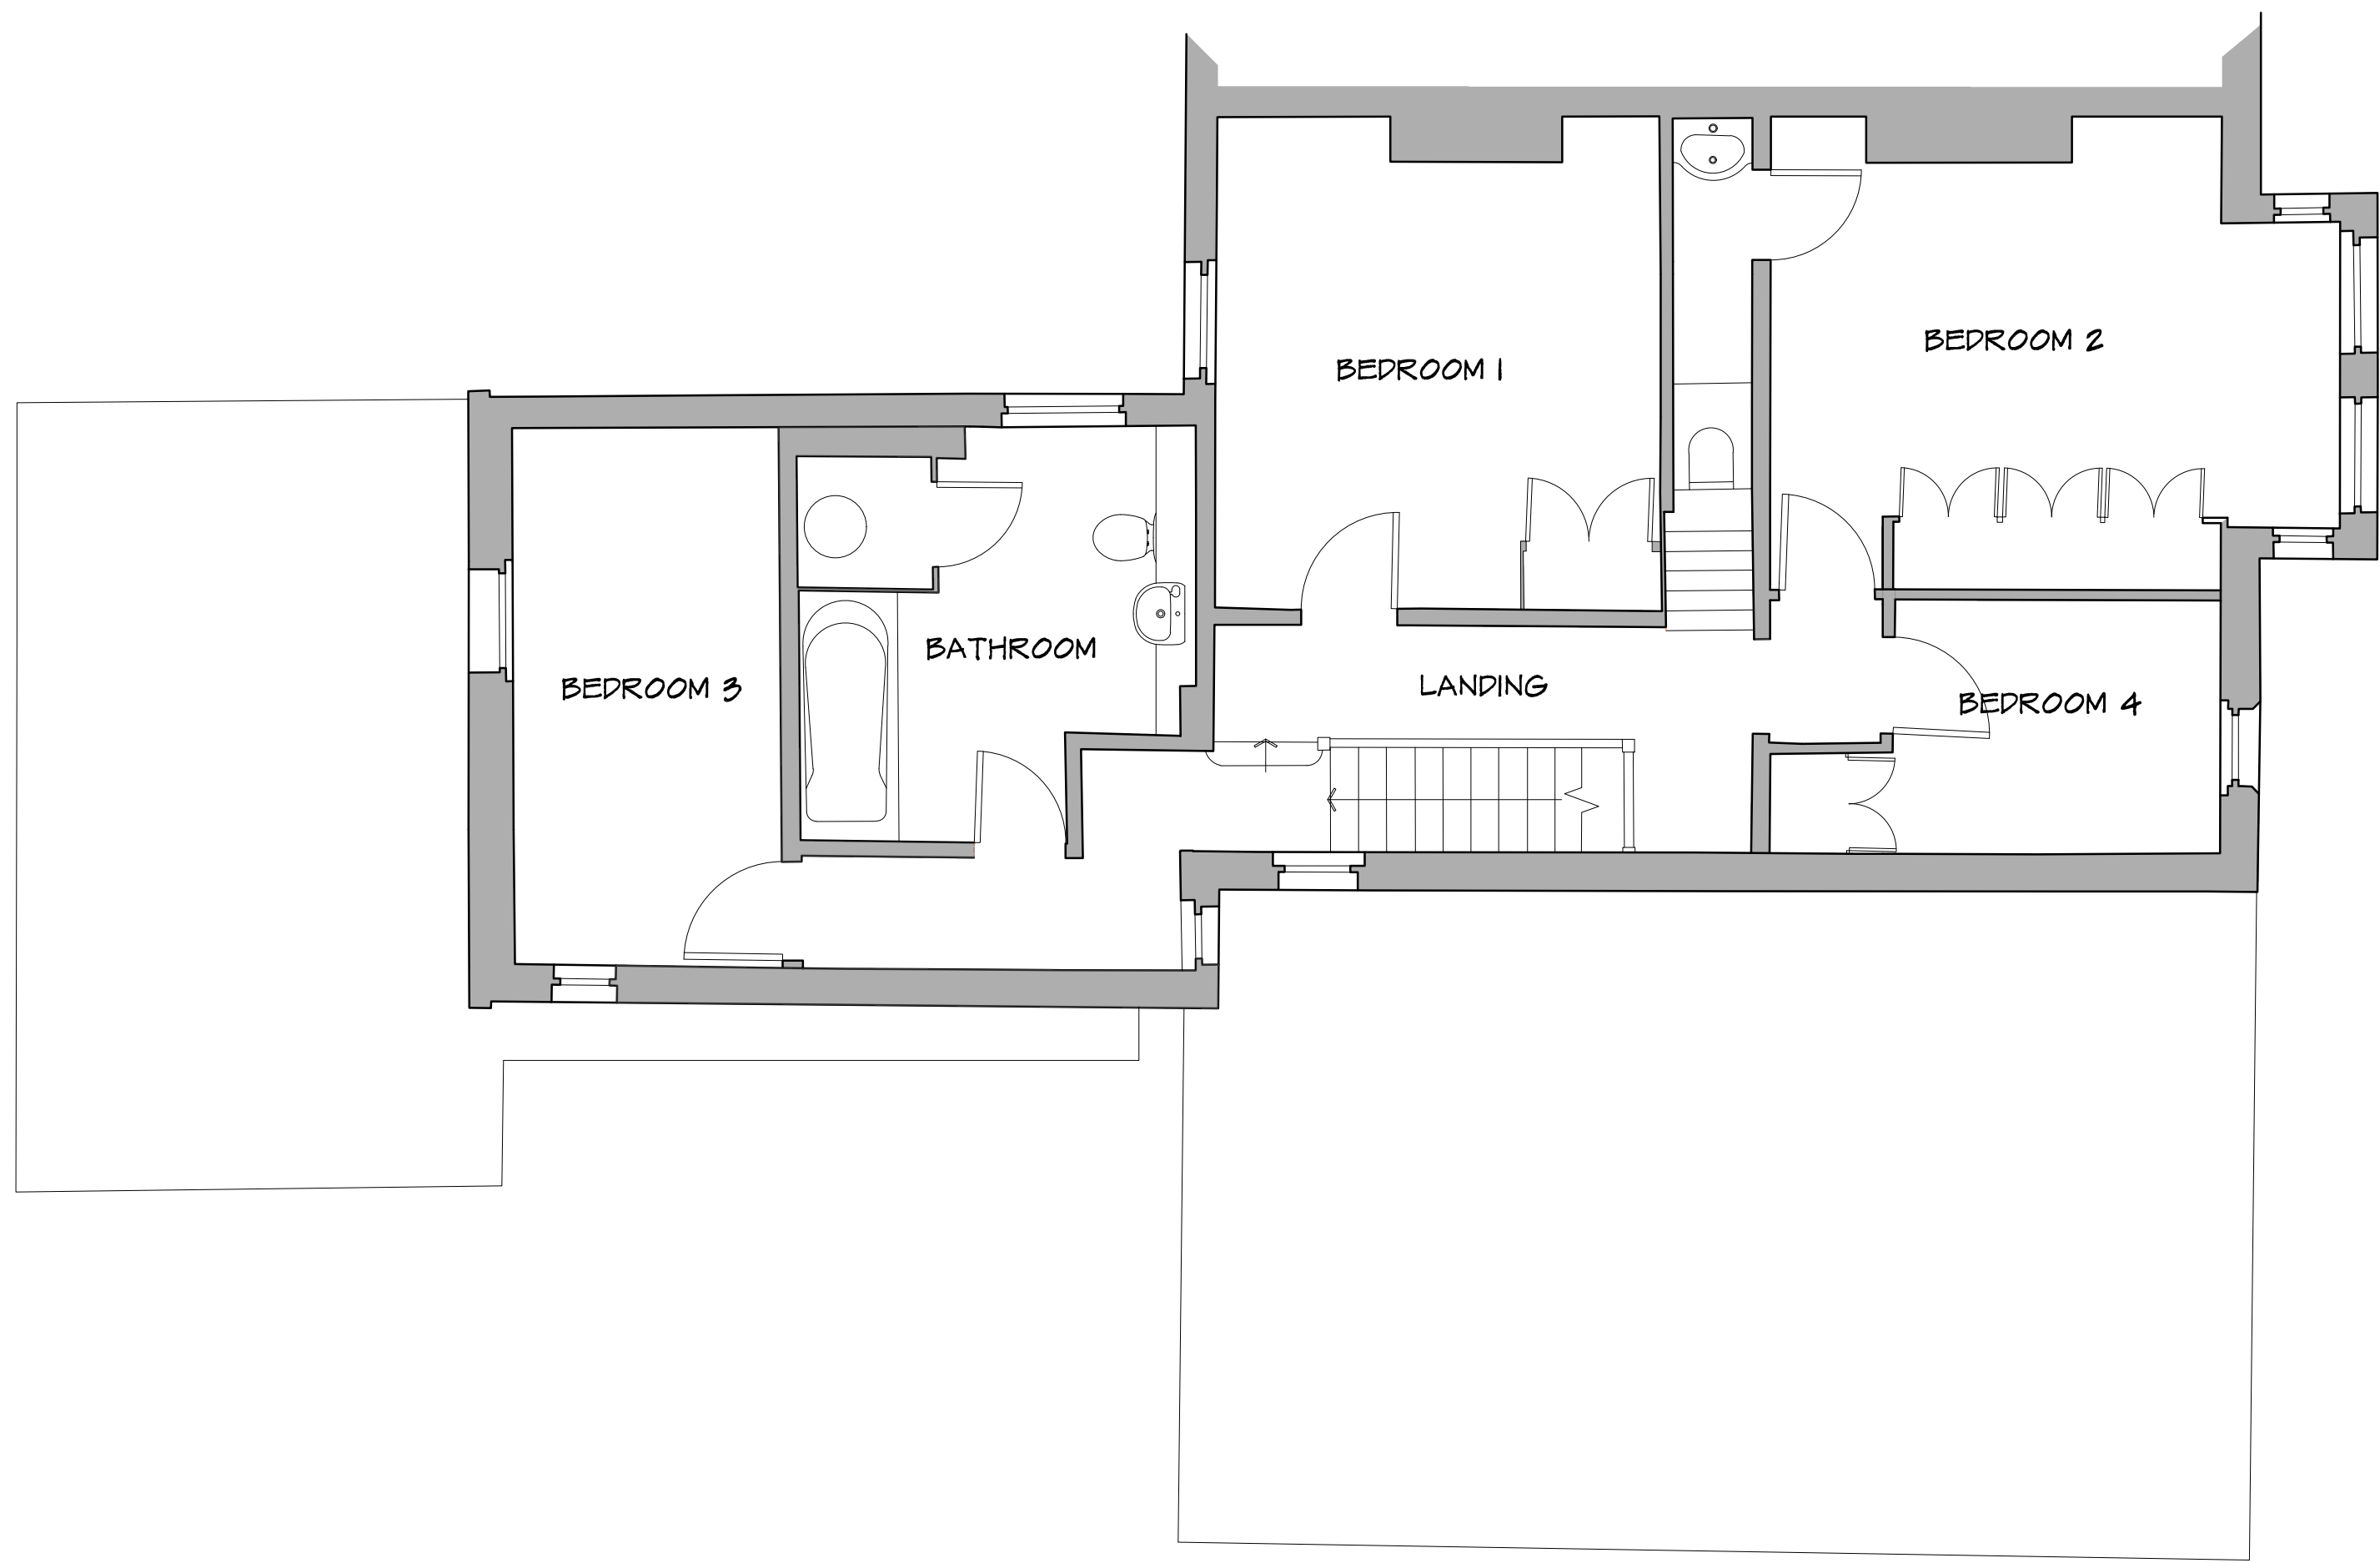

FIRST FLOOR PLAN

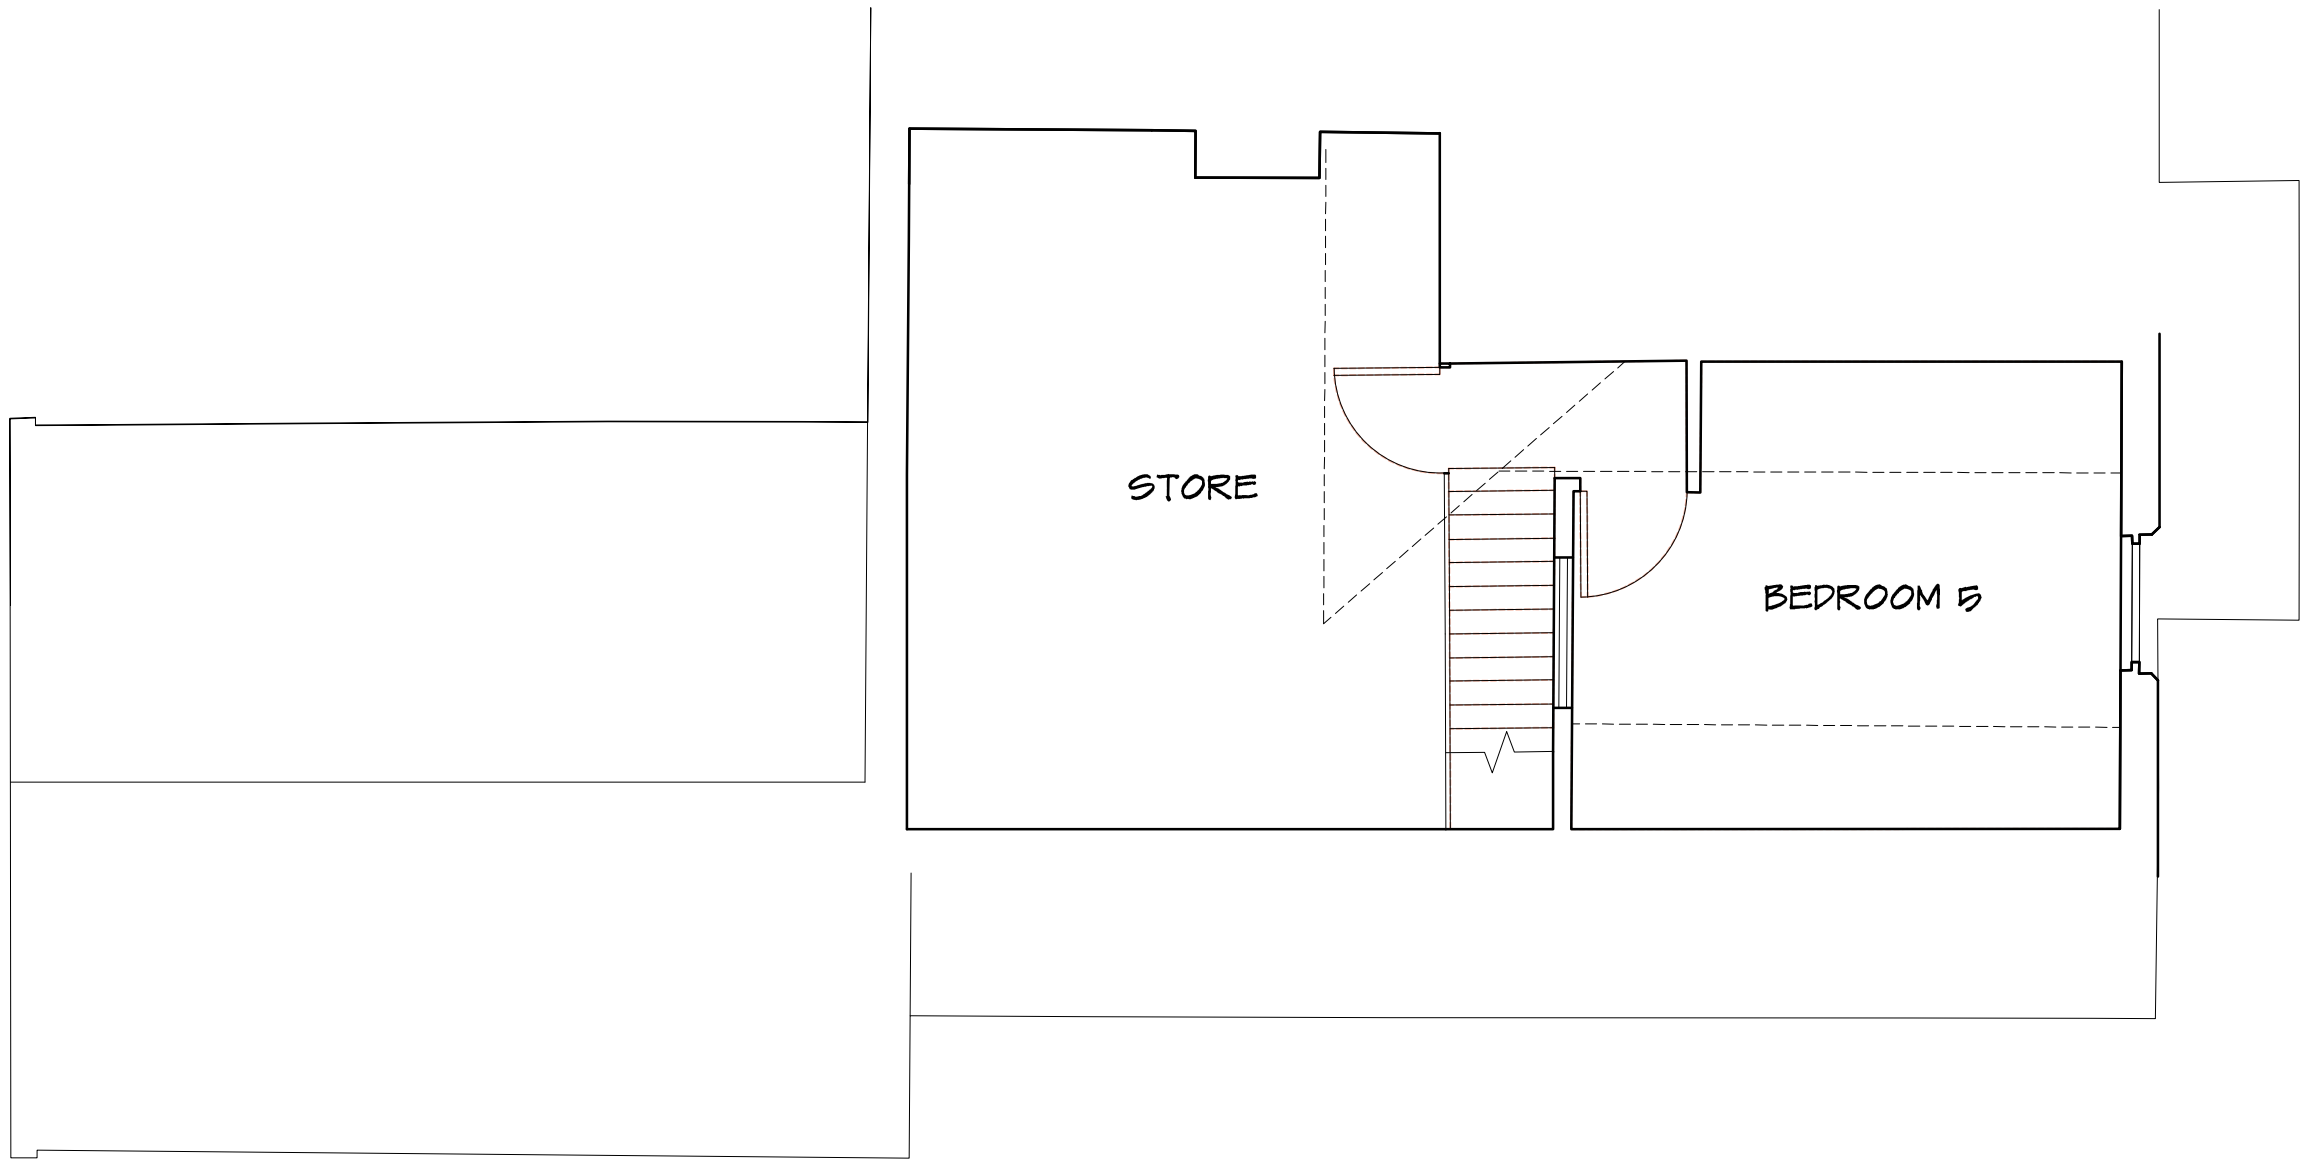

SECOND FLOOR PLAN

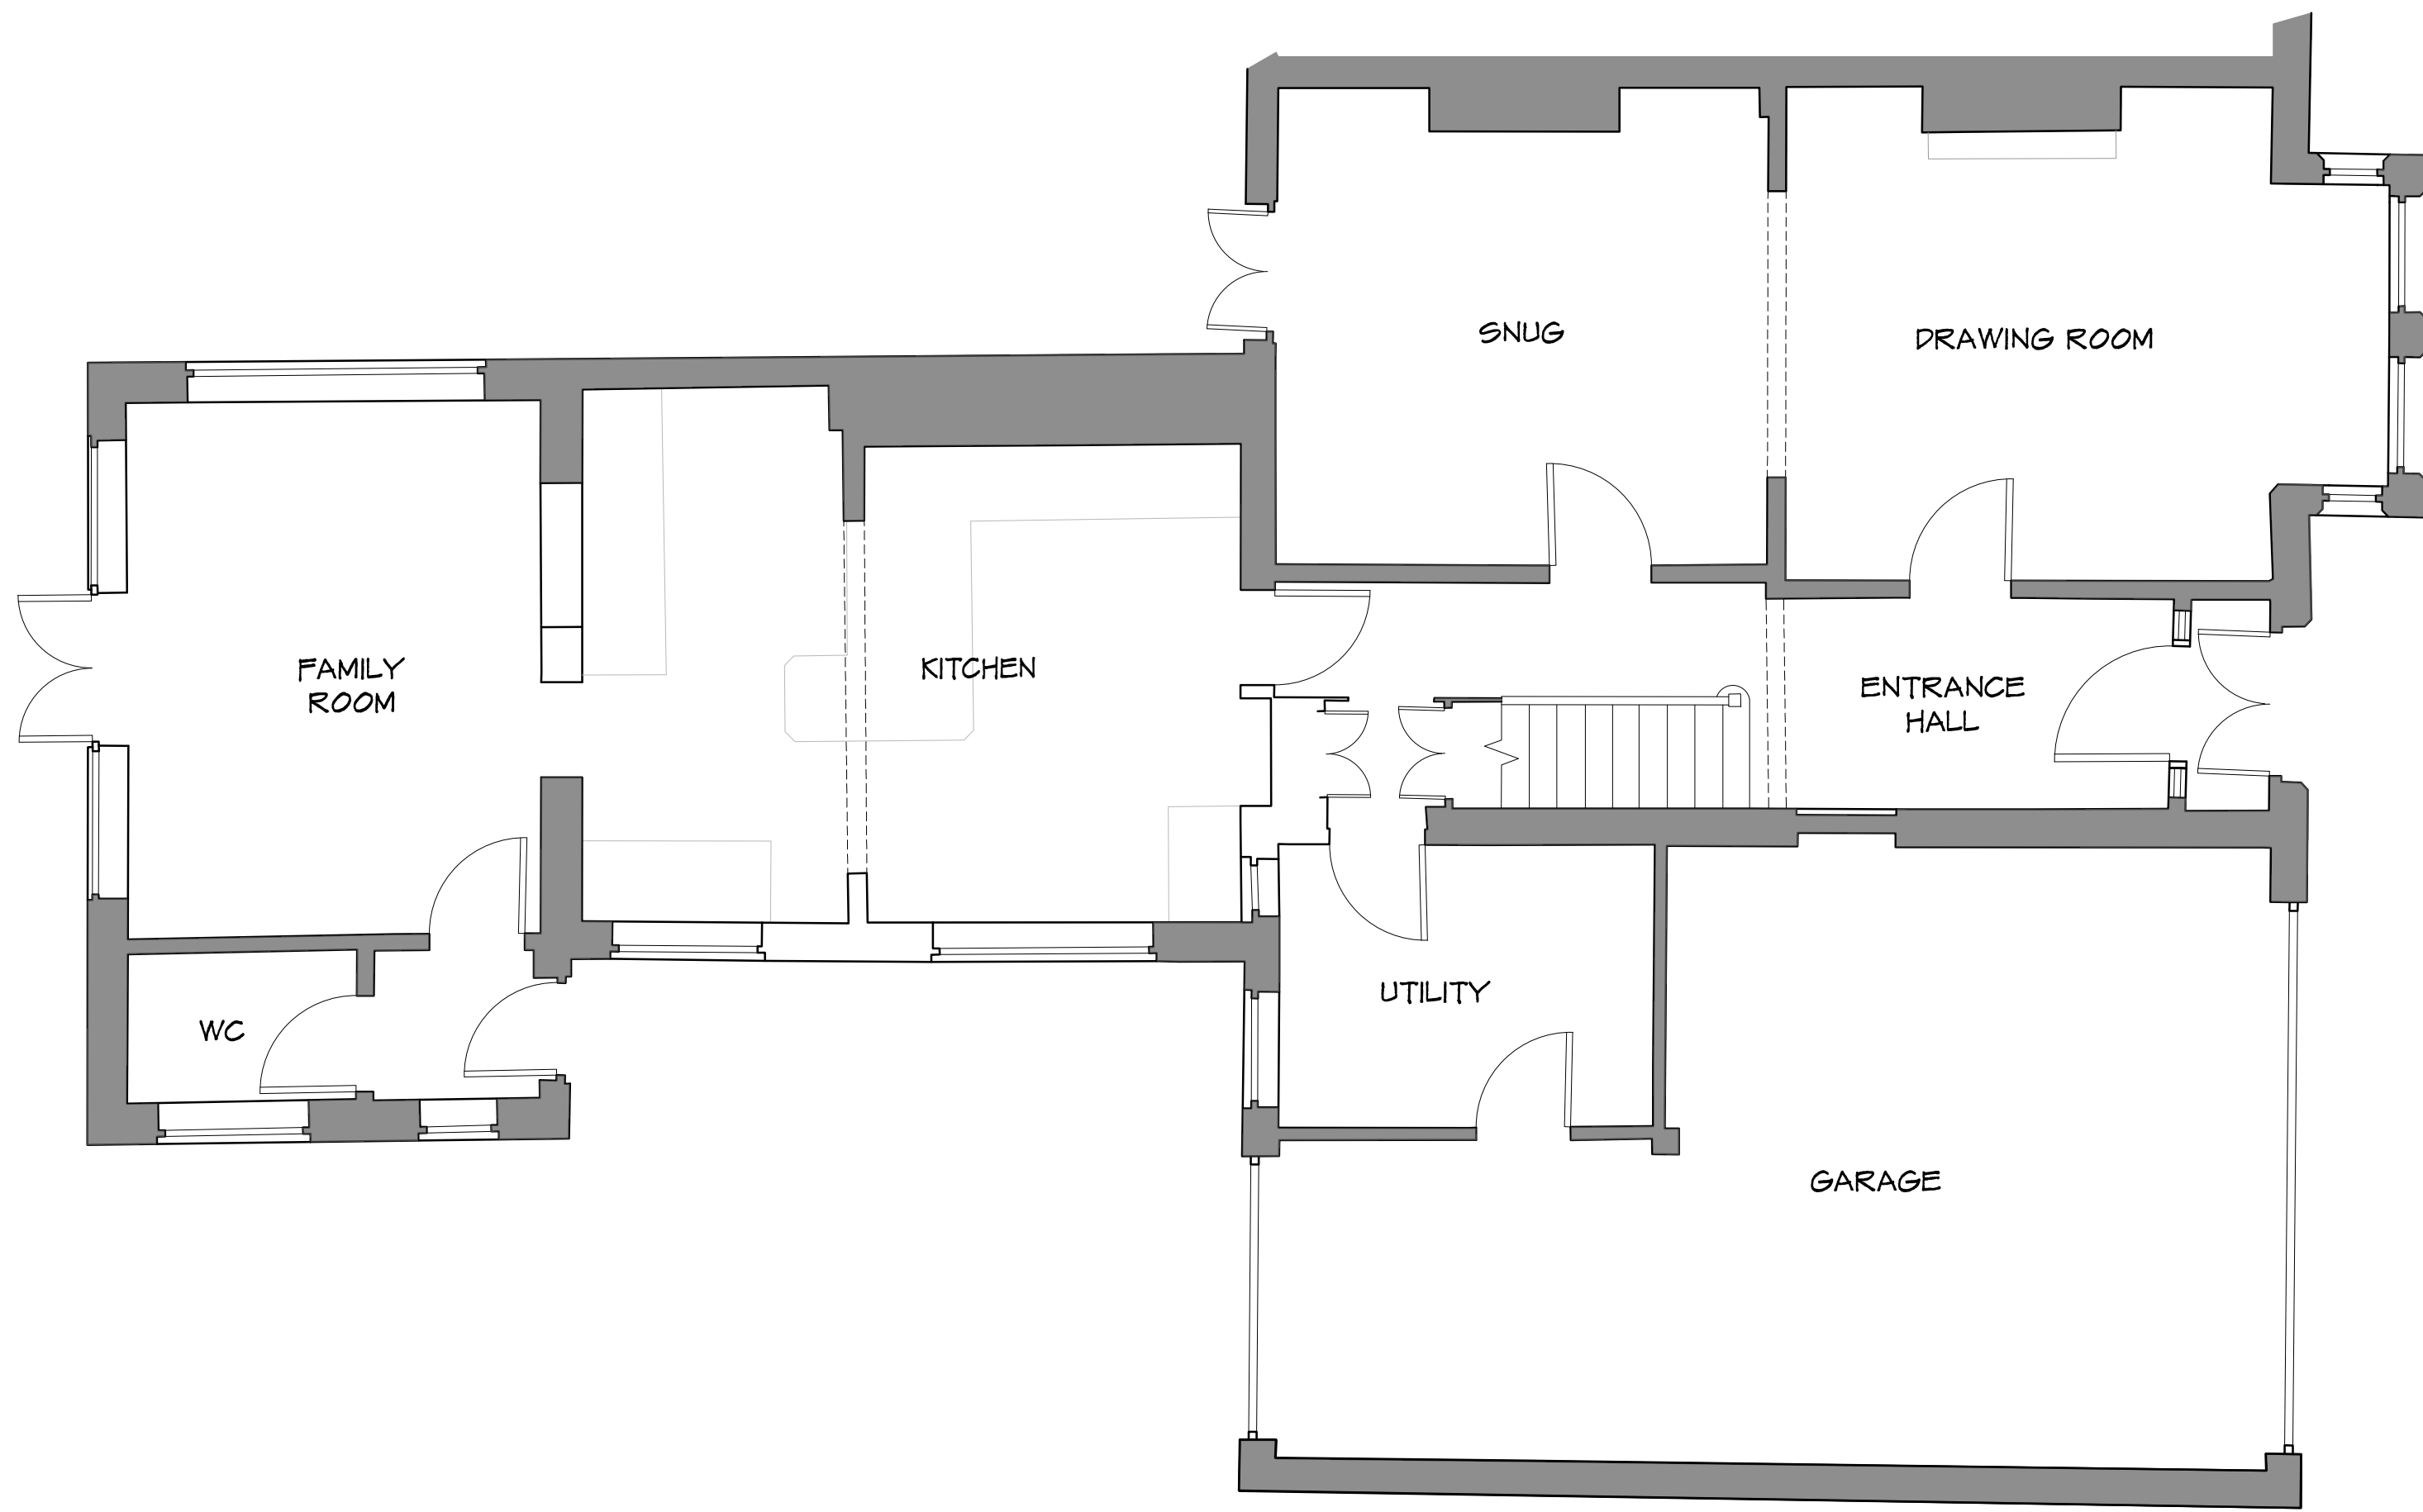

GROUND FLOOR PLAN

1:50 scale Bar
This Drawing has been produced for printing onto A1 size paper,
If printing on A3 please use the scale below for reference.



REV	COMMENTS	DATE
-----	----------	------



SHAUN•TANNER
ARCHITECTURE & PLANNING

www.stlarchitecture.co.uk studio@stlarchitecture.co.uk 0118 989 0808

CLIENT Mr & Mrs C. Cook
PROJECT 26 St Peter's Hill, Caversham,
Reading, RG4 7AX
DRAWING EXISTING FLOOR PLANS

STATUS survey **DATE** Apr 2022
SCALE 1:50 @ A1 **DRAWN** ST/DN **CHECKED** **NO** 3841/101 **REV** .

THIS DRAWING MUST NOT BE SCALED UNLESS ISSUED FOR PLANNING PURPOSES. ALL DIMENSIONS ARE TO BE VERIFIED PRIOR TO SETTING OUT, COMMENCING WORK, OR PRODUCTION OF FABRICATION DRAWINGS. REPORT ANY DISCREPANCIES TO THE SUPERVISING OFFICER IMMEDIATELY. ©