



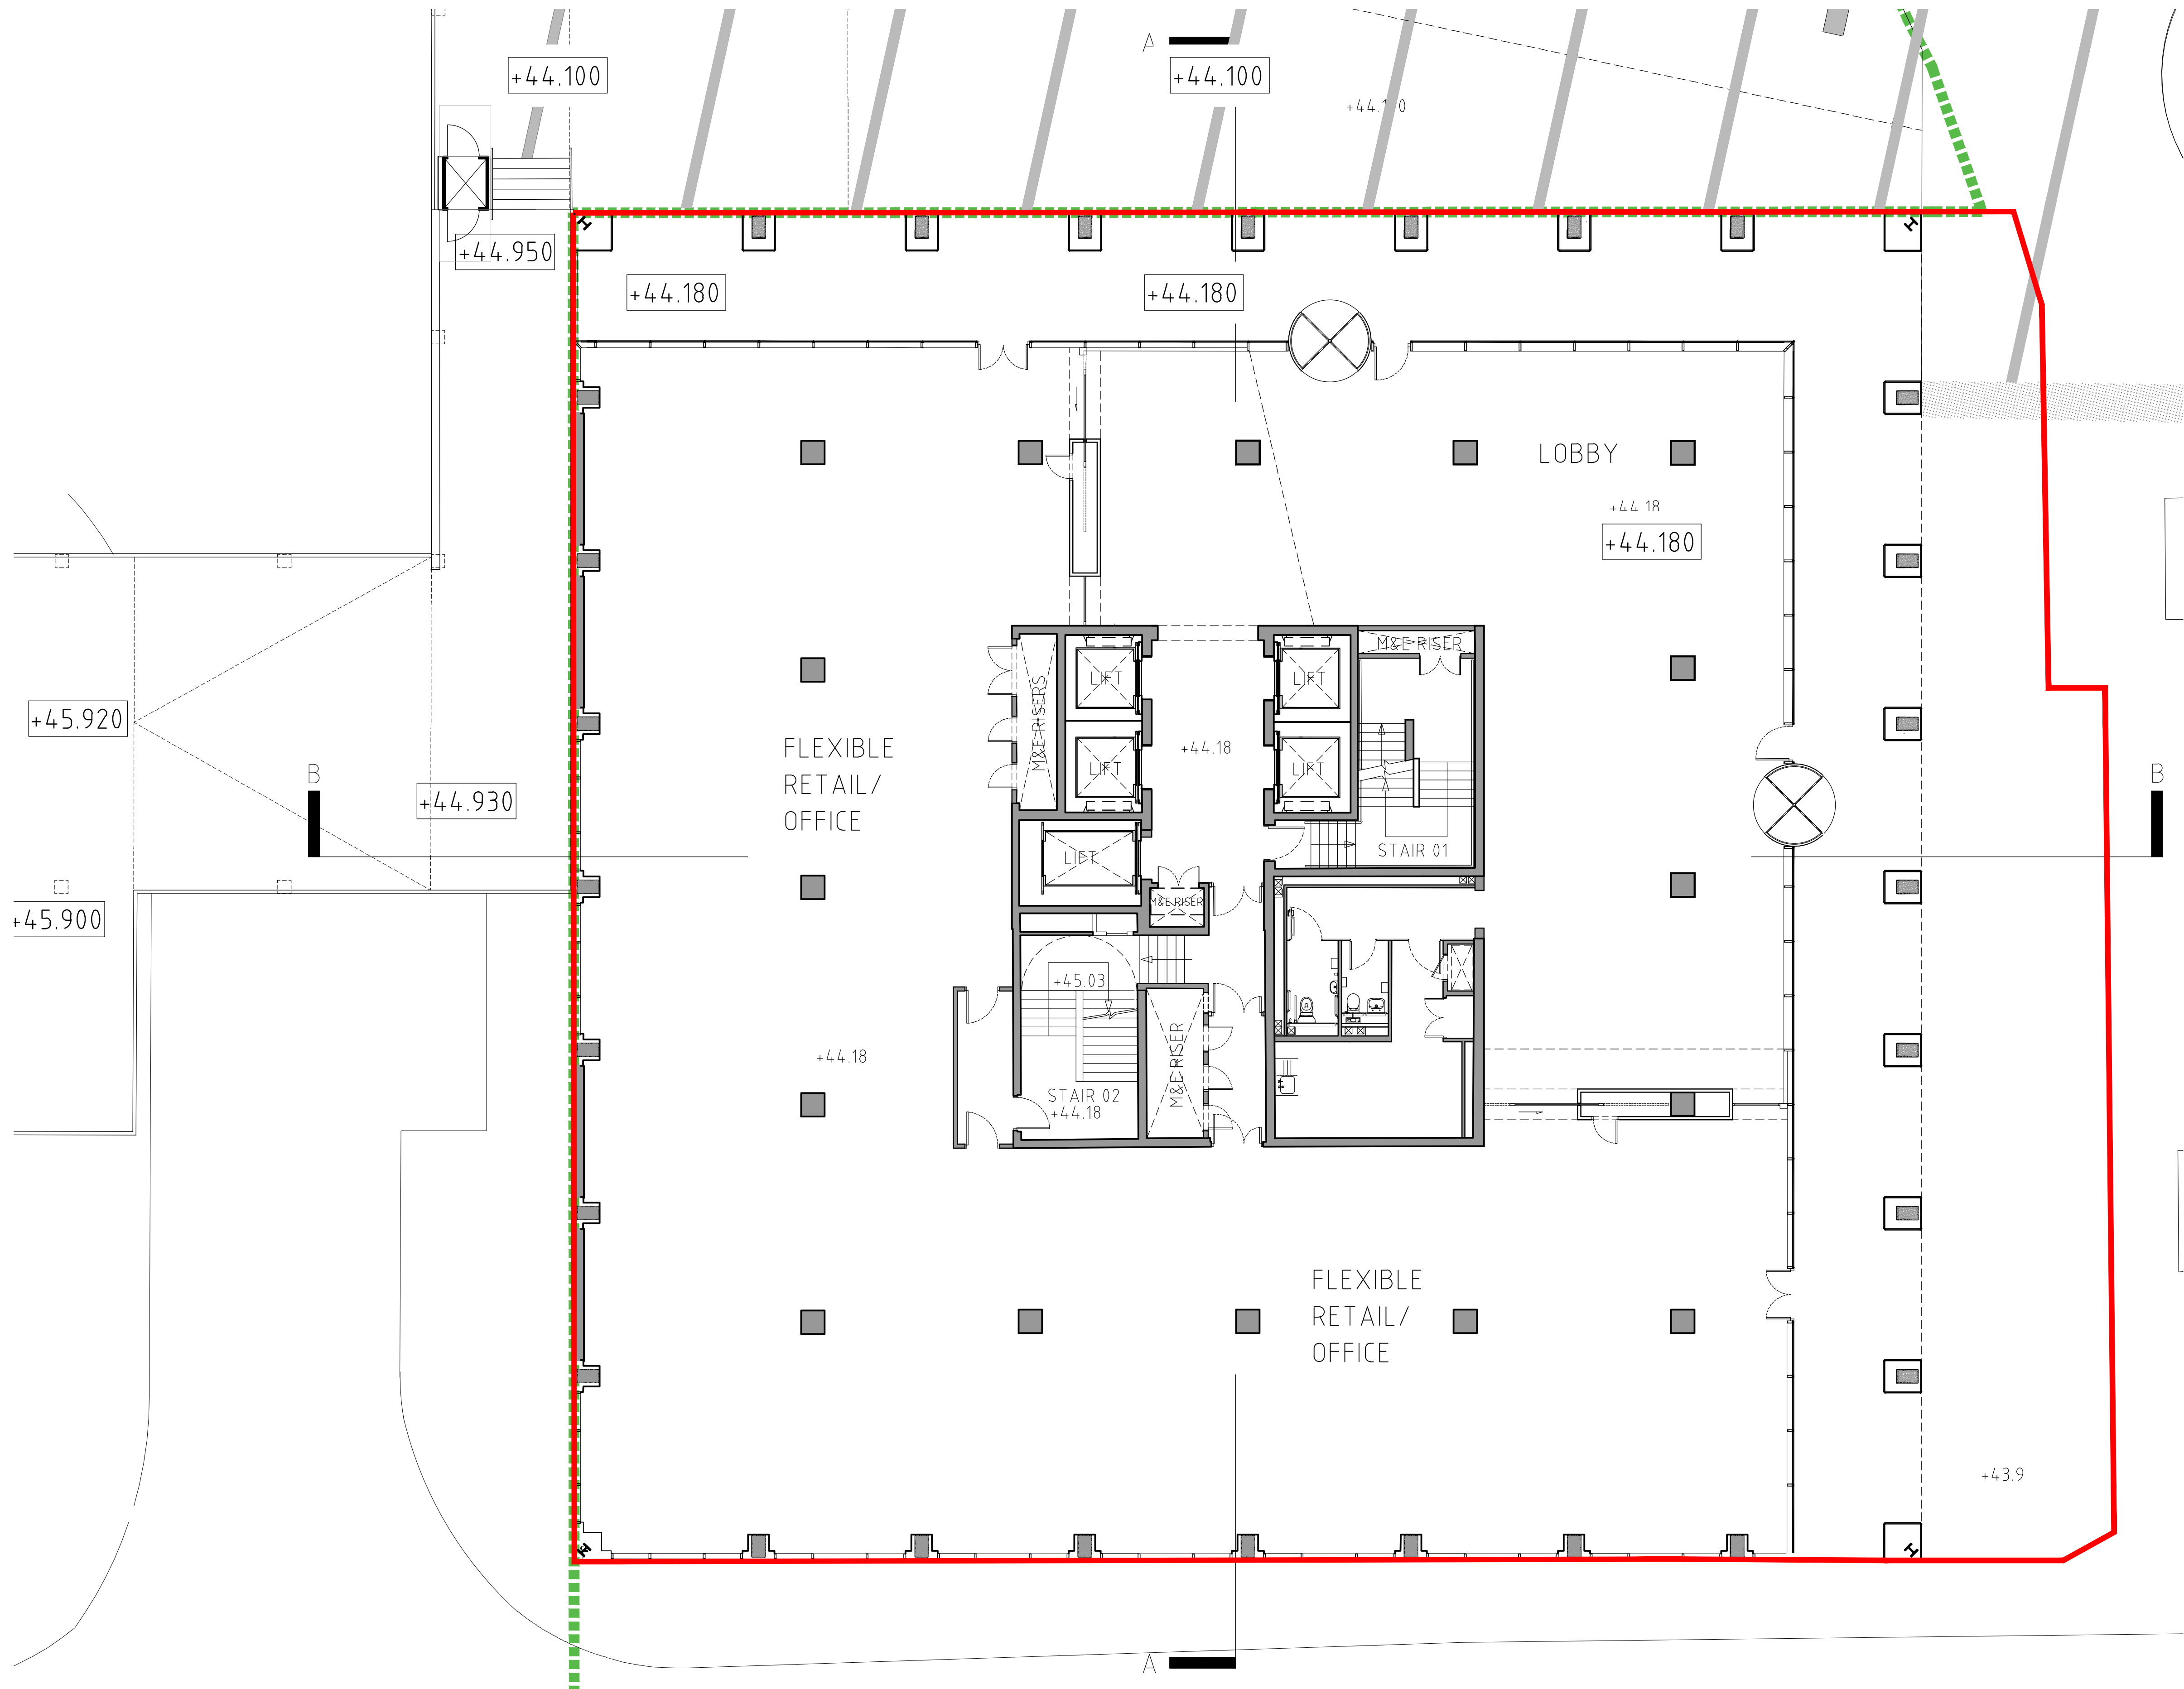

THAMES TOWER READING LIMITED

THAMES TOWER, READING

EXISTING GROUND FLOOR PLAN

 

Drawn By: LS	Checked By: CG	Authorised By: JS	Revision By:	Rev Auth By:	1 Castle Yard Richmond London TW10 6TF t: +44 (0) 20 8332 3900 f: +44 (0) 20 8332 3901 www.mydn-a.com
Date: 14/01/2022	Scale: 1:100 @ A1	Drawing No: 1179 / PL/S030	Rev date:	Rev:	