




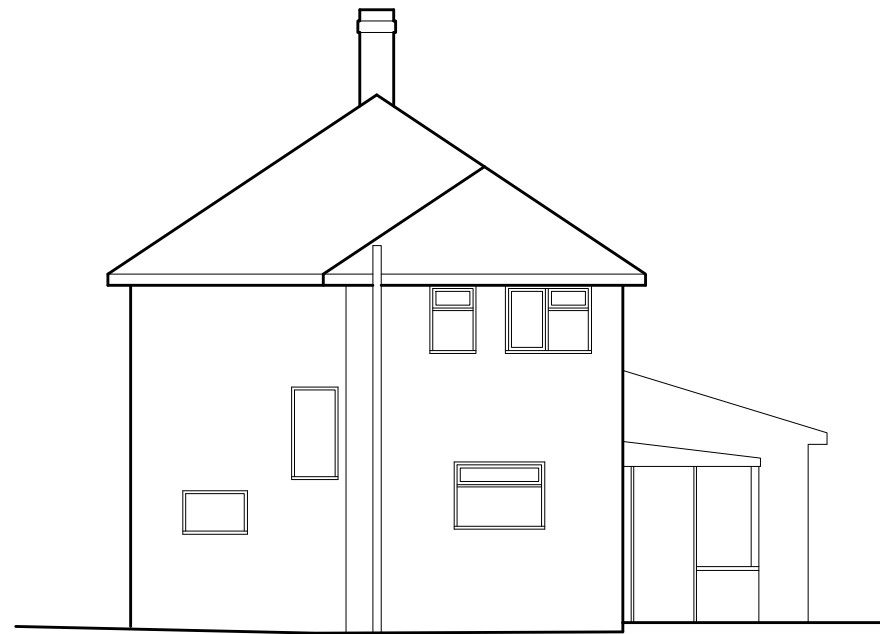



Rear Elevation 1 :100

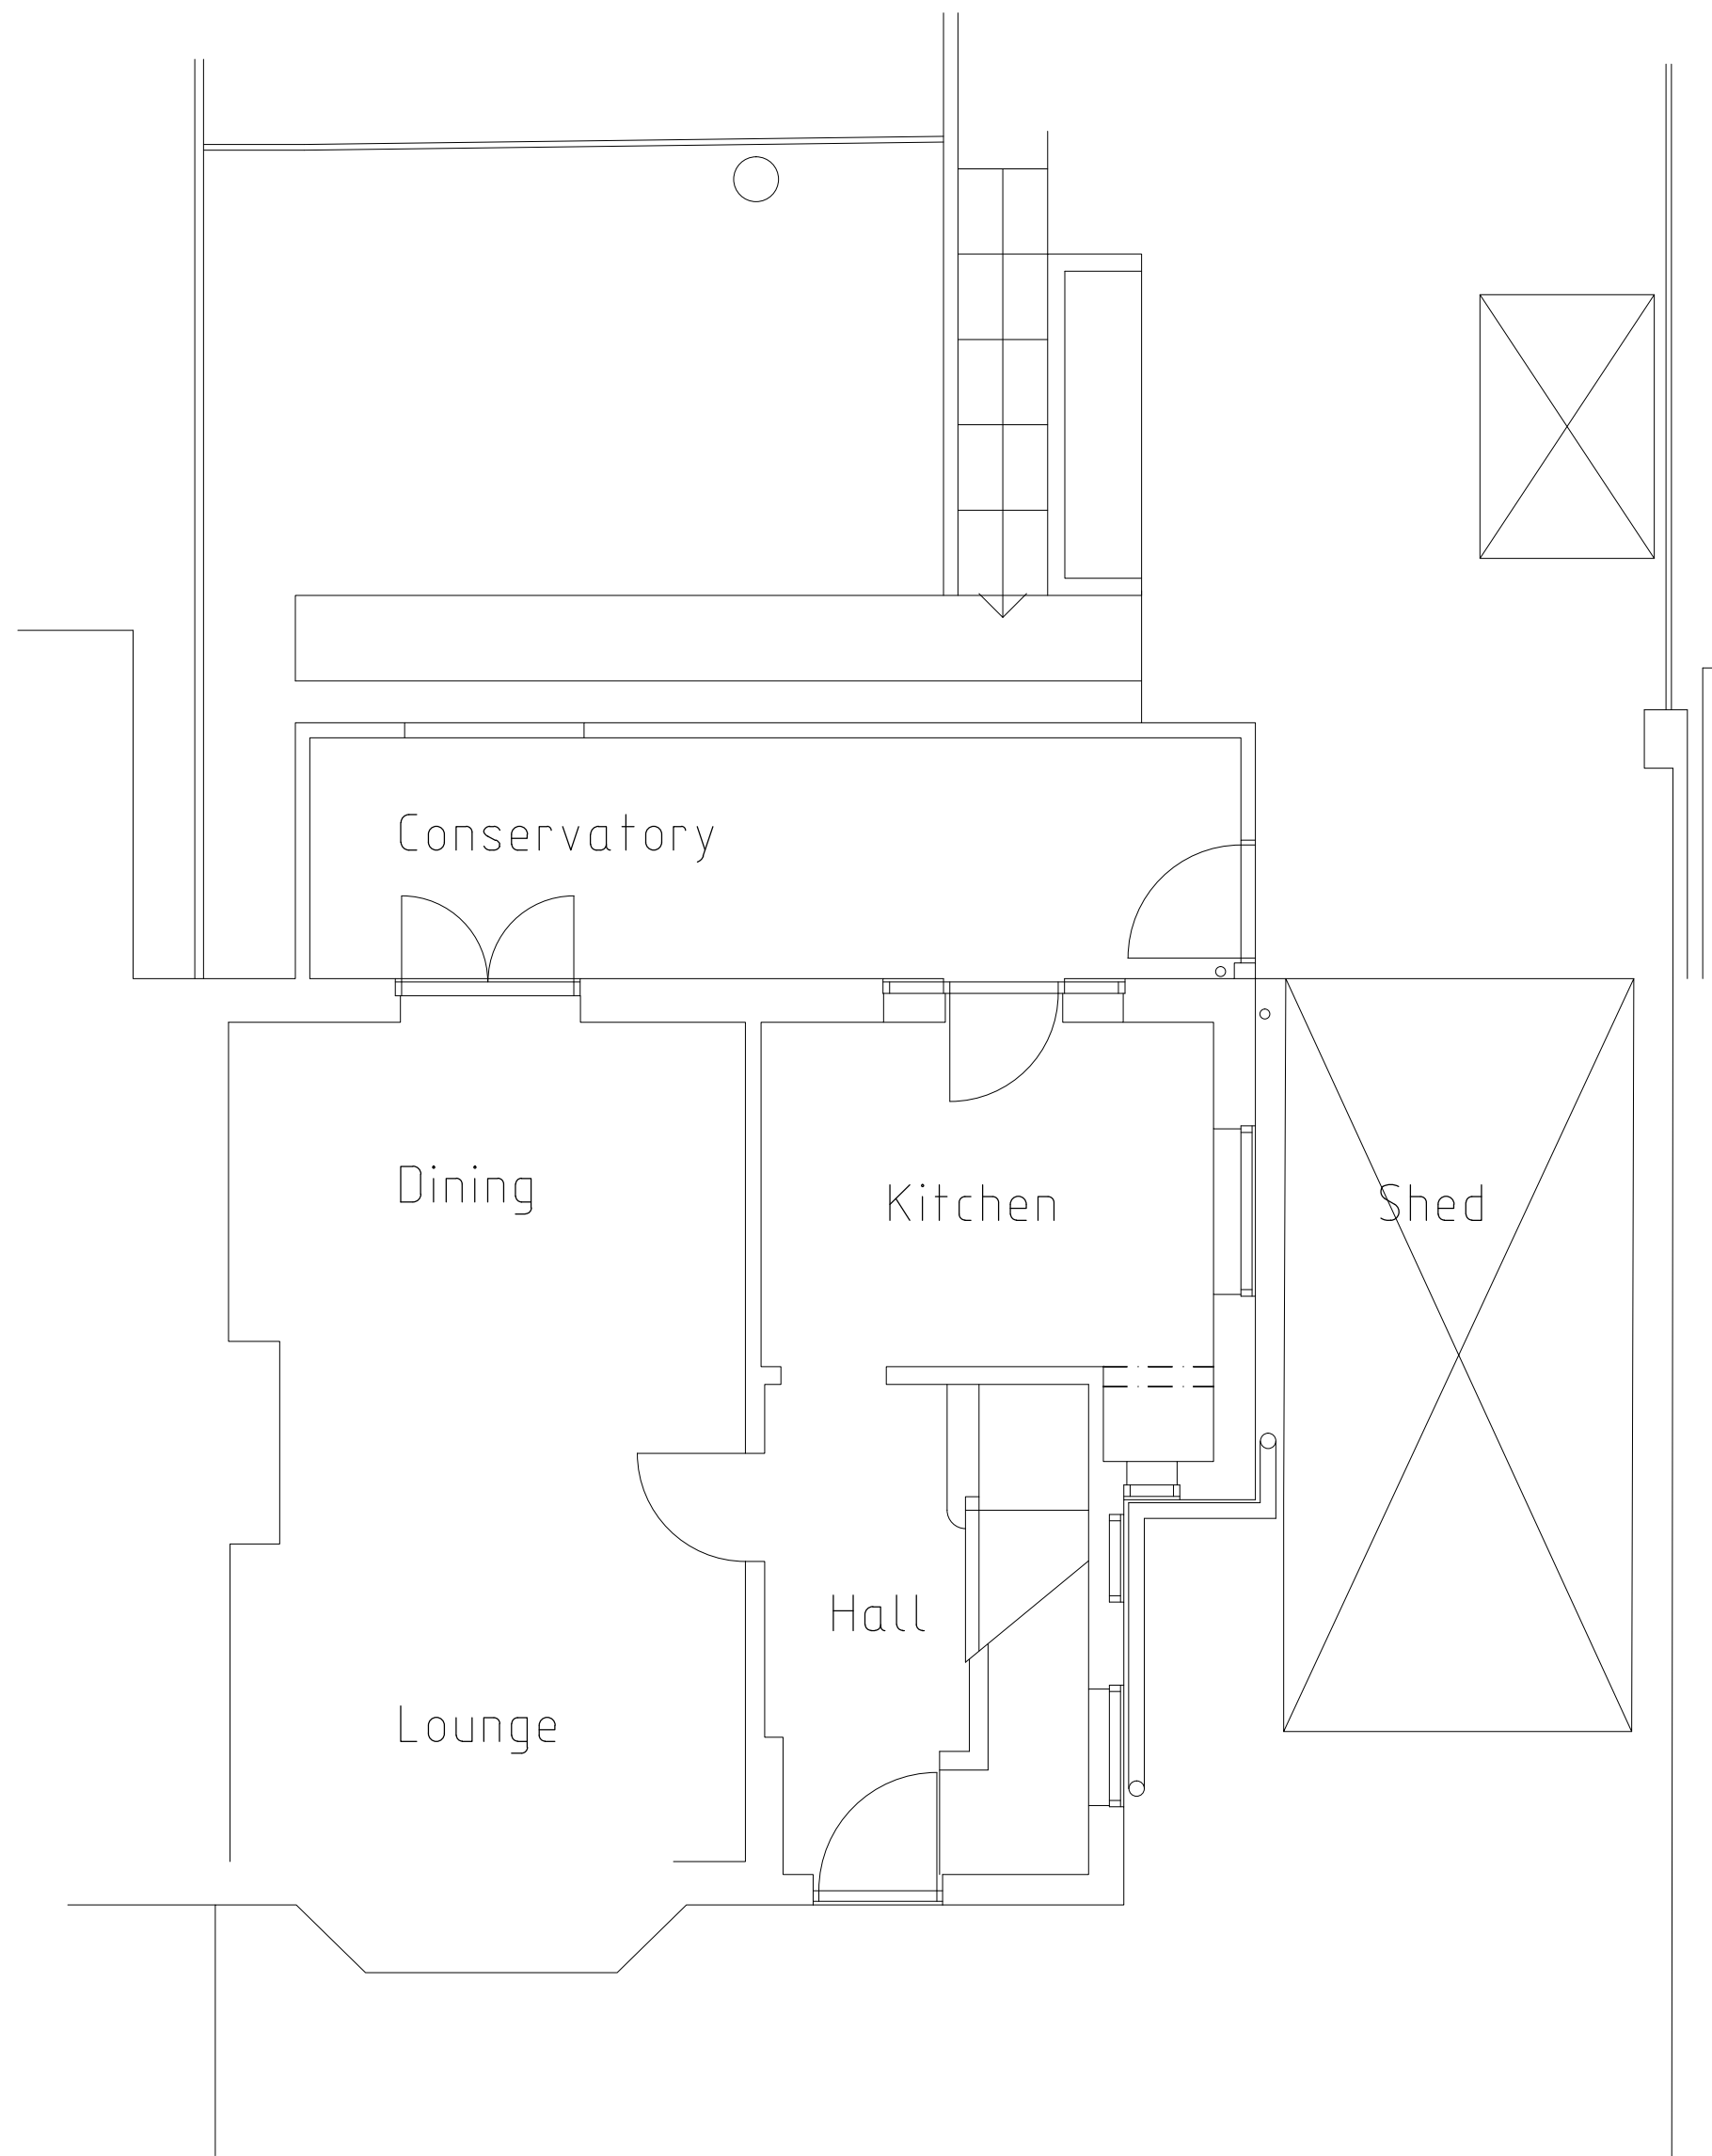

Side Elevation 1 :100

 

Ground Floor Plan 1 : 50

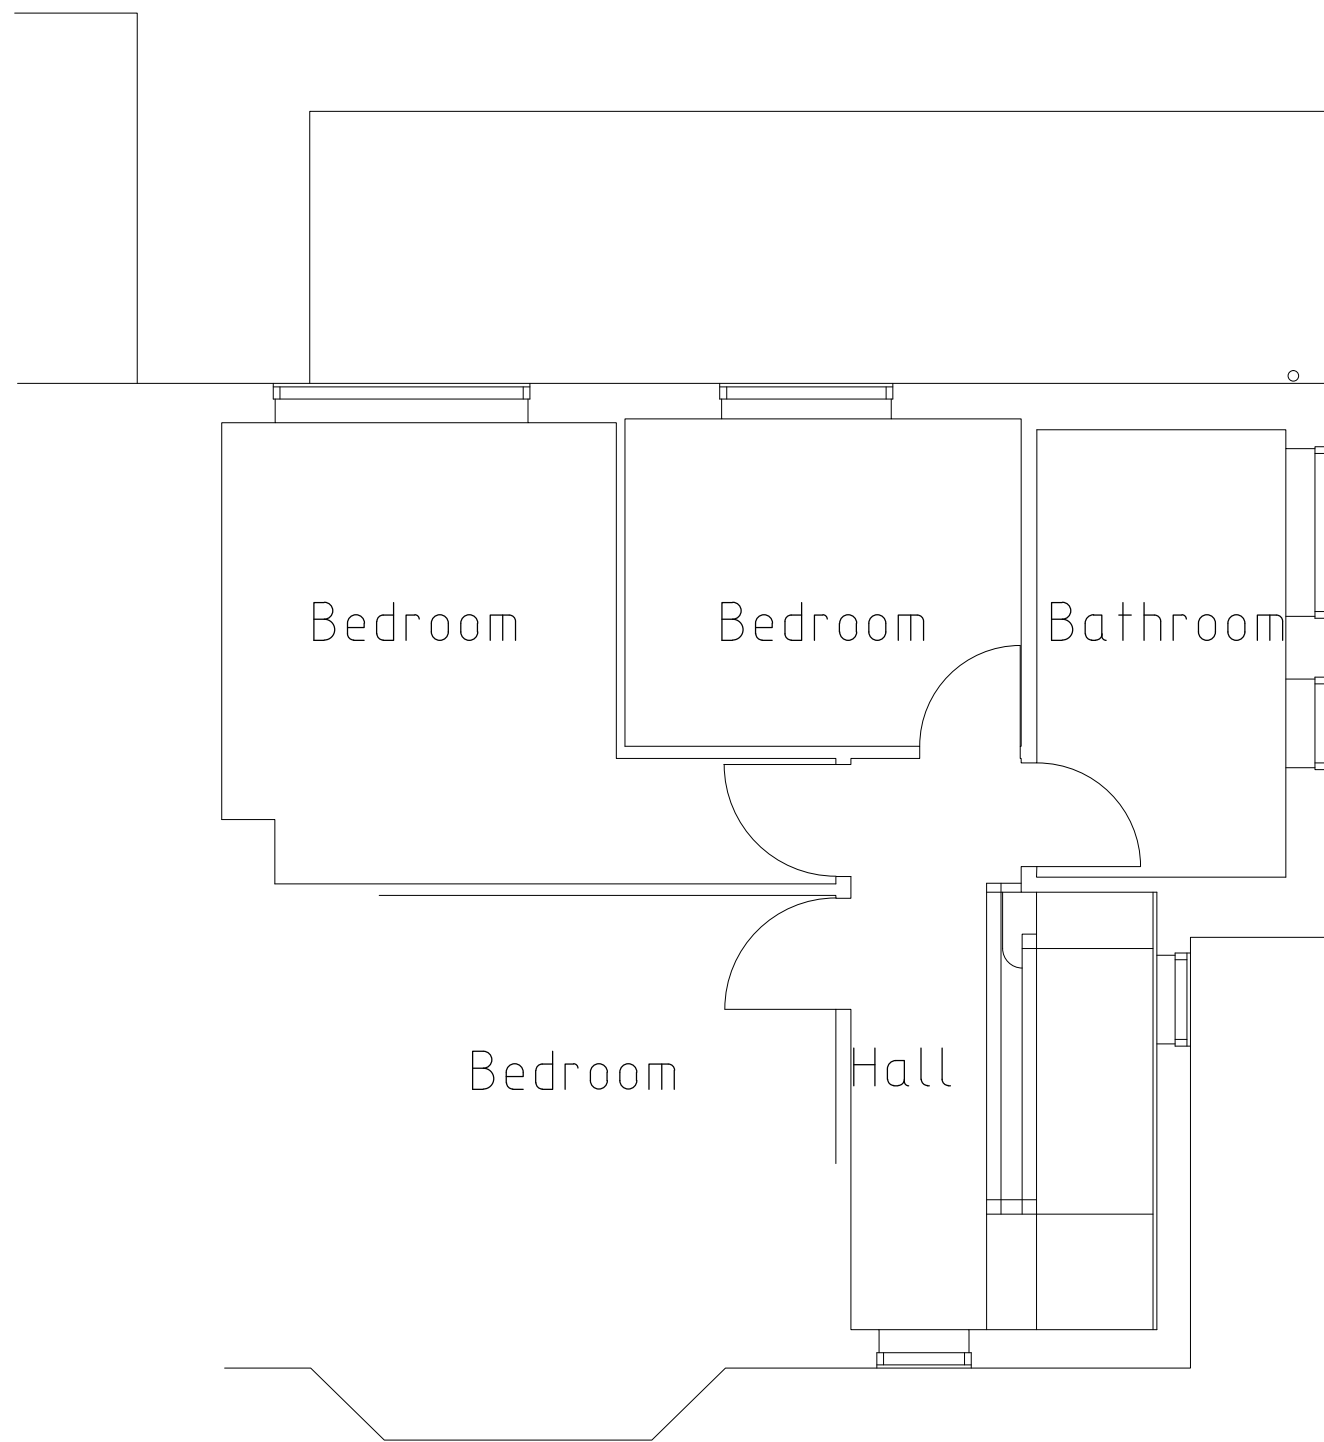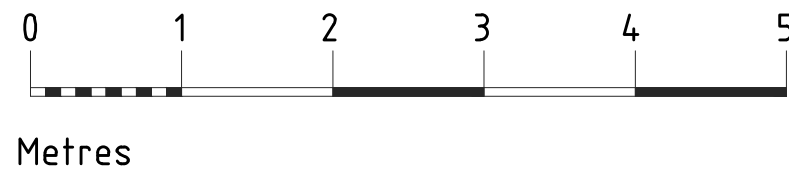

First Floor Plan 1 : 50

	Date	Revision
© copyright		
Client		
Mr & Mrs King		
Job Title		
11 Grove Hill, Emmer Green, RG4 8PN.		
Drawing Title		
As Existing Plans & Elevations		
Scale	AS @ A1	
Date	Feb 2022	Drawn by JRB
Drawing No.	S/21/ 1	Rev.
		-