




SOUTH ELEVATION

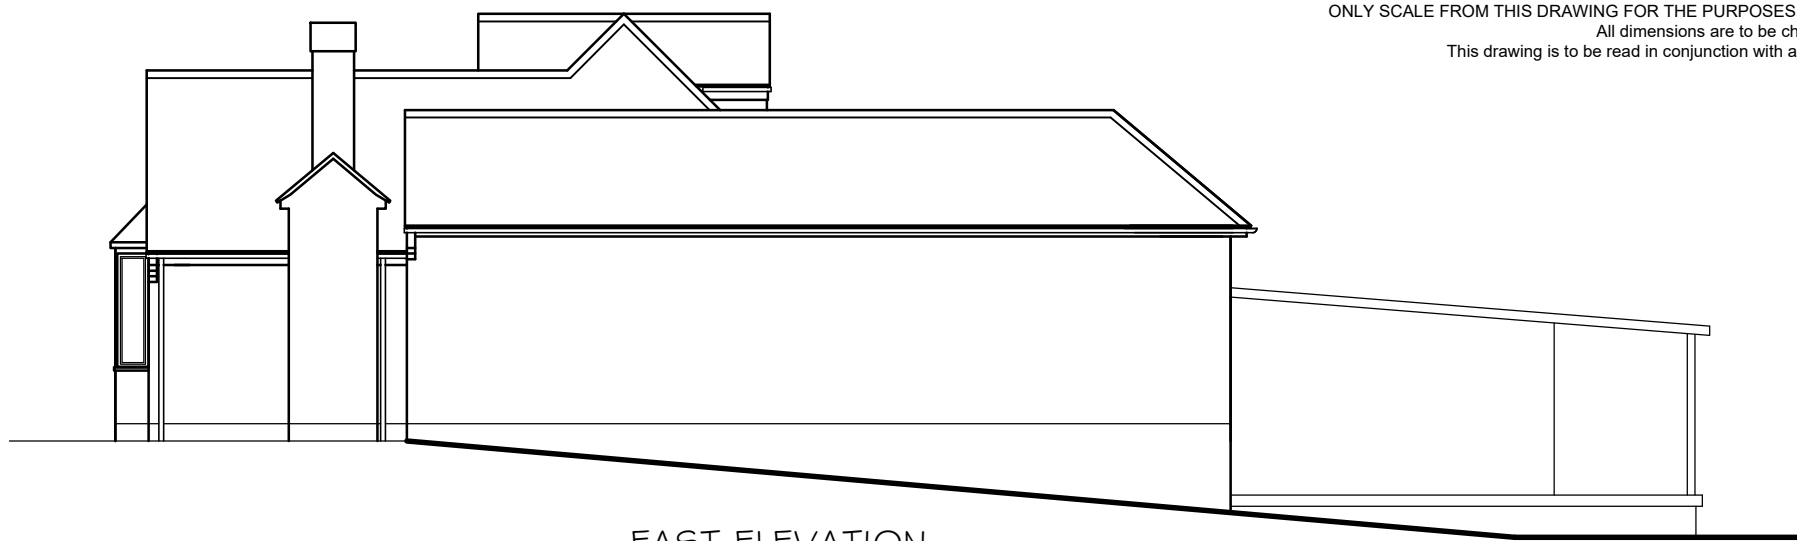


EAST ELEVATION




WEST ELEVATION




NORTH ELEVATION

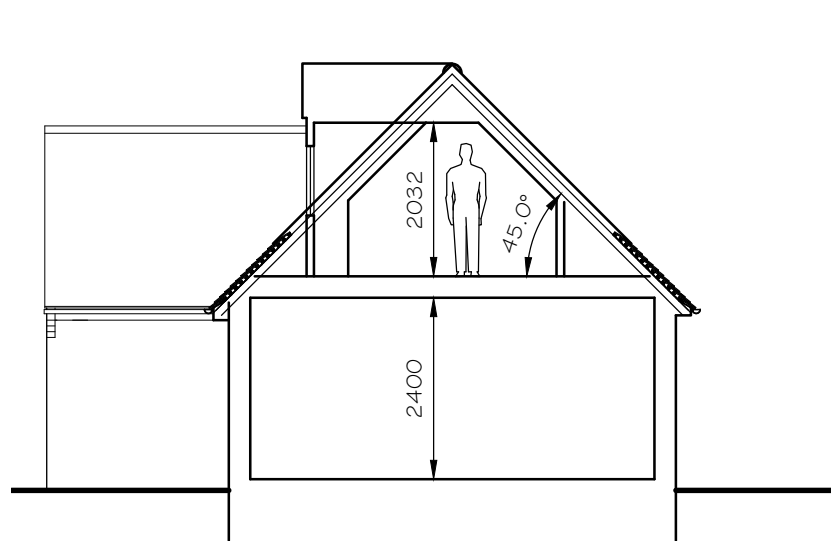

TYPICAL SECTION

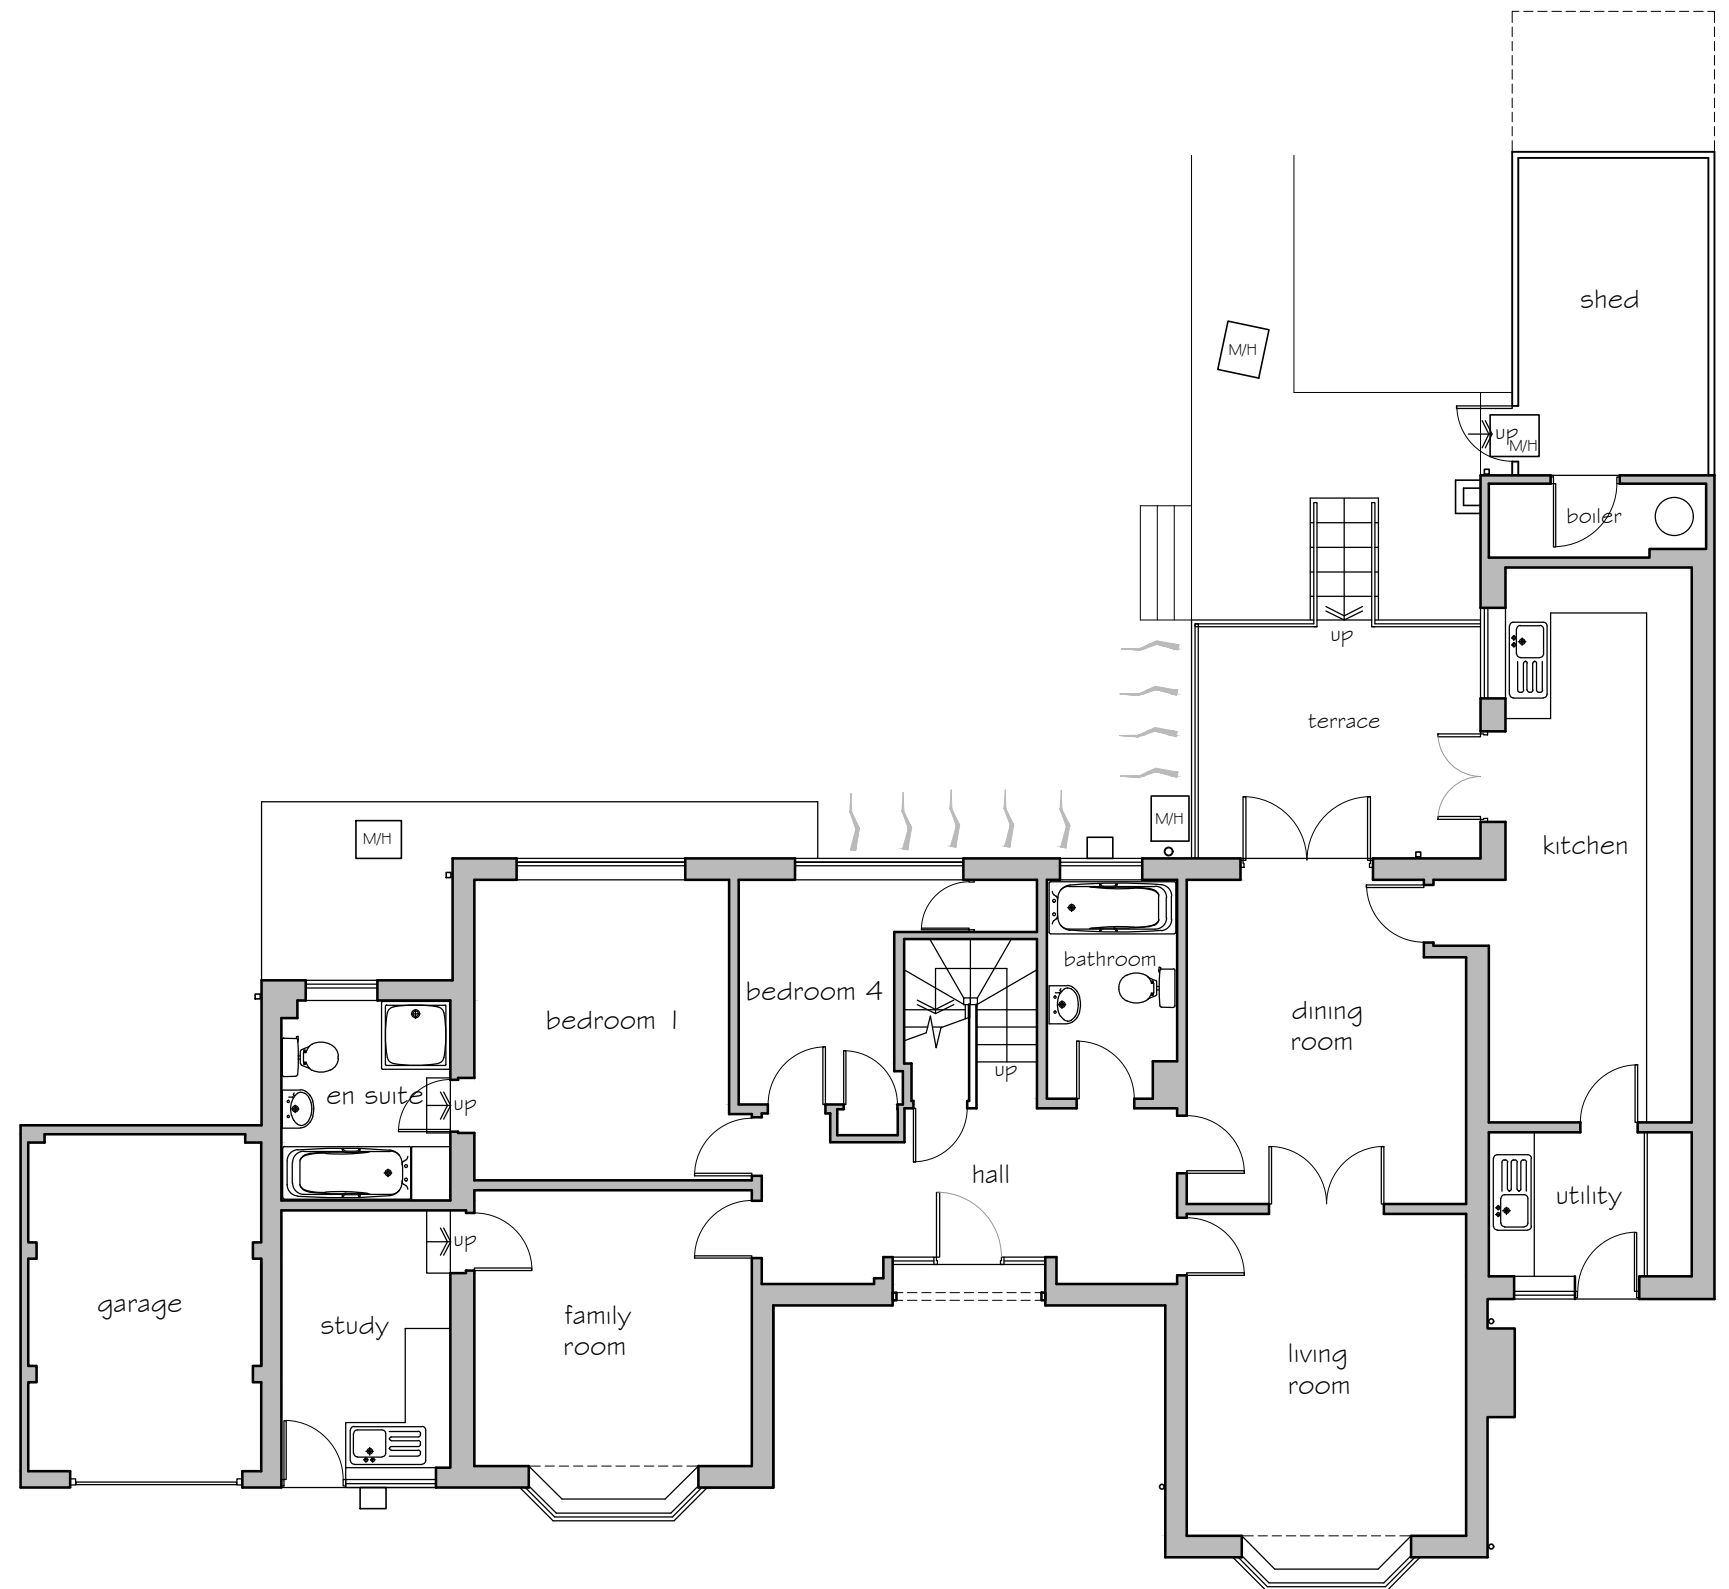

GROUND FLOOR PLAN
Gross Int. Floor area = 152.4 sq.m

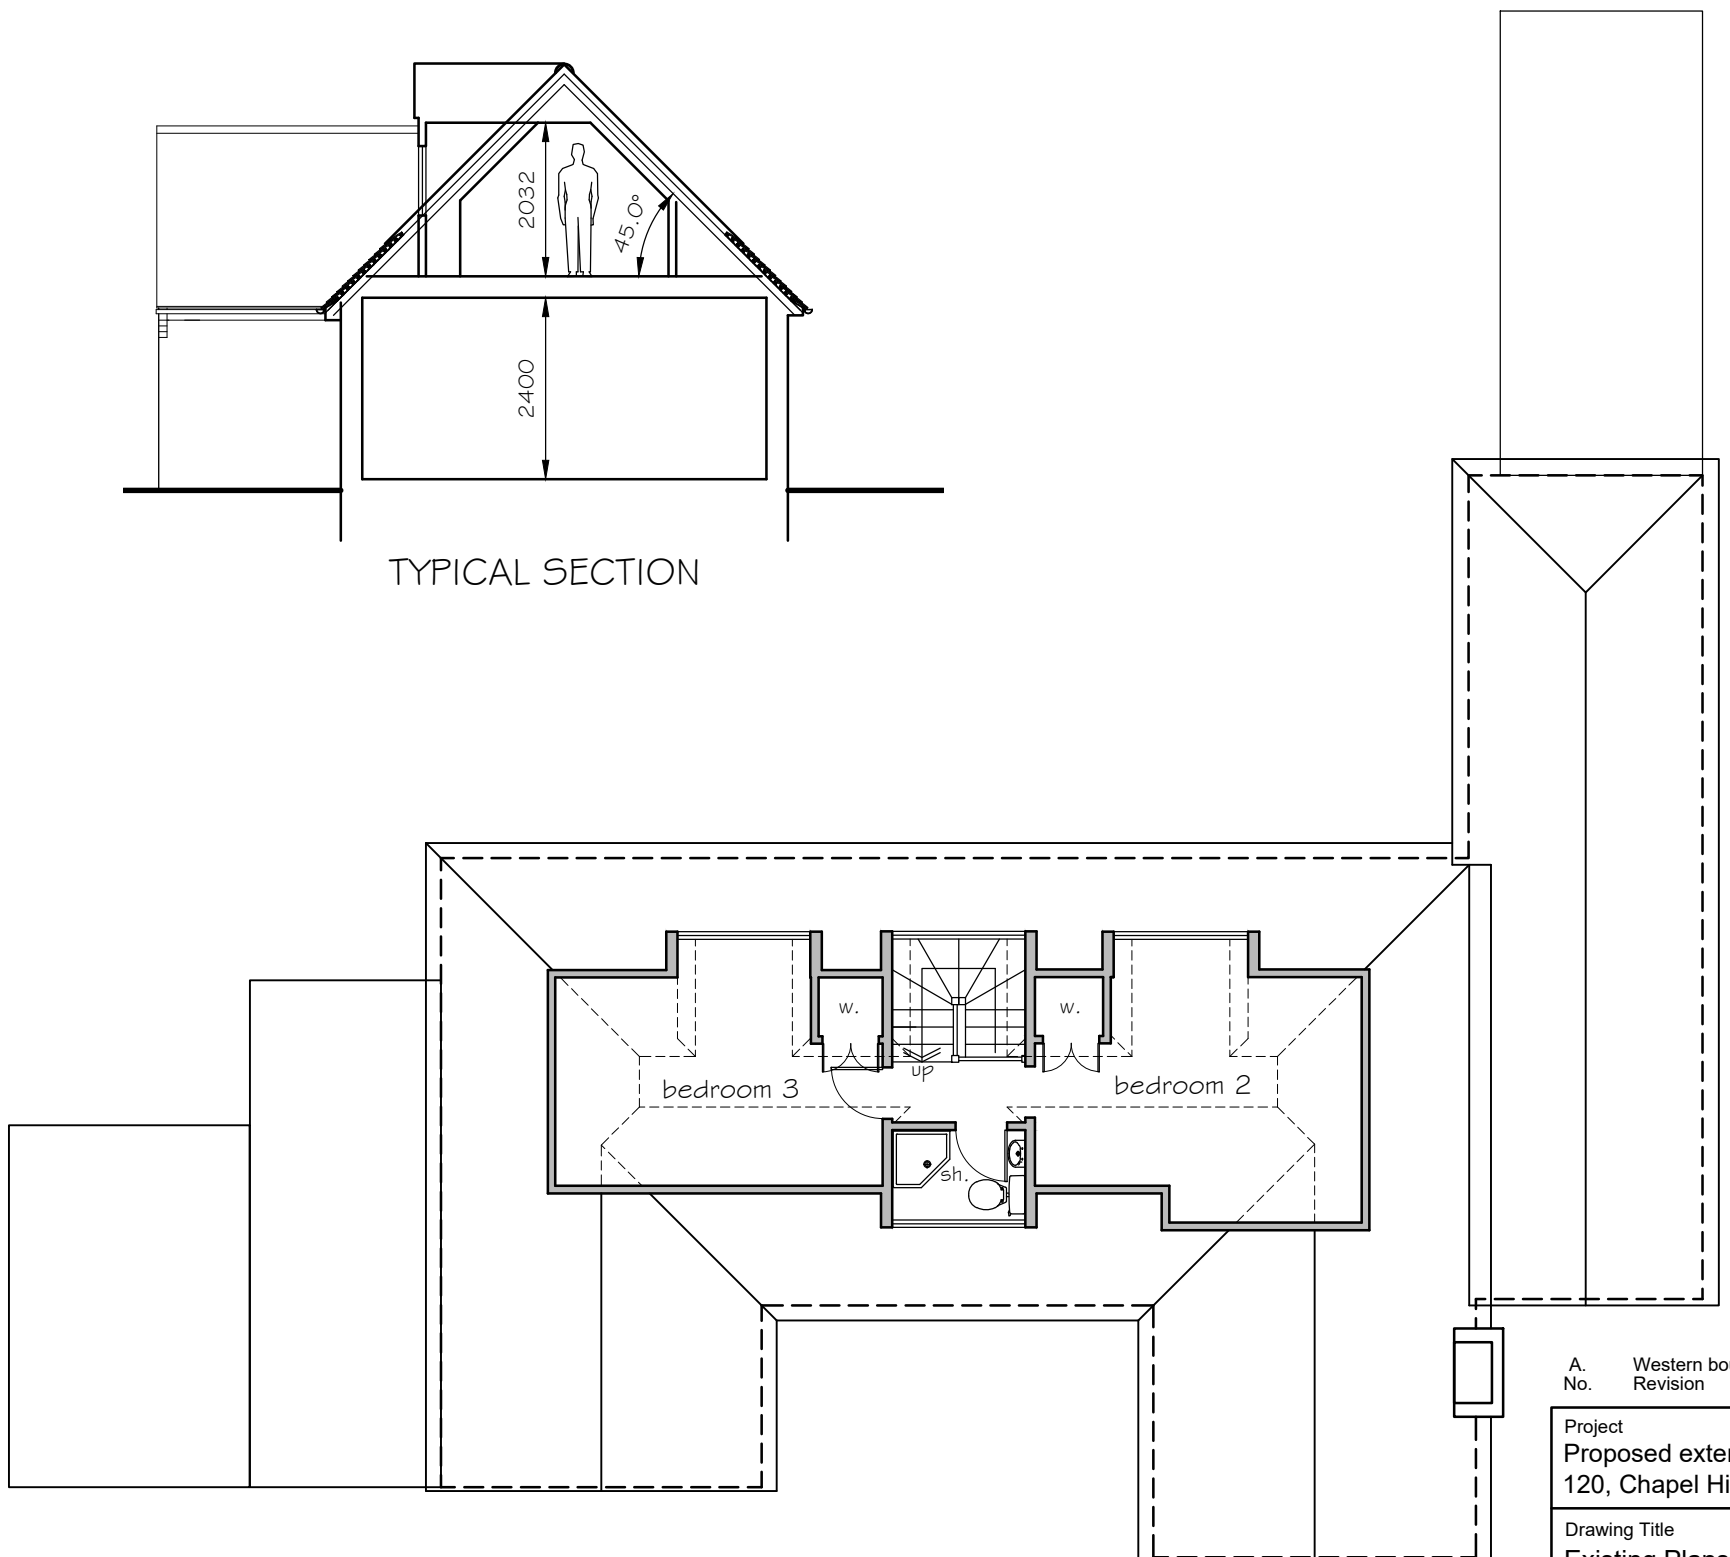

FIRST FLOOR PLAN
Gross Int. Floor area = 34.1 sq.m

A. Western boundary corrected		09.11.21	
No. Revision		Date	
Project	Project No	Drg No	Rev
Proposed extensions and alterations	AL 01559	03	A
120, Chapel Hill, Tilehurst, Reading, RG31 5DH	Scale	Drawn by	
Drawing Title	1:100 @ A2	CG	
Existing Plans and Elevations	Date	Aug 2021	
Rowan Lodge Φ Southend Road Φ Southend Bradfield Φ RG7 6ES			
tel: 0118 9745100 Φ e-mail: enquiries@archytas.co.uk			
Architectural Design Services Φ Planning Φ Building Design Φ Surveying			
New Build Φ Extensions Φ Residential and Commercial Φ Listed Buildings			



