




SITE PLAN KEY
a new dwelling units
b car parking
c amenity, including
drying areas, storage
and refuse
e soft landscaping
f play space

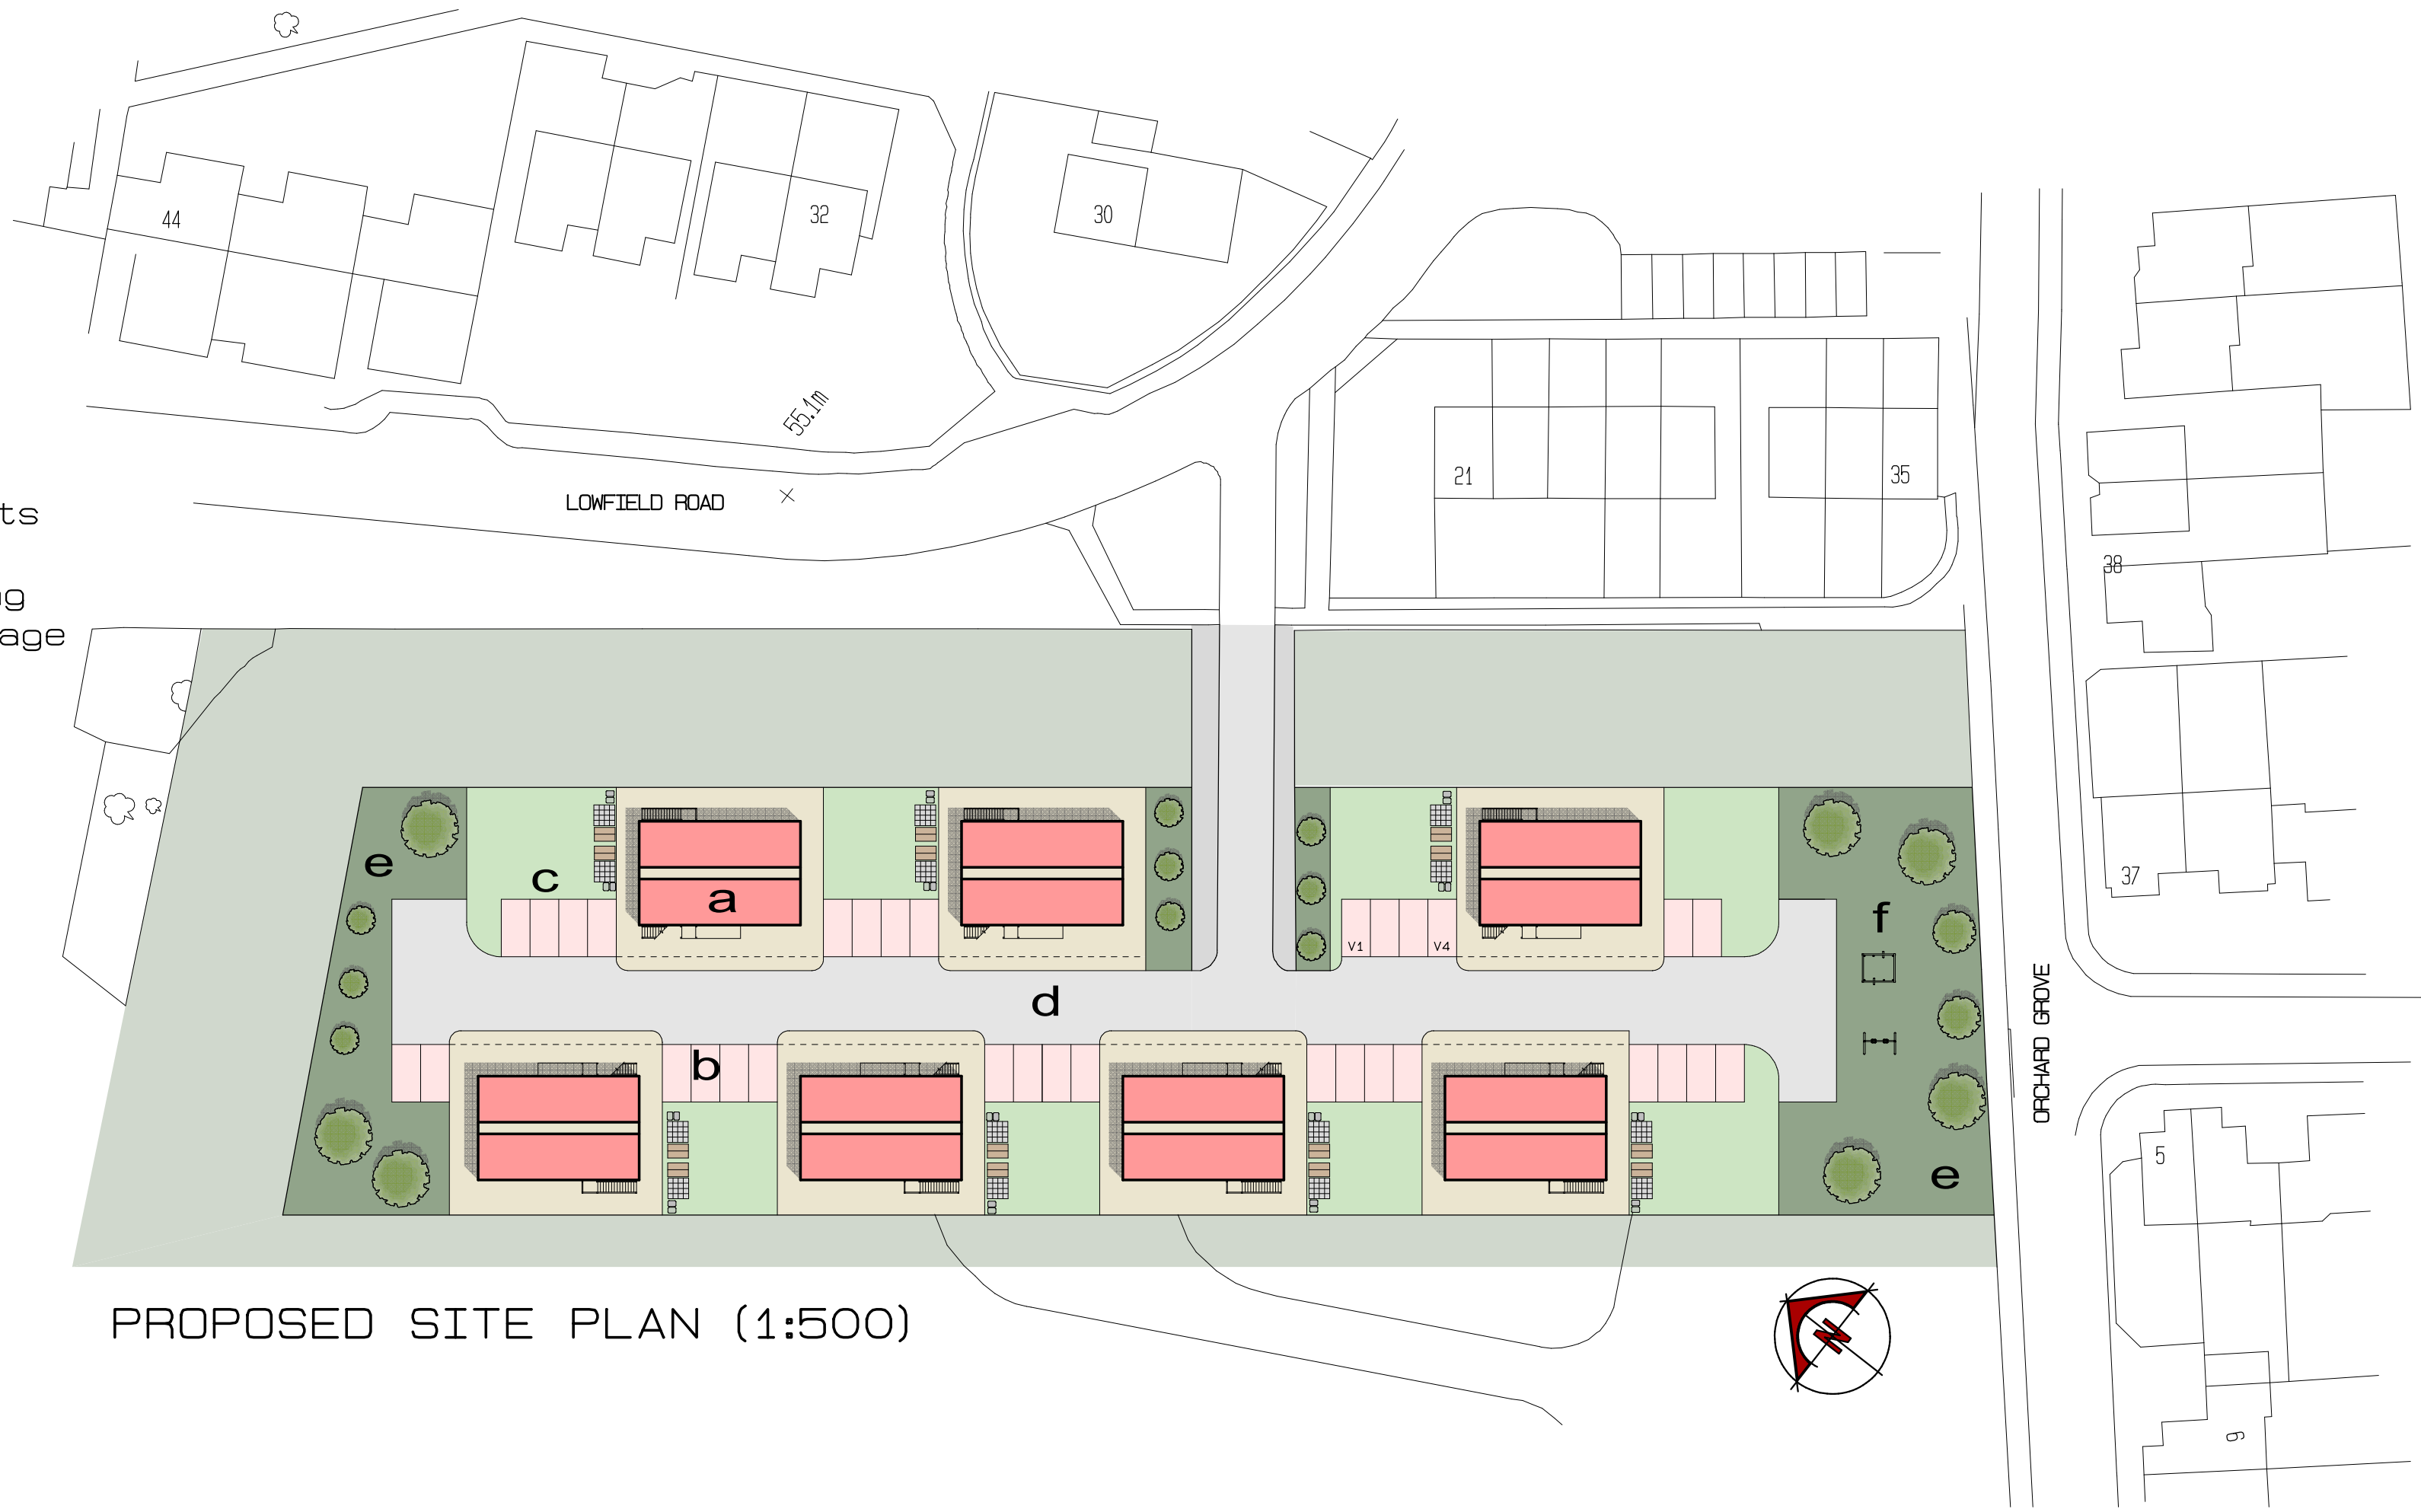

PROPOSED SITE PLAN (1:500)

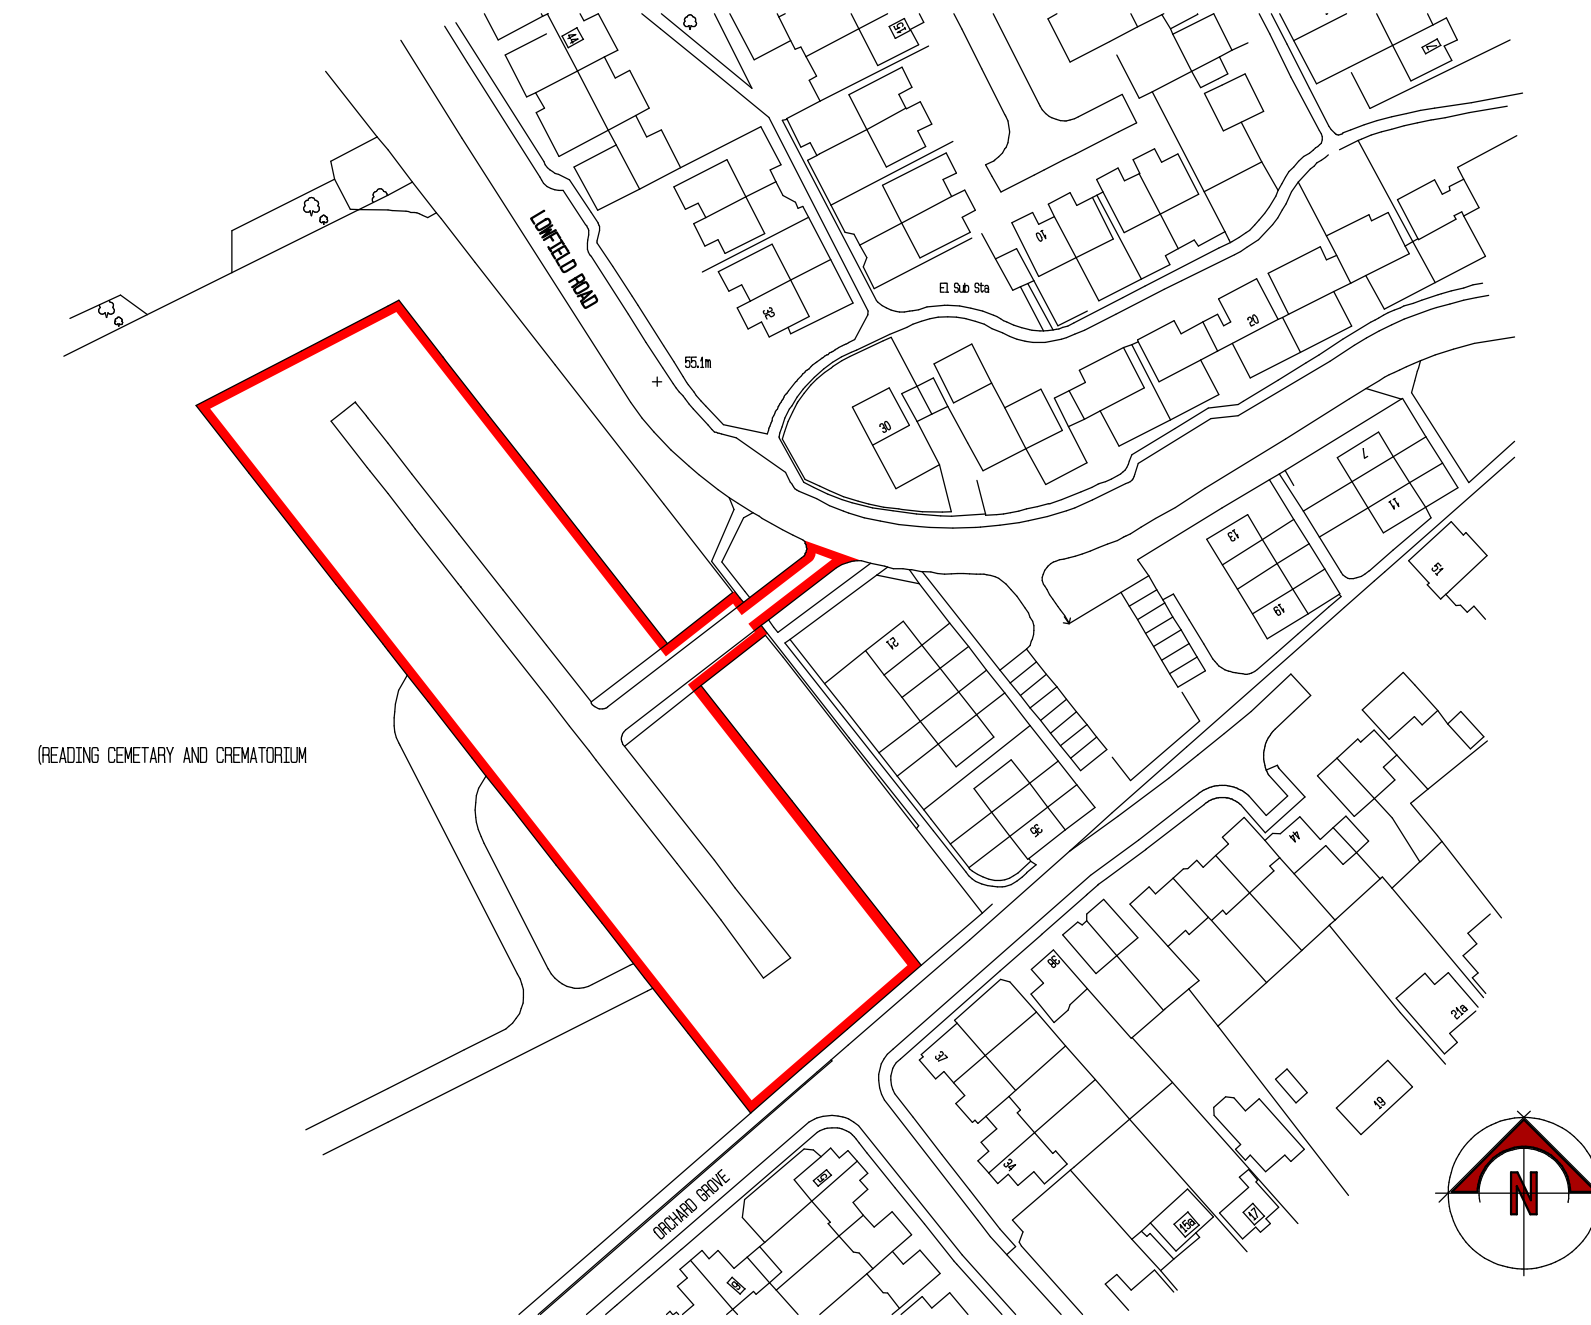

LOCATION PLAN (1:1250)

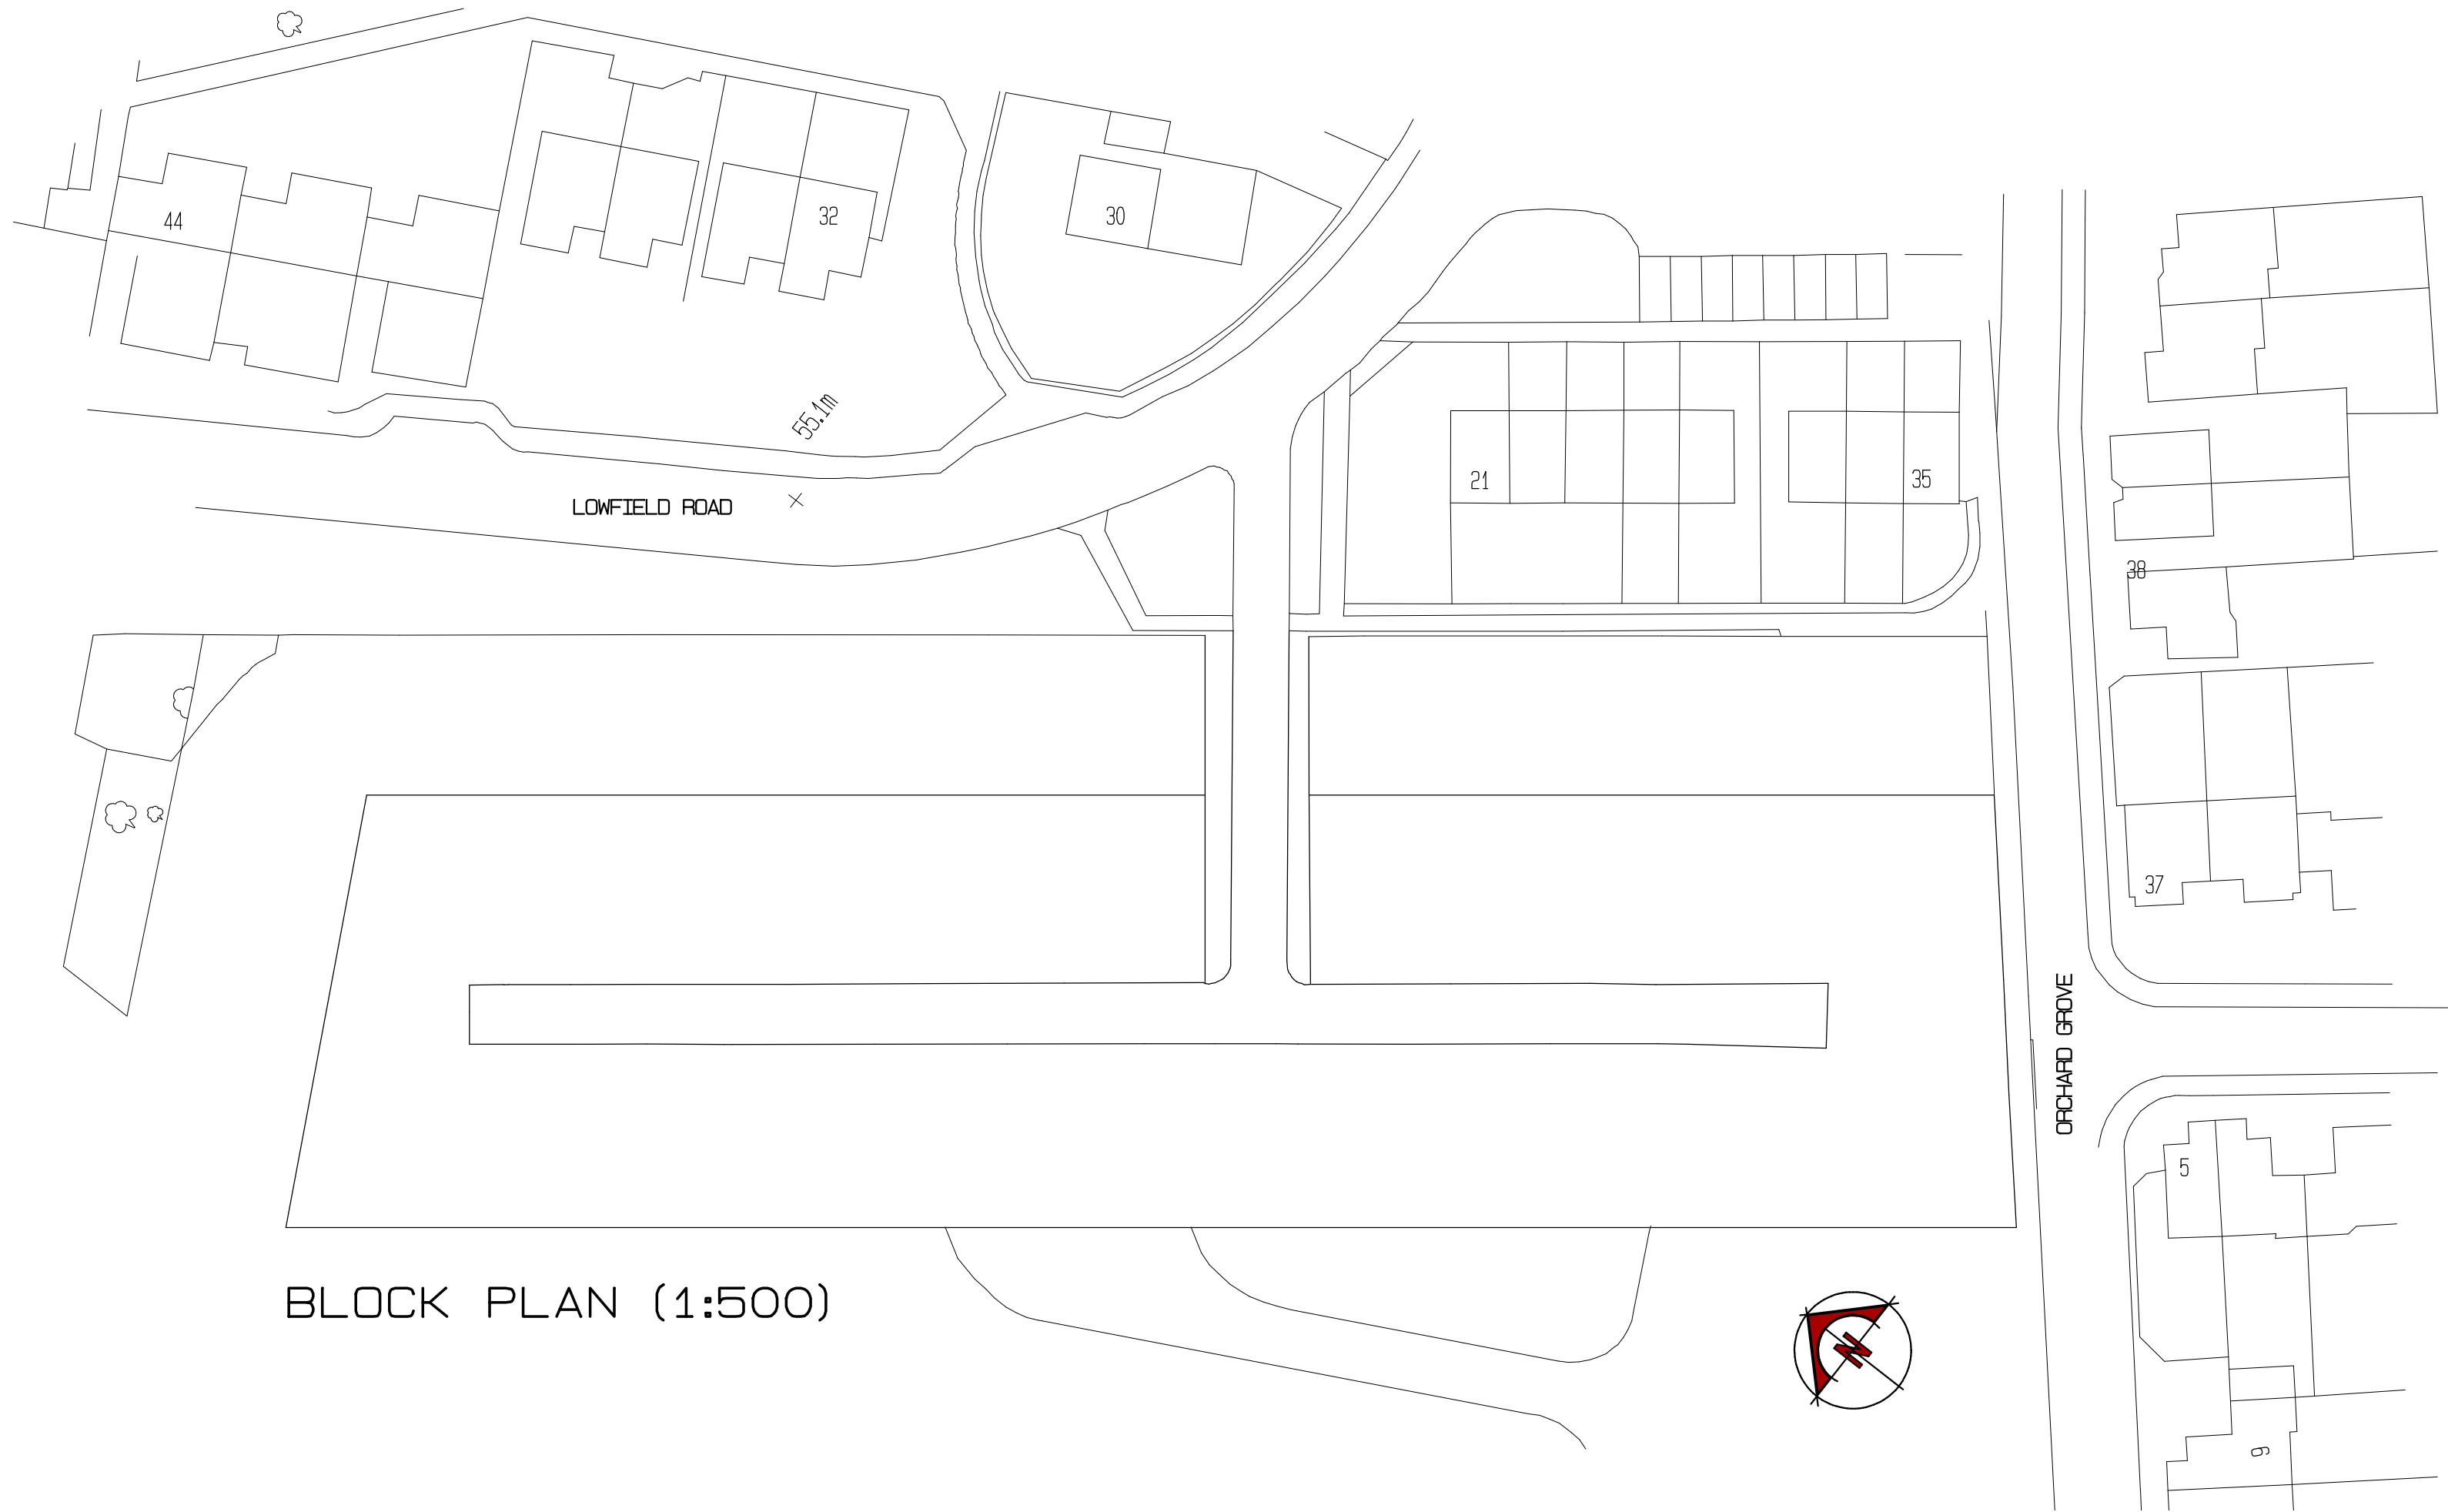

BLOCK PLAN (1:500)

Amendments		
No.	Date	Details
A	MAR16	MINOR AMENDMENT TO SUIT LANDSCAPE

Client
READING BOROUGH COUNCIL
Project
PROPOSED RESIDENTIAL DEVELOPMENT

AT

LOWFIELD ROAD
READING
BERKSHIRE

Drawing title
BLOCK, SITE & LOCATION PLANS

Size **Date** **Drawn by**
A1 FEB 16 AS

York Associates

The Studio
4 Test Road
Whitchurch
Hampshire
RG28 7LP
yorkassociates@btconnect.com
01256 892748



Project number
16/007/02A