


SUBJECT TO STRUCTURAL SURVEY, M & E
ASSESSMENT, CONFIRMATION OF LEGAL
BOUNDARIES, CONSTRAINTS, PLANNING AND
HIGHWAYS APPROVAL

THIS SCHEME IS BASED ON ESTIMATED THIRD
PARTY INFORMATION AD AS SUCH THP ARE
NOT LIABLE FOR ANY DISCREPANCIES

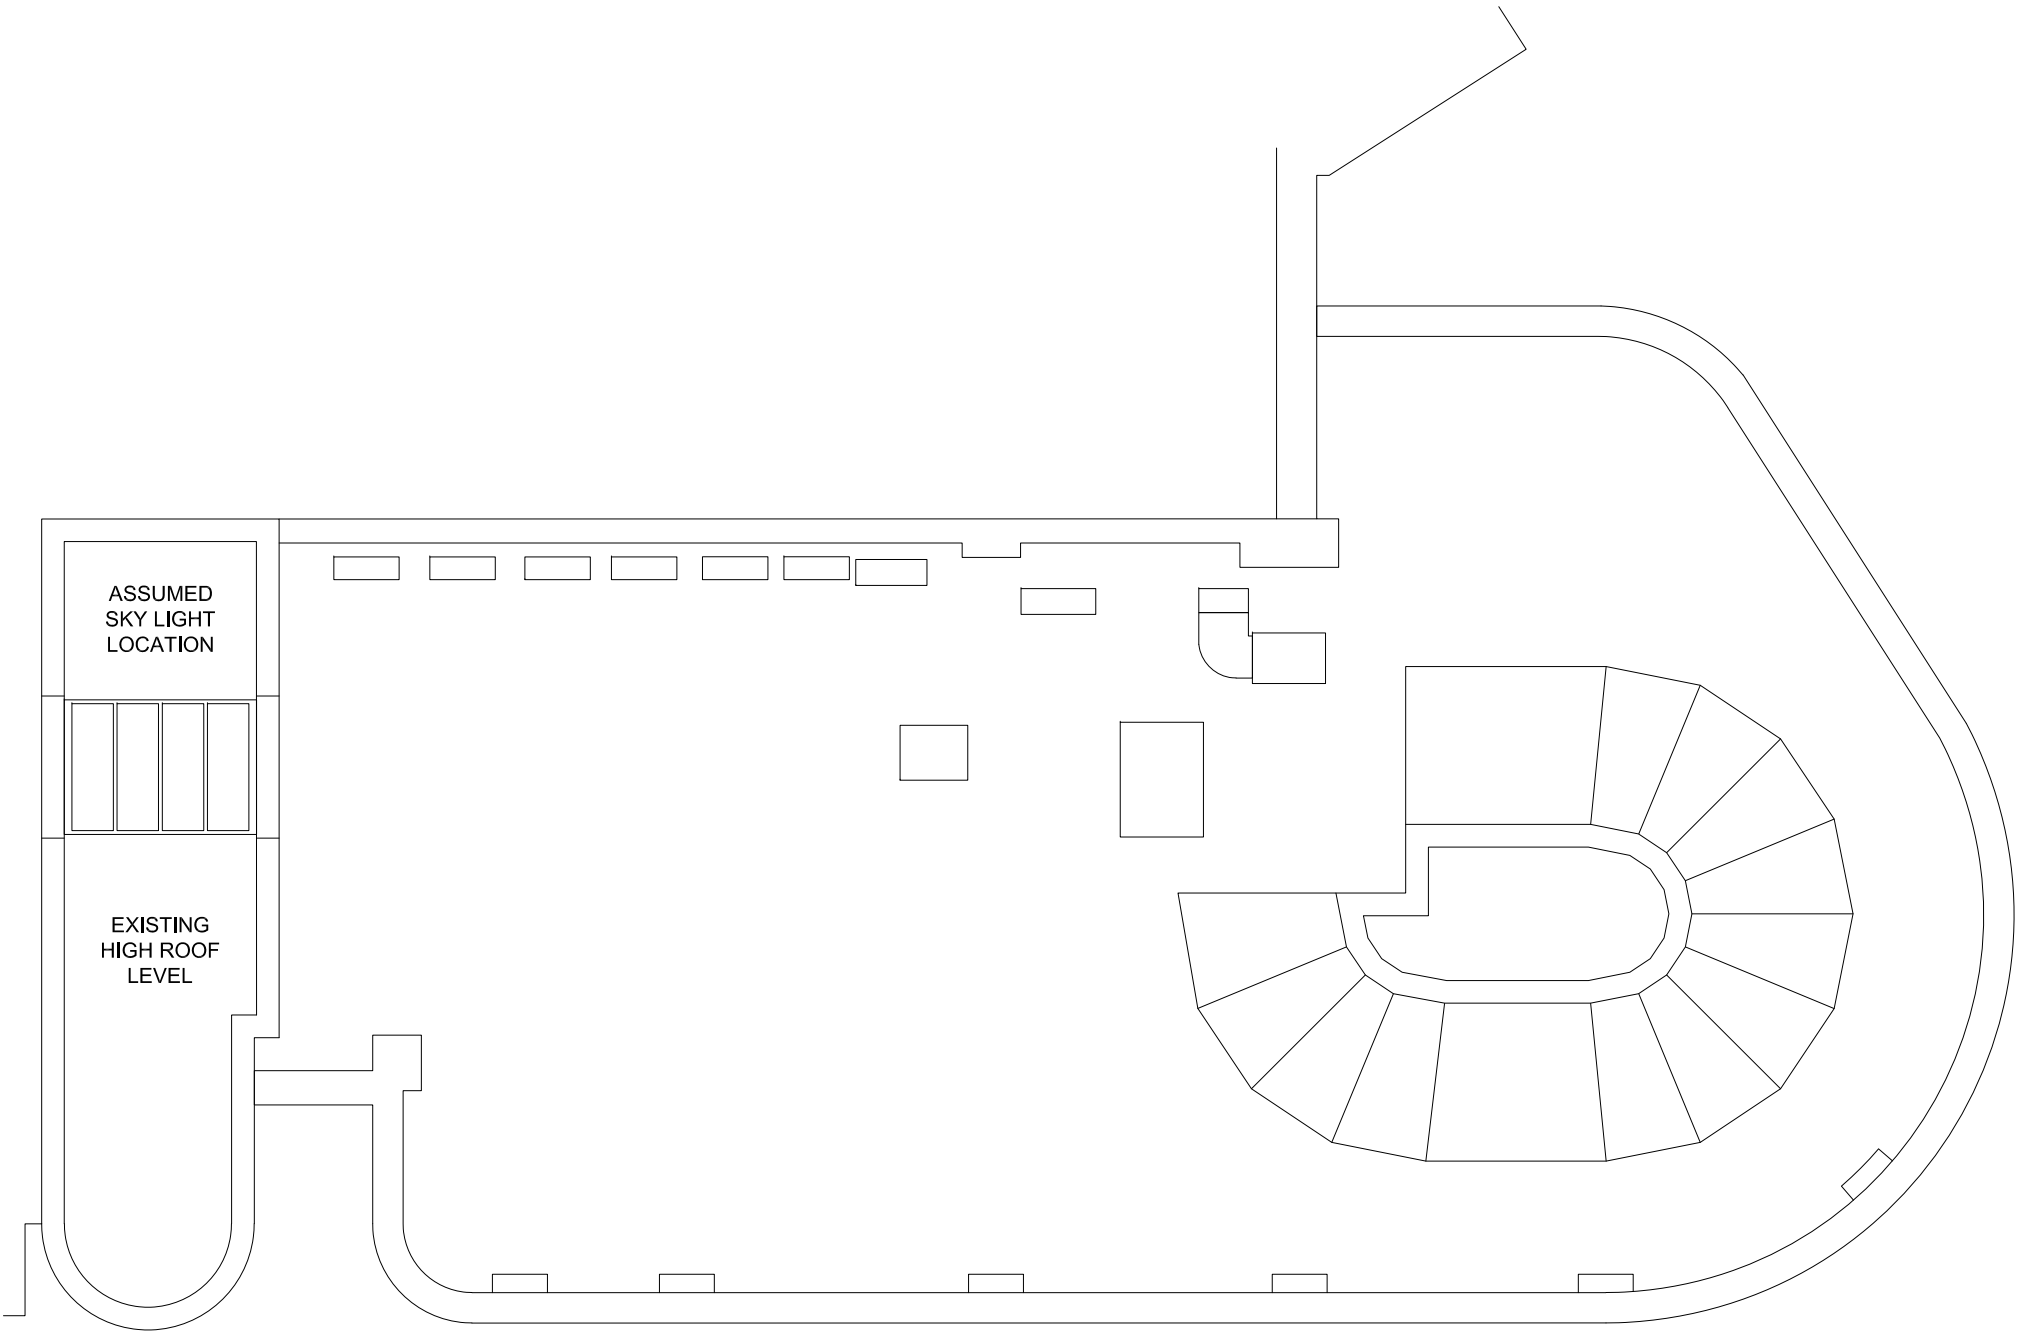

A	22/11/21	TITLE BLOCK AMENDED	CBG	TVT
Rev	Date	Description	Rev By	Chk'd By
Project Title	PROPOSED DEVELOPMENT			
	ABBAY CORNER 2-4 KINGS ROAD READING RG1 3AA			
Client	OOAK DEVELOPMENTS LTD			
Status	PLANNING			
Scale	1:100	Drawing Size	A3	
Date	18/11/2021	Drawn By	CBG	Checked TVT
Drawing Title	EXISTING ROOF PLAN			
Job-Dwg No	17867-110			Rev A

- ☐ 2 St. Johns North,
Wakefield, WF1 3QA
t. 01924 291800
- ☐ Carvers Warehouse, 77 Dale Street,
Manchester, M1 2HG
t. 0161 2388555
- ☐ The Old Rectory, 79 High Street,
Newport Pagnell, MK16 8AB
t. 01908 211377
- ☒ 101 London Road,
Reading, RG1 5BY
t. 0118 9507700
- ☐ 10 Gees Court, St Christophers Place,
London, W1U 1JJ
t. 0207 4091215



ARCHITECTS
www.harrispartnership.com

