



Plan

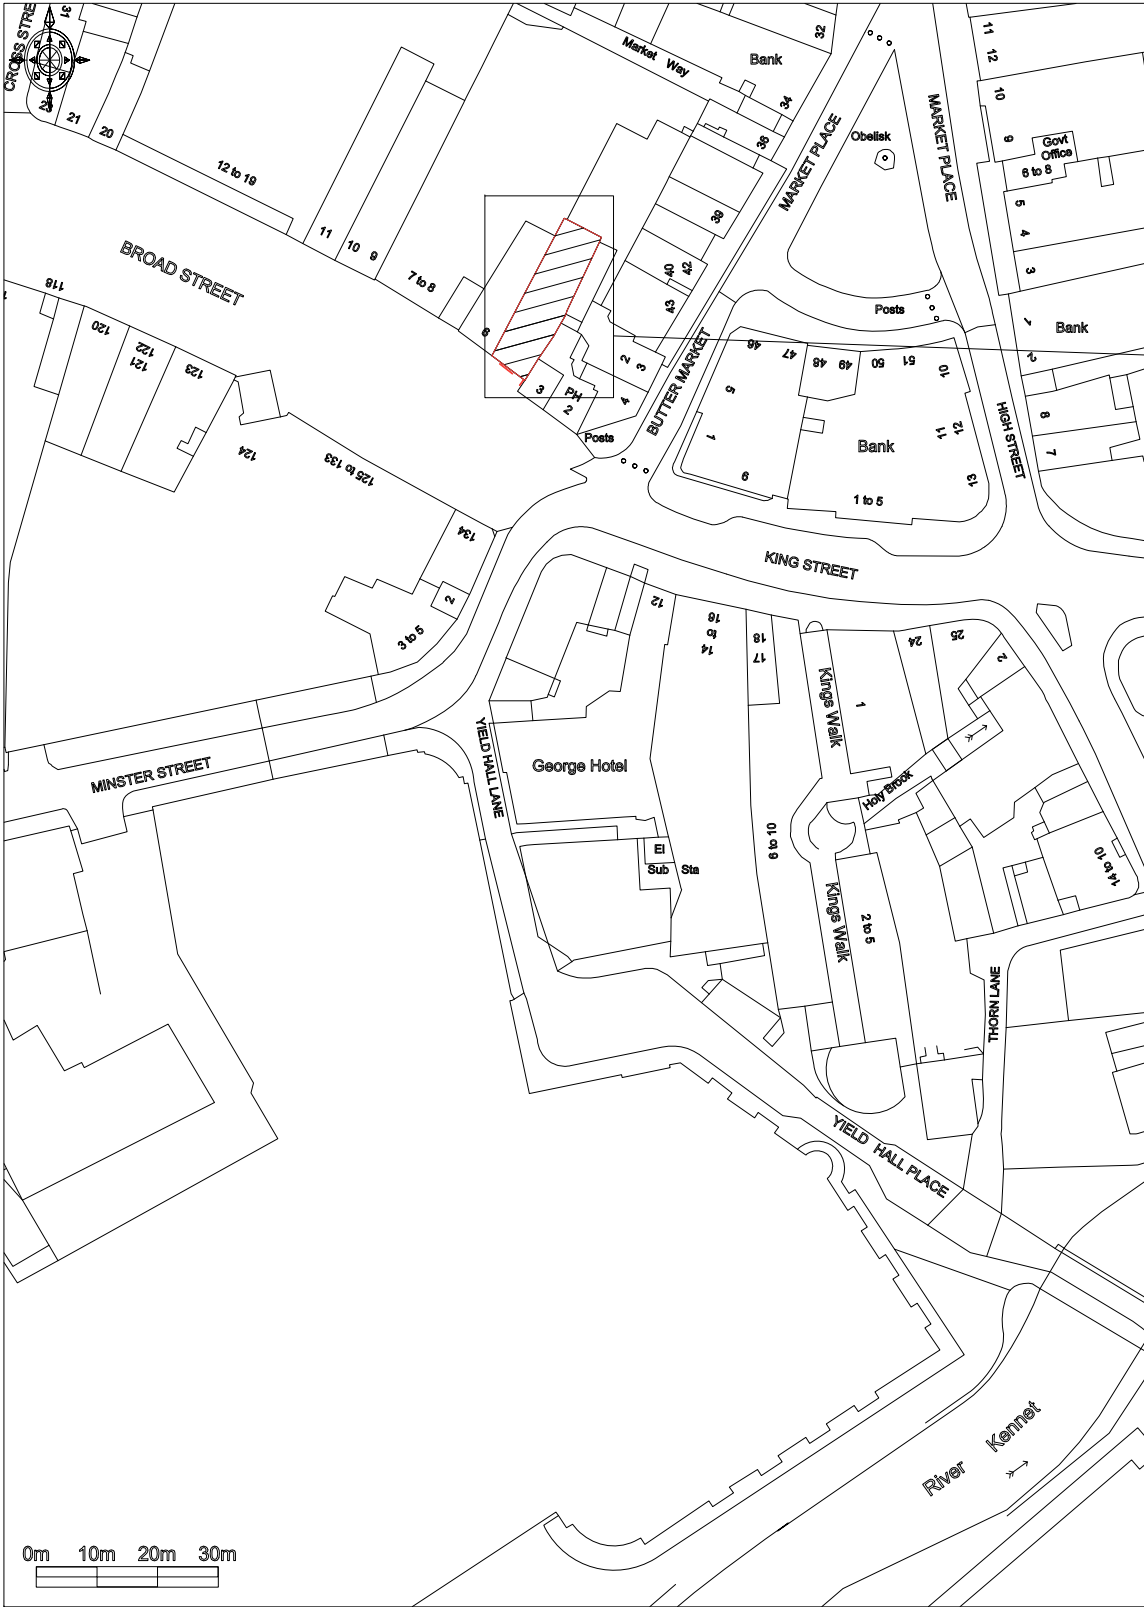


Site Plan
Scale 1:1250

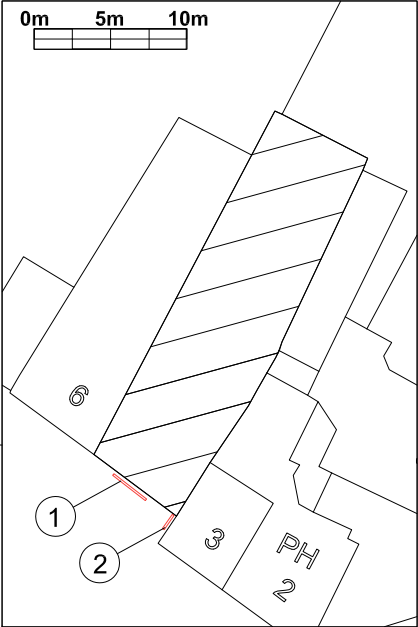

Block Plan
Scale 1:500

- 1 Fascia text
- 2 Signwritten logo and tough light

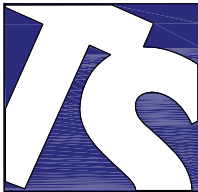

Technical Signs
Floor 1 - Unit 3
Hille Business Centre
132 St Albans Road
Watford, Herts, WD24 4AE
Tel: 01923 811999
Fax: 01923 811998
E-mail: info@technicalsigns.co.uk

Client Coco Di Mama

Address/Job details
4-6 Broad St
Reading
RG1 2BH

Site Plan

Job No -

Drawn by DN Date 22/04/22

Scale As specified (A3) Drawing No 596551-4

Rev