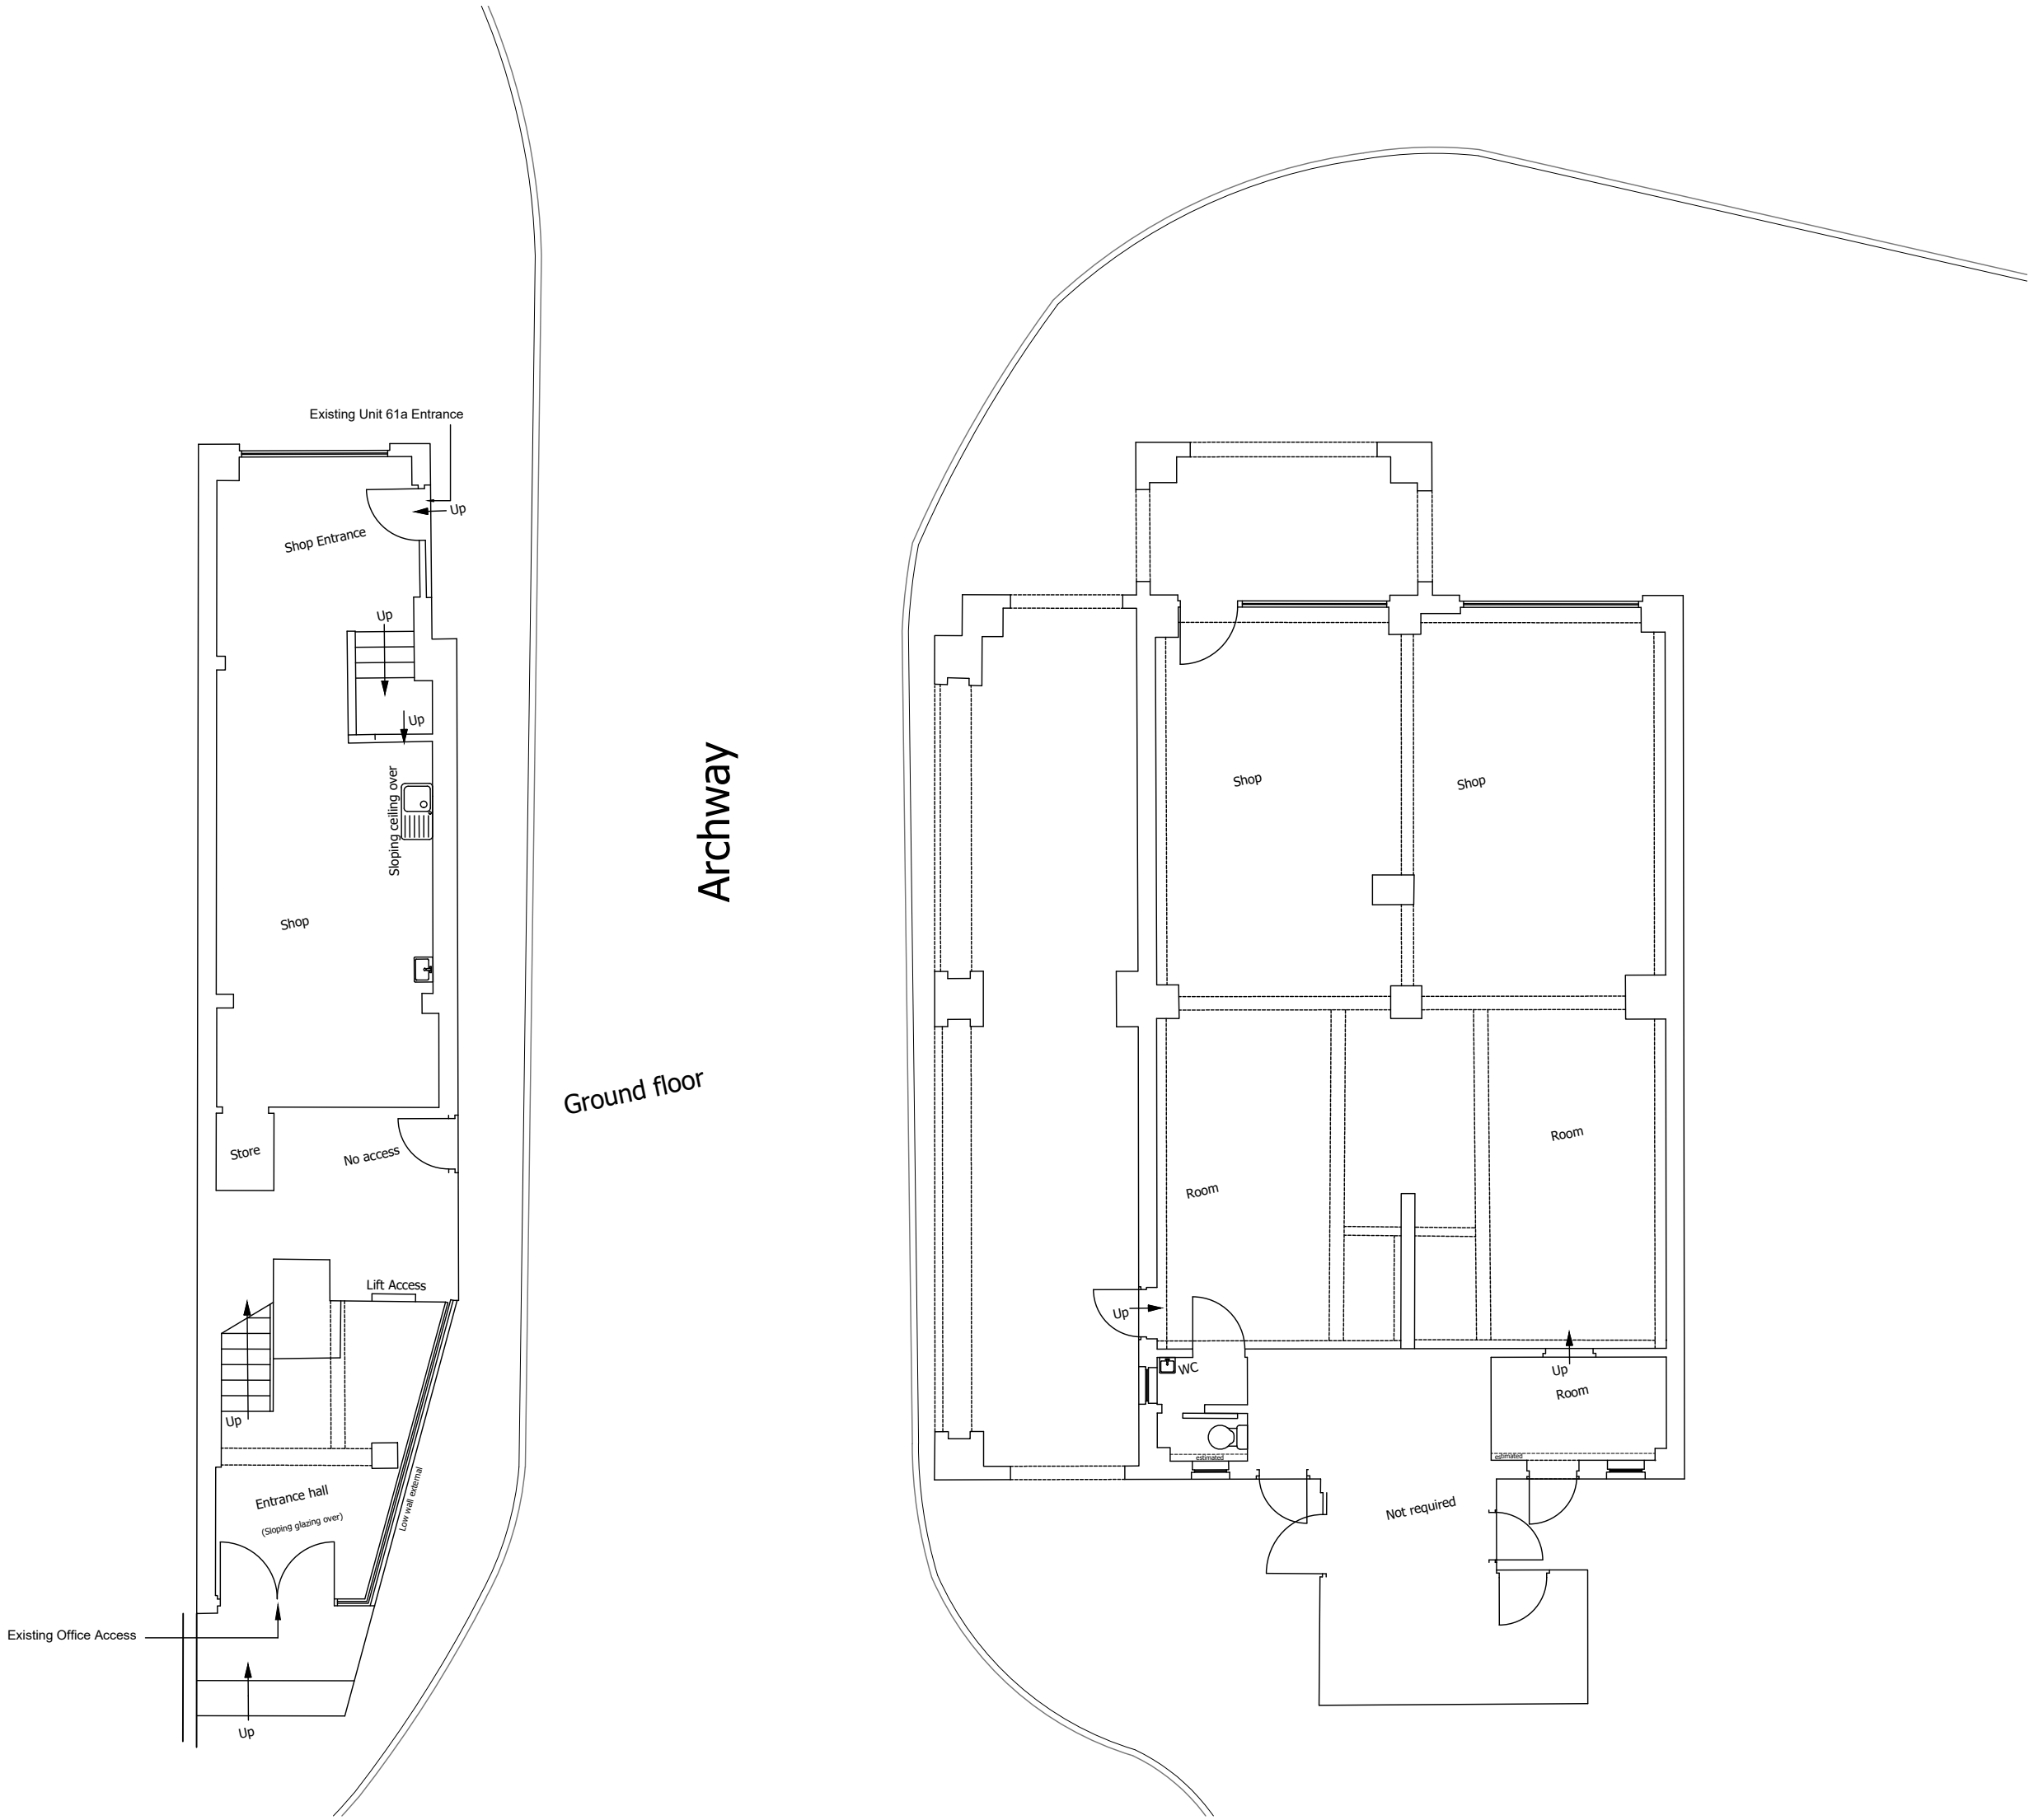


PLANNING

Project			
St. Martin's Centre			
Caversham			
Drawing Title			
Archway House -			
Existing Ground Floor Plan			
Date	Scale	Drawn by	Check by
Oct 21	1:100@A2	ROR	PN
Project No	Drawing No	Revision	
26985	11000	-	